

81A AVENUE DUPLEXES DEVELOPMENT

DEVELOPER: RATHOD HOMES

SHEET SCHEDULE

A0.01	COVER SHEET
A0.02	COLOUR RENDERINGS
A1.01	CONTEXT PLANS
A1.02	KEY PLAN
A1.03	SITE PLAN WEST
A1.04	SITE PLAN EAST
A2.01	CORNER LOT ELEVATIONS
A2.02	CORNER LOT
A2.03	CORNER LOT
A3.01	INTERIOR LOT ELEVATIONS
A3.02	INTERIOR LOT
A3.03	INTERIOR LOT
A4.01	CORNER LOT GARAGES
A4.02	INTERIOR LOT GARAGES

PID # 000-000-000

No.	Description	Issued by	Date

WILLSON DESIGN

CUSTOM HOMES & ADDITIONS, COMMERCIAL, FARM, DESIGN & PLANNING

#205 - 2602 MT. LEHMAN ROAD
MAIL TO: BOX 143 MT. LEHMAN STATION, ABBOTSFORD, BC V4X 2P7

604-850-2858
WWW.WILLSONDESIGN.CA

The contractor (builder) is held responsible for checking and verifying all dimensions on this drawing. Any discrepancies shall be reported immediately to Willson Design for corrections and / or interpretation.

This drawing is considered proprietary. It is not to be reproduced, nor is the information thereon to be used to produce products, unless written consent is first obtained from Willson Design

RATHOD HOMES

COVER SHEET

LOTS 13-28 81A AVE
LANGLEY, BC

DESIGNED BY	SF
DRAWN BY	SF
CHECKED BY	JW
SCALE	
DATE	FEB. 24, 2023

A0.01

PROJECT # WR-22-83







PID # 000-000-000

No.	Description	Issued by	Date

WILLSON DESIGN

CUSTOM HOMES & ADDITIONS,
COMMERCIAL, FARM,
DESIGN & PLANNING

#205 - 2602 MT. LEHMAN ROAD
MAIL TO: BOX 143 MT.
LEHMAN STATION,
ABBOTSFORD, BC V4X 2P7

604-850-2858
WWW.WILLSONDESIGN.CA

The contractor (builder) is held responsible for checking and verifying all dimensions on this drawing. Any discrepancies shall be reported immediately to Willson Design for corrections and / or interpretation.

This drawing is considered proprietary. It is not to be reproduced, nor is the information thereon to be used to produce products, unless written consent is first obtained from Willson Design

RATHOD HOMES


COLOUR RENDERINGS

LOTS 13-28 81A AVE
LANGLEY, BC


DESIGNED BY	SF
DRAWN BY	SF
CHECKED BY	JW
SCALE	
DATE	FEB. 24, 2023

A0.02

PROJECT # WR-22-83

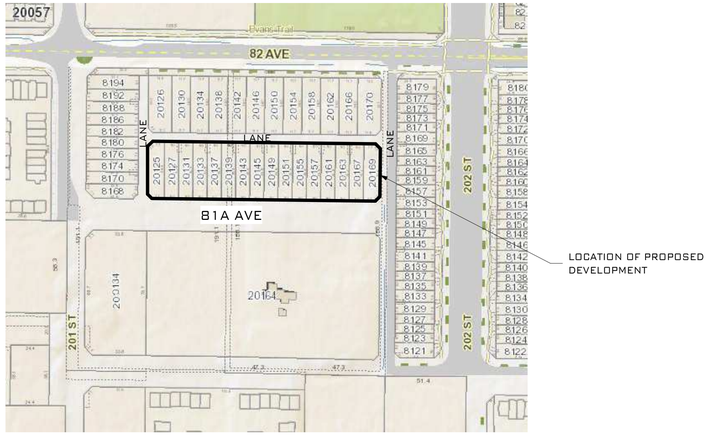

LOCATION MAP

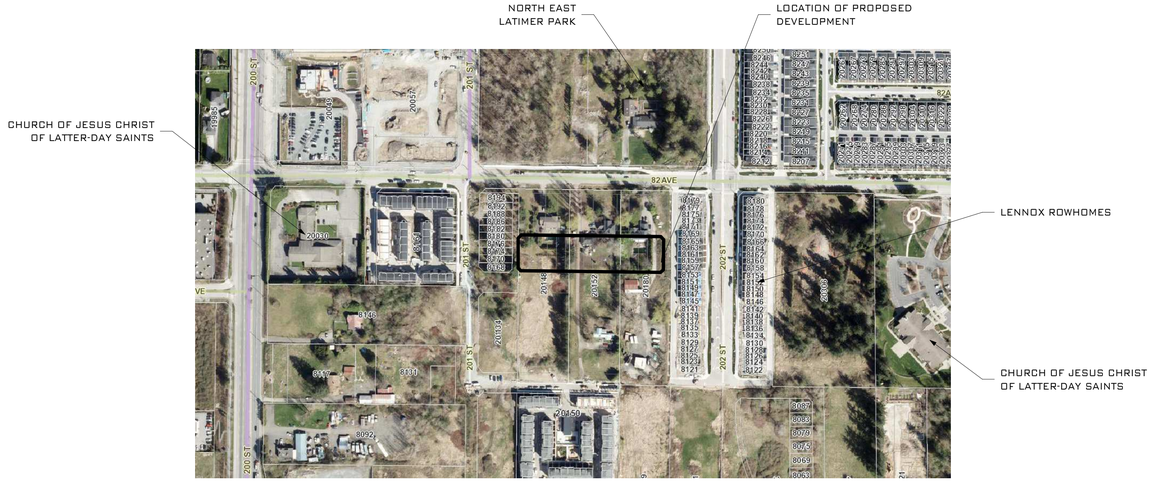

LOCATION AERIAL VIEW



DEVELOPMENT LOCATION (81A AVE)



DEVELOPMENT TO SOUTH (81A AVE)



DEVELOPMENT TO EAST (LANE)





DEVELOPMENT TO WEST (201 ST)

PID # 000-000-000

No.	Description	Issued by	Date

WILLSON DESIGN

CUSTOM HOMES & ADDITIONS, COMMERCIAL, FARM, DESIGN & PLANNING

#205 - 2602 MT. LEHMAN ROAD
MAIL TO: BOX 143 MT. LEHMAN STATION, ABBOTSFORD, BC V4X 2P7

604-850-2858
WWW.WILLSONDESIGN.CA

The contractor (builder) is held responsible for checking and verifying all dimensions on this drawing. Any discrepancies shall be reported immediately to Willson Design for corrections and / or interpretation.

This drawing is considered proprietary. It is not to be reproduced, nor is the information thereon to be used to produce products, unless written consent is first obtained from Willson Design

RATHOD HOMES


CONTEXT PLANS

LOTS 13-28 81A AVE
LANGLEY, BC

DESIGNED BY	SF
DRAWN BY	SF
CHECKED BY	JW
SCALE	
DATE	FEB. 24, 2023

A1.01

PROJECT # WR-22-83

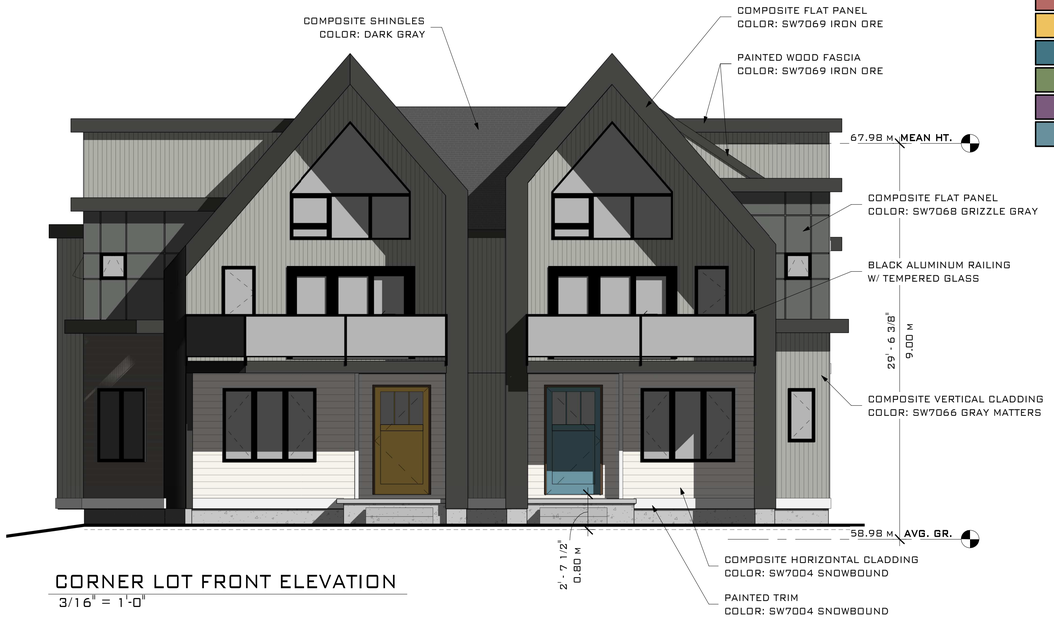


CORNER LOT FRONT ELEVATION
3/16" = 1'-0"

FRONT DOOR COLOR OPTIONS:


- SW0060 - ALEXANDRITE
- SW6580 - CERISE
- SW6319 - REDDISH
- SW6689 - OVERJOY
- SW9059 - SILKEN PEACOCK
- SW6438 - DILL
- SW6838 - VIGOROUS VIOLET
- SW9058 - SECRET COVE



CORNER LOT FLANKING STREET ELEVATION
3/16" = 1'-0"

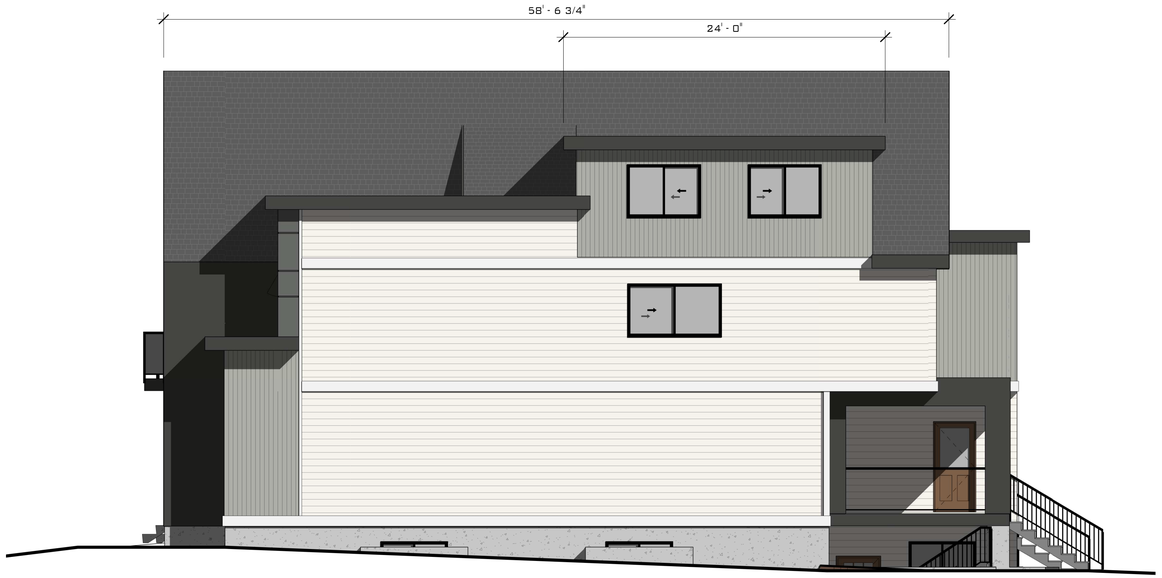

CORNER LOT INTERIOR SIDE ELEVATION
3/16" = 1'-0"

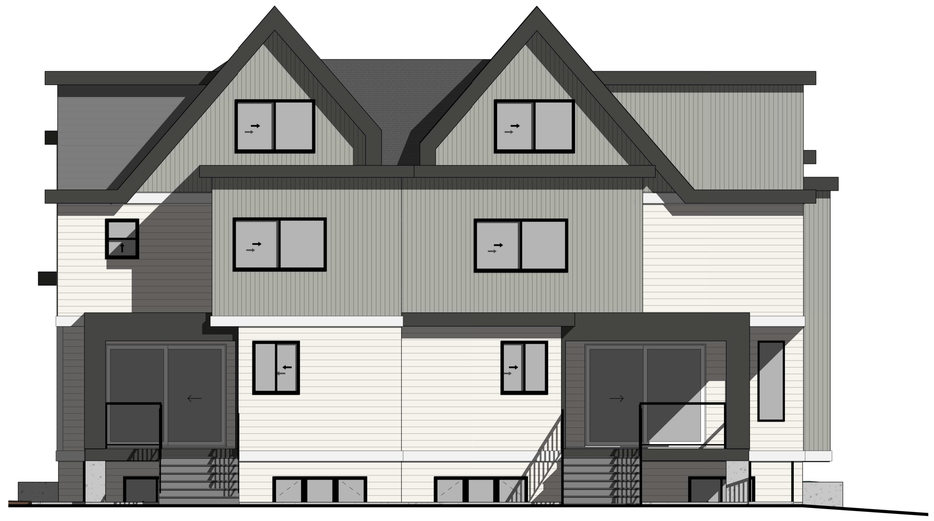

CORNER LOT REAR ELEVATION
3/16" = 1'-0"

PID # 000-000-000

No.	Description	Issued by	Date

WILLSON DESIGN

CUSTOM HOMES & ADDITIONS, COMMERCIAL, FARM, DESIGN & PLANNING

#205 - 2602 MT. LEHMAN ROAD
MAIL TO: BOX 143 MT. LEHMAN STATION, ABBOTSFORD, BC V4X 2P7

604-850-2858
WWW.WILLSONDESIGN.CA

The contractor (builder) is held responsible for checking and verifying all dimensions on this drawing. Any discrepancies shall be reported immediately to Willson Design for corrections and / or interpretation.

This drawing is considered proprietary. It is not to be reproduced, nor is the information thereon to be used to produce products, unless written consent is first obtained from Willson Design

RATHOD HOMES

CORNER LOT ELEVATIONS

LOTS 13-28 81A AVE
LANGLEY, BC

DESIGNED BY	SF
DRAWN BY	SF
CHECKED BY	JW
SCALE	AS INDICATED
DATE	FEB. 24, 2023

A2.01

PROJECT # WR-22-83



FRONT DOOR COLOR OPTIONS:

- SW0060 - ALEXANDRITE
- SW6580 - CERISE
- SW6319 - REDDISH
- SW6689 - OVERJOY
- SW9059 - SILKEN PEACOCK
- SW6438 - DILL
- SW6838 - VIGOROUS VIOLET
- SW9058 - SECRET COVE

INTERIOR LOT FRONT ELEVATION
3/16" = 1'-0"



INTERIOR LOT SIDE ELEVATION
3/16" = 1'-0"



INTERIOR LOT SIDE ELEVATION
3/16" = 1'-0"



INTERIOR LOT REAR ELEVATION
3/16" = 1'-0"

PID # 000-000-000

No.	Description	Issued by	Date

WILLSON DESIGN

CUSTOM HOMES & ADDITIONS,
COMMERCIAL, FARM,
DESIGN & PLANNING

#205 - 2602 MT. LEHMAN ROAD
MAIL TO: BOX 143 MT.
LEHMAN STATION,
ABBOTSFORD, BC V4X 2P7

604-850-2858
WWW.WILLSONDESIGN.CA

The contractor (builder) is held responsible for checking and verifying all dimensions on this drawing. Any discrepancies shall be reported immediately to Willson Design for corrections and / or interpretation.

This drawing is considered proprietary. It is not to be reproduced, nor is the information thereon to be used to produce products, unless written consent is first obtained from Willson Design

RATHOD HOMES


INTERIOR LOT ELEVATIONS

LOTS 13-28 81A AVE
LANGLEY, BC

DESIGNED BY	SF
DRAWN BY	SF
CHECKED BY	JW
SCALE	AS INDICATED
DATE	FEB. 24, 2023

A3.01


PROJECT # WR-22-83

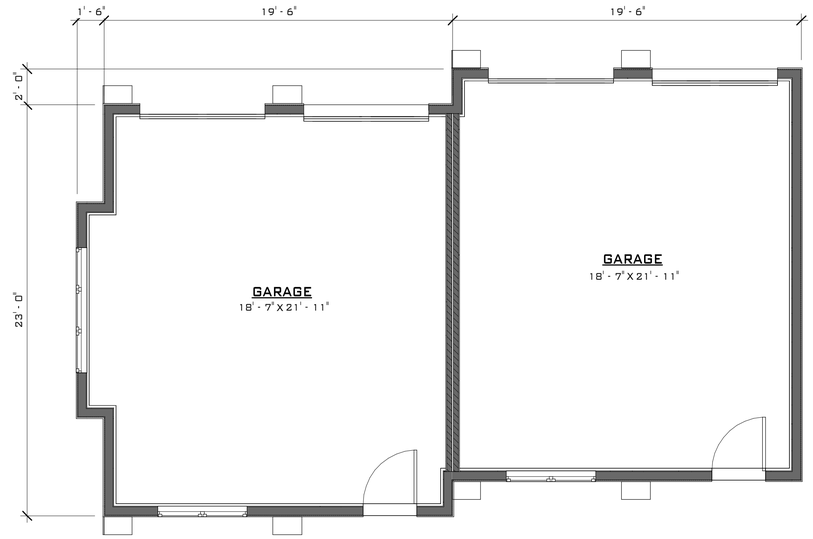

CORNER LOT GARAGE PLAN


1/4" = 1'-0"



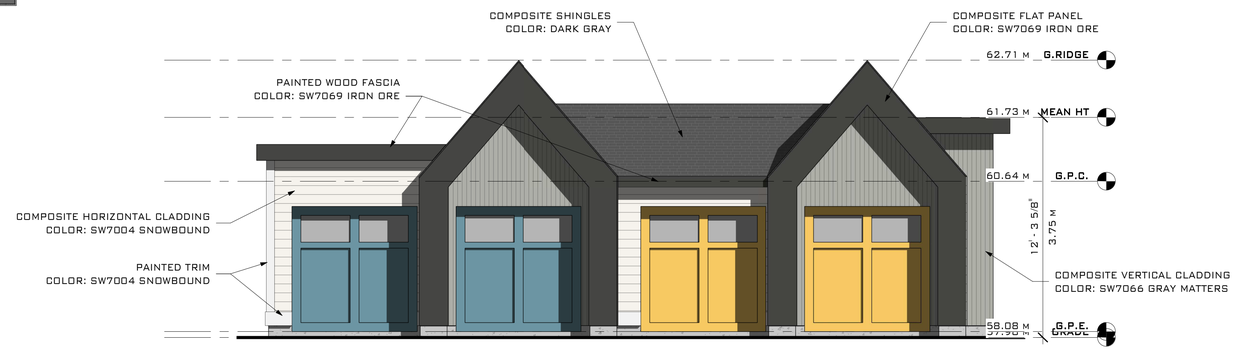

CORNER LOT GARAGE FRONT

1/4" = 1'-0"

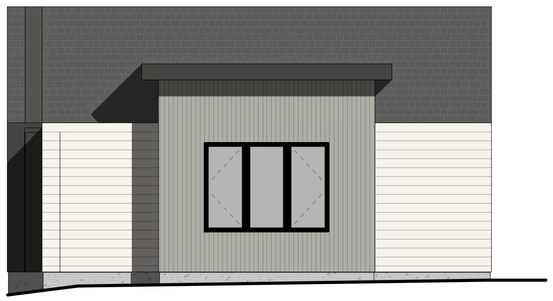

CORNER LOT GARAGE FLANKING STREET ELEVATION

1/4" = 1'-0"



CORNER LOT GARAGE INTERIOR SIDE ELEVATION

1/4" = 1'-0"



CORNER LOT GARAGE REAR ELEVATION

1/4" = 1'-0"

PID # 000-000-000

No.	Description	Issued by	Date

WILLSON DESIGN

CUSTOM HOMES & ADDITIONS, COMMERCIAL, FARM, DESIGN & PLANNING

#205 - 2602 MT. LEHMAN ROAD
MAIL TO: BOX 143 MT. LEHMAN STATION, ABBOTSFORD, BC V4X 2P7

604-850-2858
WWW.WILLSONDESIGN.CA

The contractor (builder) is held responsible for checking and verifying all dimensions on this drawing. Any discrepancies shall be reported immediately to Willson Design for corrections and / or interpretation.

This drawing is considered proprietary. It is not to be reproduced, nor is the information thereon to be used to produce products, unless written consent is first obtained from Willson Design

RATHOD HOMES


CORNER LOT GARAGES

LOTS 13-28 81A AVE
LANGLEY, BC

DESIGNED BY	SF
DRAWN BY	SF
CHECKED BY	JW
SCALE	1/4" = 1'-0"
DATE	FEB. 24, 2023

A4.01


PROJECT # WR-22-83

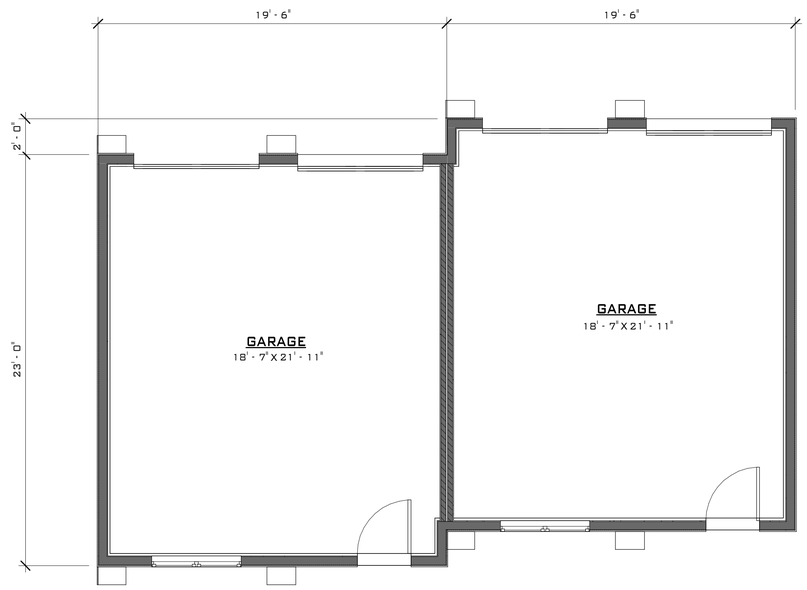

INTERIOR LOT GARAGE PLAN
1/4" = 1'-0"



INTERIOR LOT GARAGE FRONT ELEVATION
1/4" = 1'-0"

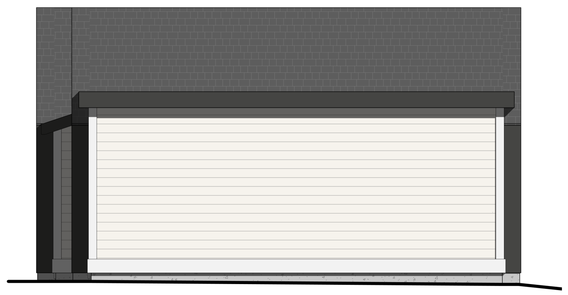

INTERIOR LOT GARAGE SIDE ELEVATION
1/4" = 1'-0"



INTERIOR LOT GARAGE REAR ELEVATION
1/4" = 1'-0"

PID # 000-000-000

No.	Description	Issued by	Date

WILLSON DESIGN

CUSTOM HOMES & ADDITIONS, COMMERCIAL, FARM, DESIGN & PLANNING

#205 - 2602 MT. LEHMAN ROAD
MAIL TO: BOX 143 MT. LEHMAN STATION, ABBOTSFORD, BC V4X 2P7

604-850-2858
WWW.WILLSONDESIGN.CA

The contractor (builder) is held responsible for checking and verifying all dimensions on this drawing. Any discrepancies shall be reported immediately to Willson Design for corrections and / or interpretation.

This drawing is considered proprietary. It is not to be reproduced, nor is the information thereon to be used to produce products, unless written consent is first obtained from Willson Design

RATHOD HOMES

INTERIOR LOT GARAGES

LOTS 13-28 81A AVE
LANGLEY, BC

DESIGNED BY	SF
DRAWN BY	SF
CHECKED BY	JW
SCALE	1/4" = 1'-0"
DATE	FEB. 24, 2023

A4.02

PROJECT # WR-22-83