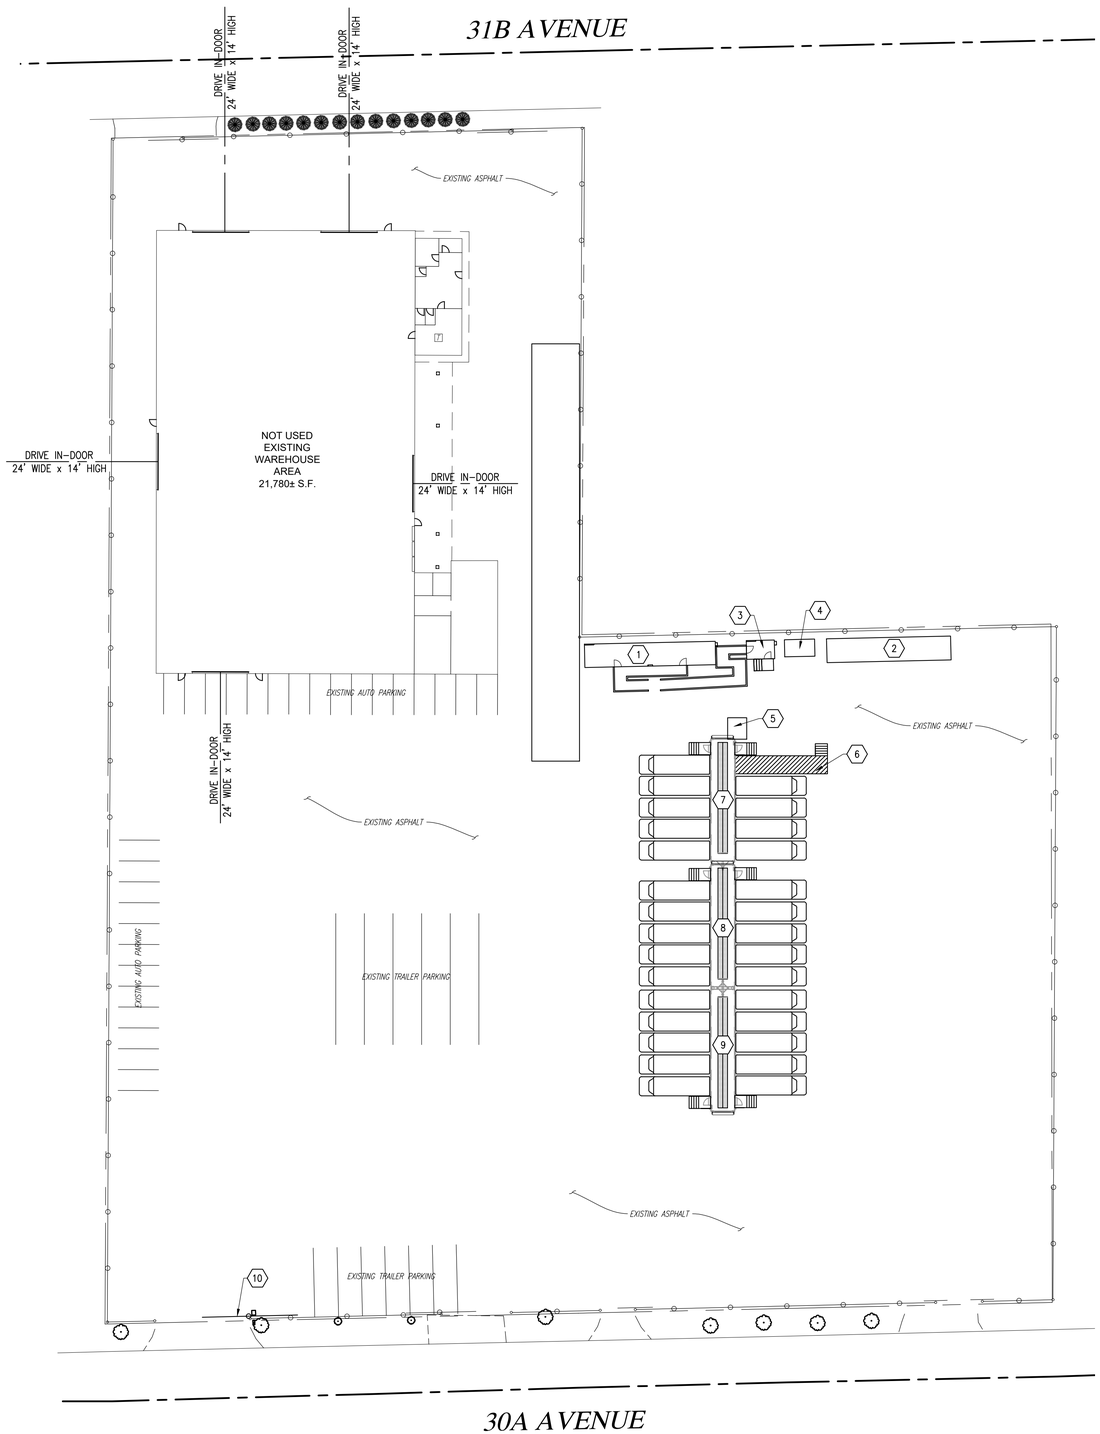


CONCEPT PLAN
SCALE: 1" = 30'

N

SCALE IN FEET
40 20 0 40 80
1" = 40'

1. OFFICE TRAILER 1 MANUFACTURED BY WILLSCOT
2. OFFICE TRAILER 2 MANUFACTURED BY WILLSCOT
3. LAVATORY MANUFACTURED BY WILLSCOT
4. 2500 GALLON WASTE TANK MANUFACTURED BY BARR PLASTICS
5. ELECTRICAL EQUIPMENT ROOM
6. 40' CONTAINER MANUFACTURED BY BIG STEEL BOX
7. MOBILE DOCK MANUFACTURED BY DOCKZILLA
8. MOBILE DOCK MANUFACTURED BY DOCKZILLA
9. MOBILE DOCK MANUFACTURED BY DOCKZILLA
10. 30' WIDE MOTORIZED GATE

GENERAL NOTES

1. ALL CONSTRUCTION TO CONFORM TO THE TOWNSHIP OF LANGLEY BUILDING DEPARTMENT STANDARDS AND SPECIFICATIONS.
2. CONTRACTOR MUST CONTACT THE TOWNSHIP OF LANGLEY TRAFFIC OPERATIONS SUPERVISOR PRIOR TO CONSTRUCTION OR PLACEMENT OF TRAFFIC CONTROL DEVICES/FEATURES (STRIPING, SIGNALS, MEDIANS, ETC.) FOR CONSTRUCTION IN THE RIGHT–OF–WAY ONLY.
3. THIS IS BASED ON ESTIMATED DATA SURVEY FROM FISCHER AND EXISTING CONDITIONS ARE ESTIMATES TRANSPOSED FROM IMPRECISE DATA. FOR REFERENCE ONLY.
4. THE FLOOR PLAN IS DERIVED FROM ESTIMATED DATA AND IS NOT 100% ACCURATE. EXISTING CONDITIONS MAY ALTER THE ACCURACY OF THIS PLAN.

FOR REVIEW

Copyright ©2021 by Vortex Engineering, Inc. ALL RIGHTS RESERVED. The site design / building design and content of this drawing are copyrighted under the federal Copyright laws of 1976. All rights are reserved by Vortex Engineering, Inc., who retain the exclusive rights to the design or re-use of this drawing. Any use, re-use, reproduction or other publication of this drawing without the written consent of Vortex Engineering, Inc. is prohibited.

REV	DATE	COMMENT	BY

Concept Plan

FedEx Ground Facility Abbotsford

26103 30A Avenue
Langley Township, British Columbia V4W 2W6

FedEx Ground
Langley, BC

PROJECT NO: F23-010
DATE: 08/09/2023
f23-010 concept plan.dwg

~SHEET~
1 OF 1