


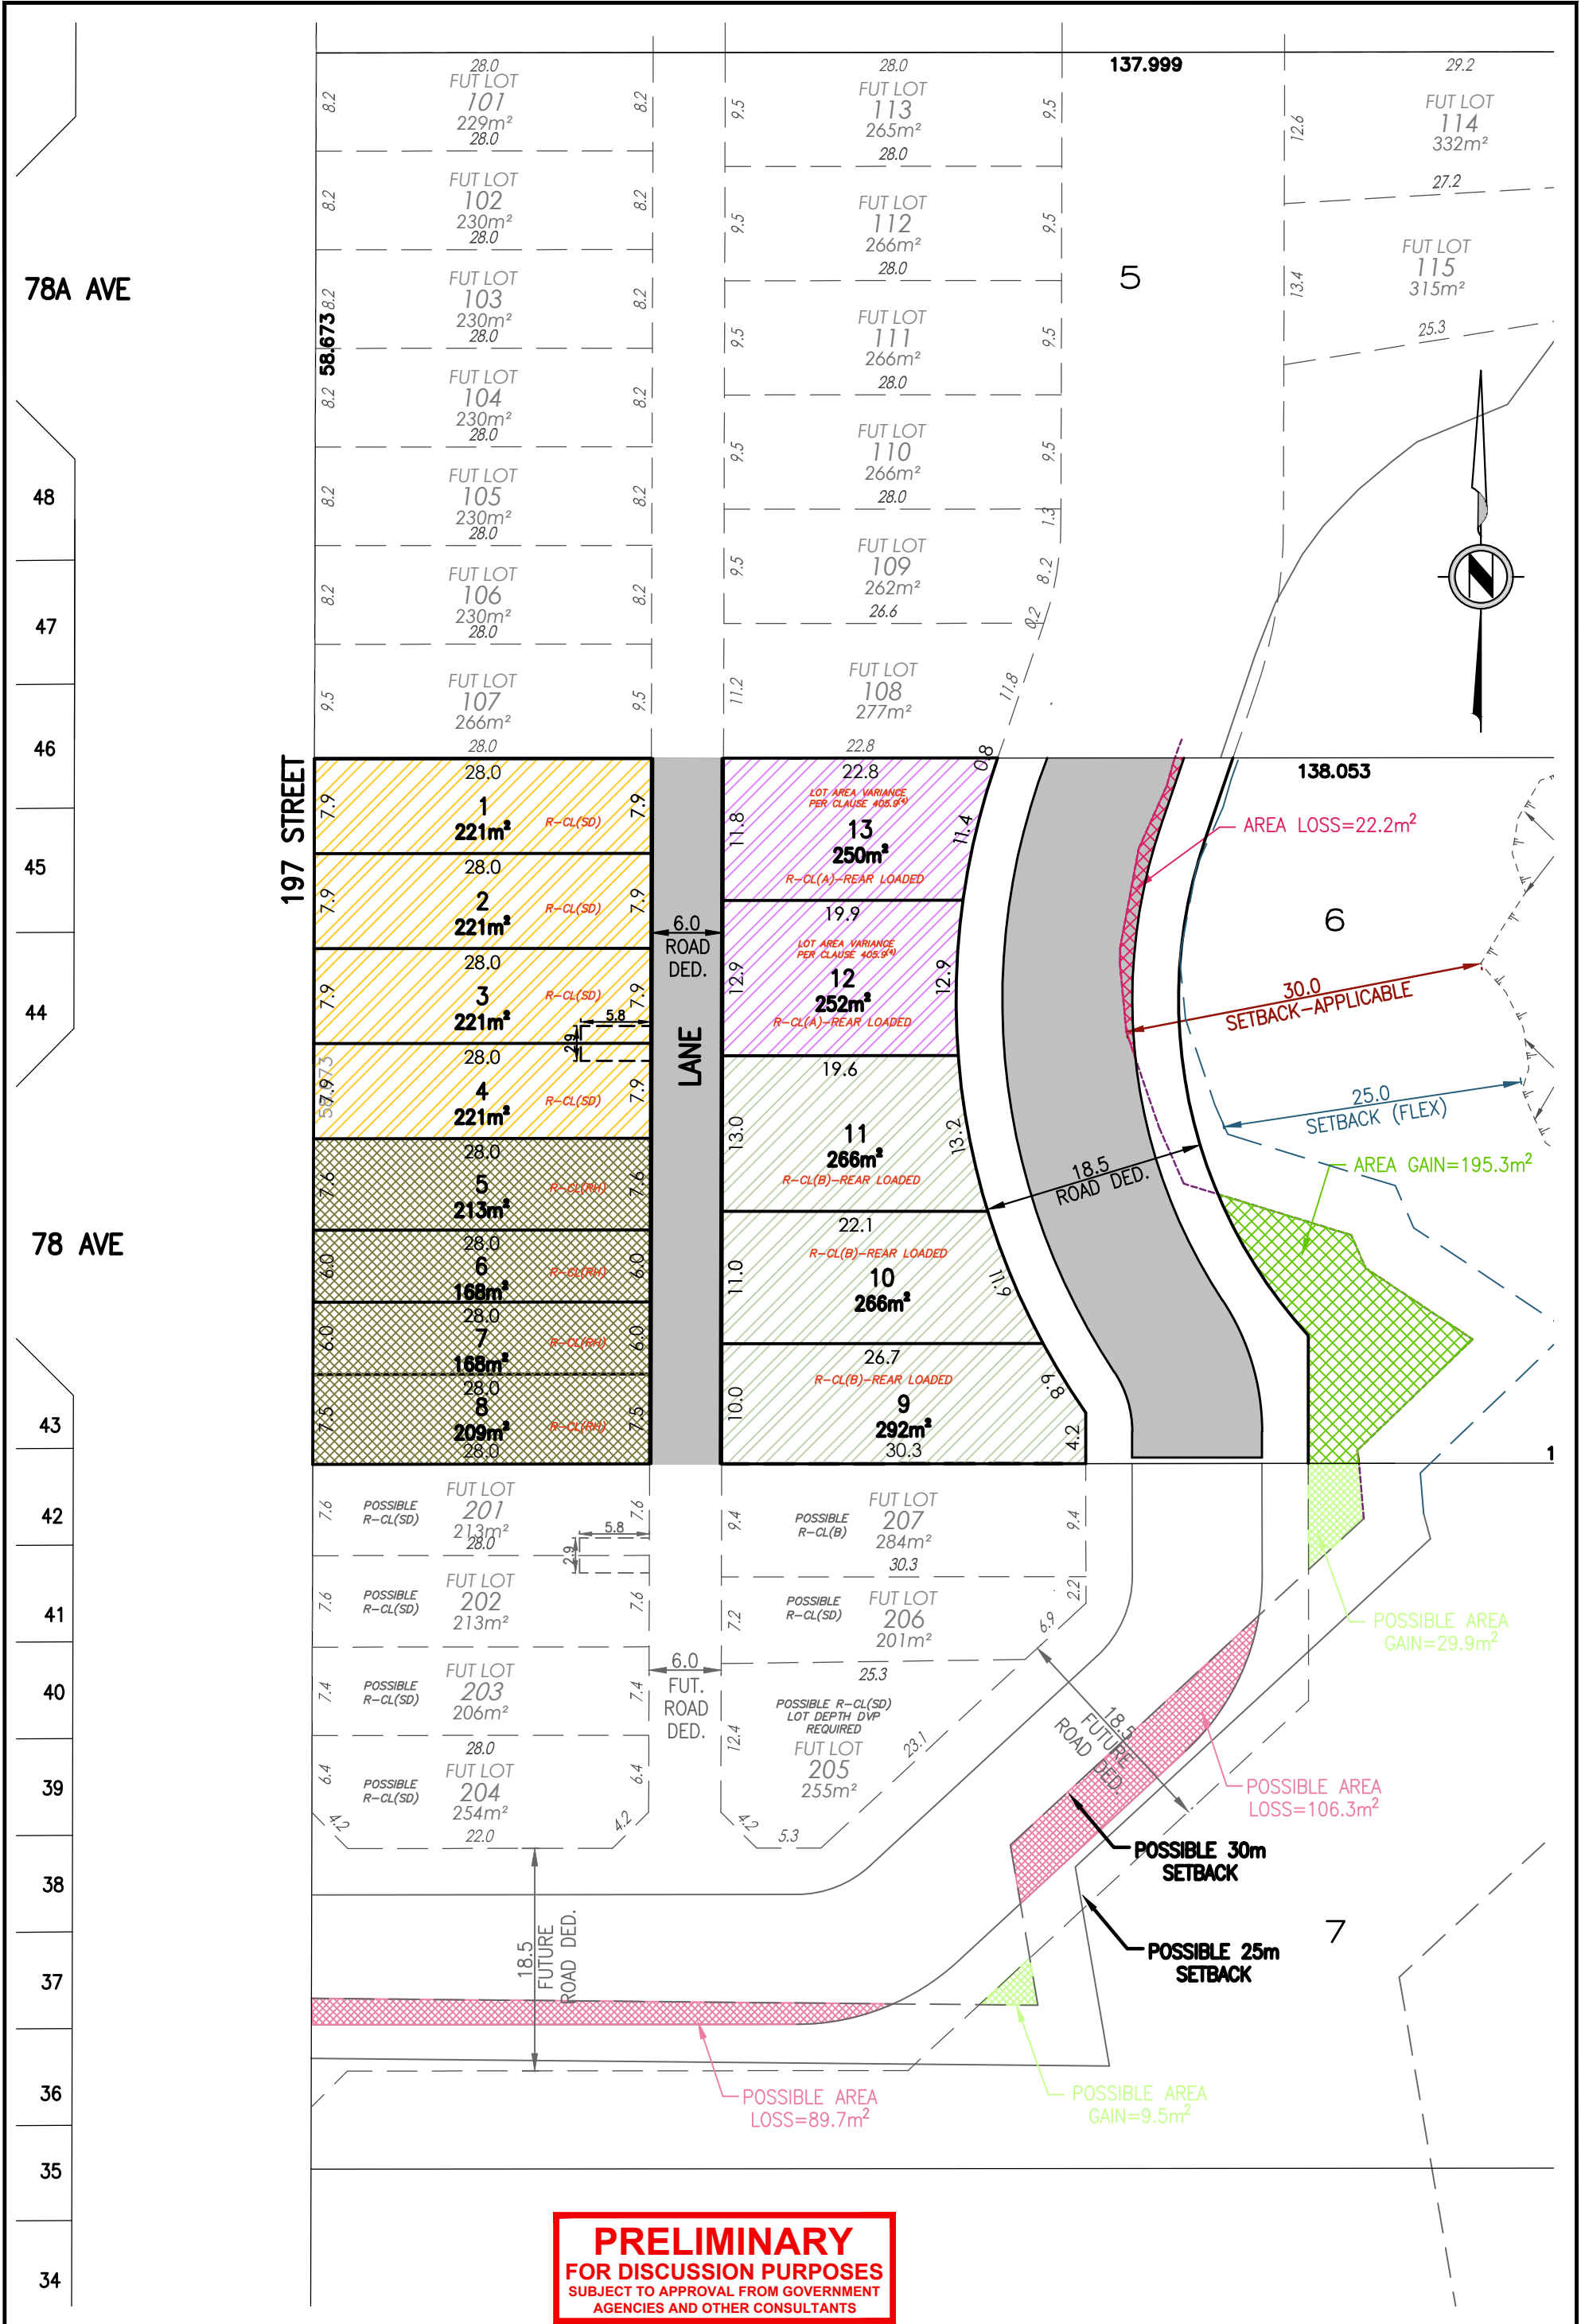

PRELIMINARY
FOR DISCUSSION PURPOSES
SUBJECT TO APPROVAL FROM GOVERNMENT
AGENCIES AND OTHER CONSULTANTS

Title RESIDENTIAL SUBDIVISION				
Address 7806-197 STREET				
Project No.	21-022	Date	APRIL 2021	Scale
			1:500	Dwg No.
			L2	



GurSimer
Design and
Management Inc.

Tel: 778-895-6358 | Email: nirvair@gs-dm.com