



NOTES:

2023-07-28	A PRELIMINARY DRAWINGS
REVISION	

df
ARCHITECTURE
inc.

350 - 10851 SHELLBRIDGE WAY
RICHMOND, BRITISH COLUMBIA
CANADA V6X 3Z6
T (604)264-5194 F (604)264-5131
info@dfarchitecture.ca

PROJECT:

MULTI FAMILY DEVELOPMENT

20390 - 72 AVENue, Langley,
BRITISH COLUMBIA

CLIENT:

IOM

ISLE OF MANN PROPERTY GROUP

COPYRIGHT RESERVED. THIS PLAN AND DESIGN ARE, AND AT ALL TIMES REMAIN THE EXCLUSIVE PROPERTY OF DF ARCHITECTURE INC. AND CANNOT BE USED OR REPRODUCED WITHOUT THE ARCHITECT'S WRITTEN CONSENT.

DRAWN: NS	
CHECKED: NN	
SCALE: 1" = 20'-0"	
JOB NO: LAN - 026	
DATE: FEB 2019	
SHEET TITLE:	

ELEVATION VIEW

NOTES:



2023-07-28	A	PRELIMINARY DRAWINGS
REVISION		



350 - 10851 SHELLBRIDGE WAY
RICHMOND, BRITISH COLUMBIA
CANADA V6X 3Z6
T (604)284-5194 F (604)284-5131
info@dfarchitecture.ca

PROJECT:

MULTI FAMILY DEVELOPMENT

**20390 - 72 AVenue, Langley,
BRITISH COLUMBIA**

CLIENT:

IOM

ISLE OF MANN PROPERTY GROUP



COPYRIGHT RESERVED. THIS PLAN AND DESIGN ARE, AND AT ALL TIMES REMAIN THE EXCLUSIVE PROPERTY OF DF ARCHITECTURE INC. AND CANNOT BE USED OR REPRODUCED WITHOUT THE ARCHITECT'S WRITTEN CONSENT.

DRAWN: NS	
CHECKED: NN	
SCALE:	
JOB NO.: LAN - 026	
DATE: FEB 2019	

SHEET TITLE:

3D VIEW

DRAWING No.	A
A-351	A

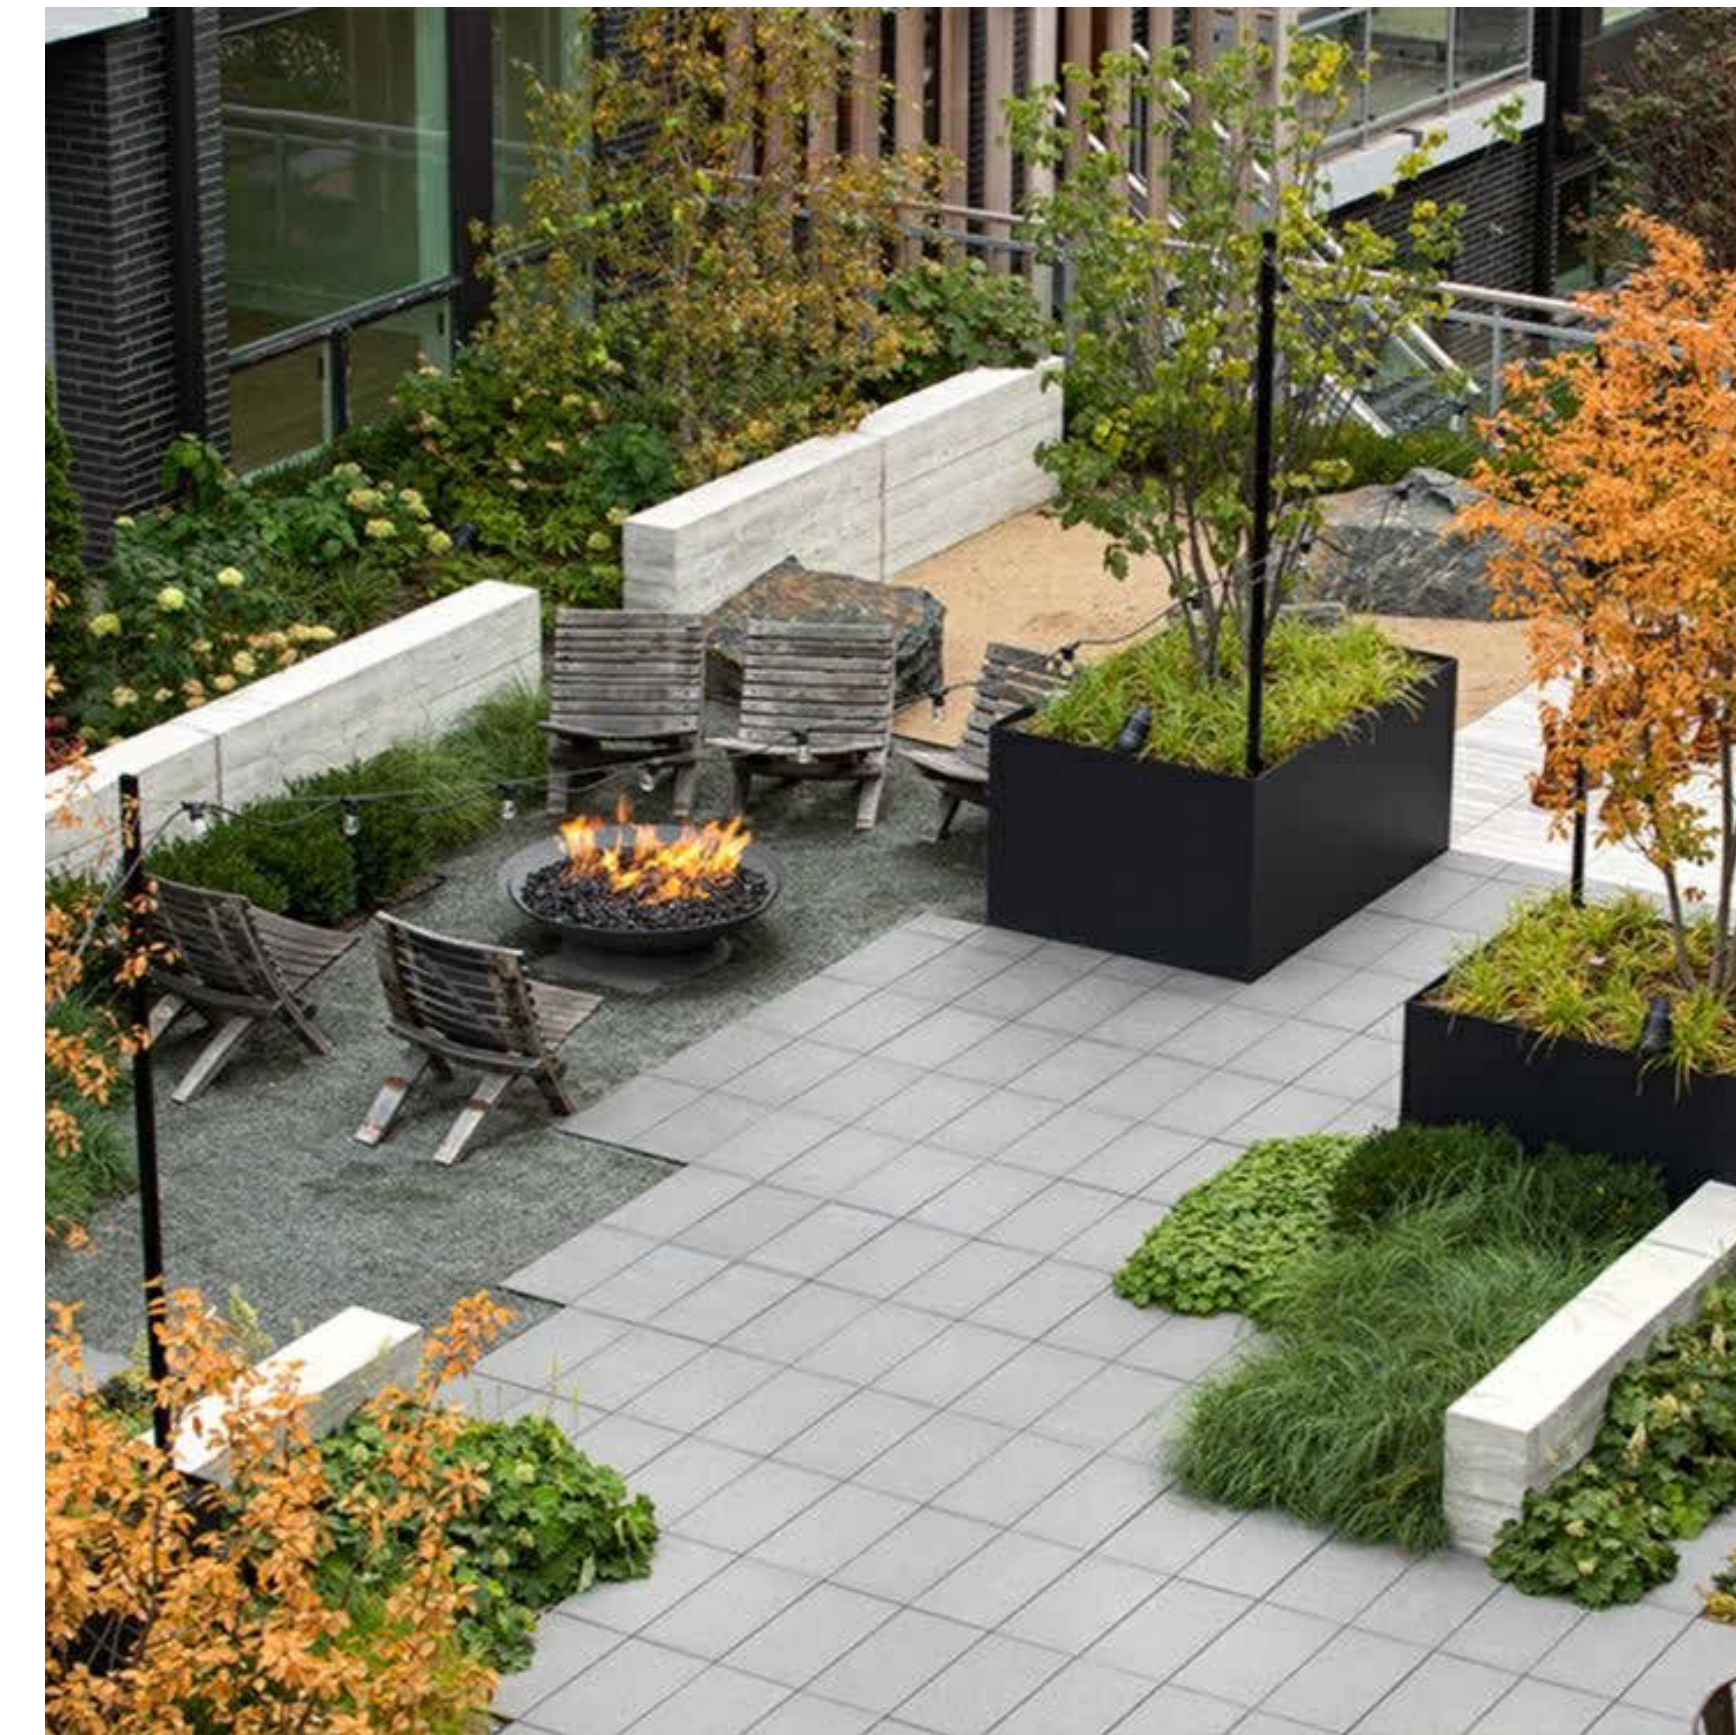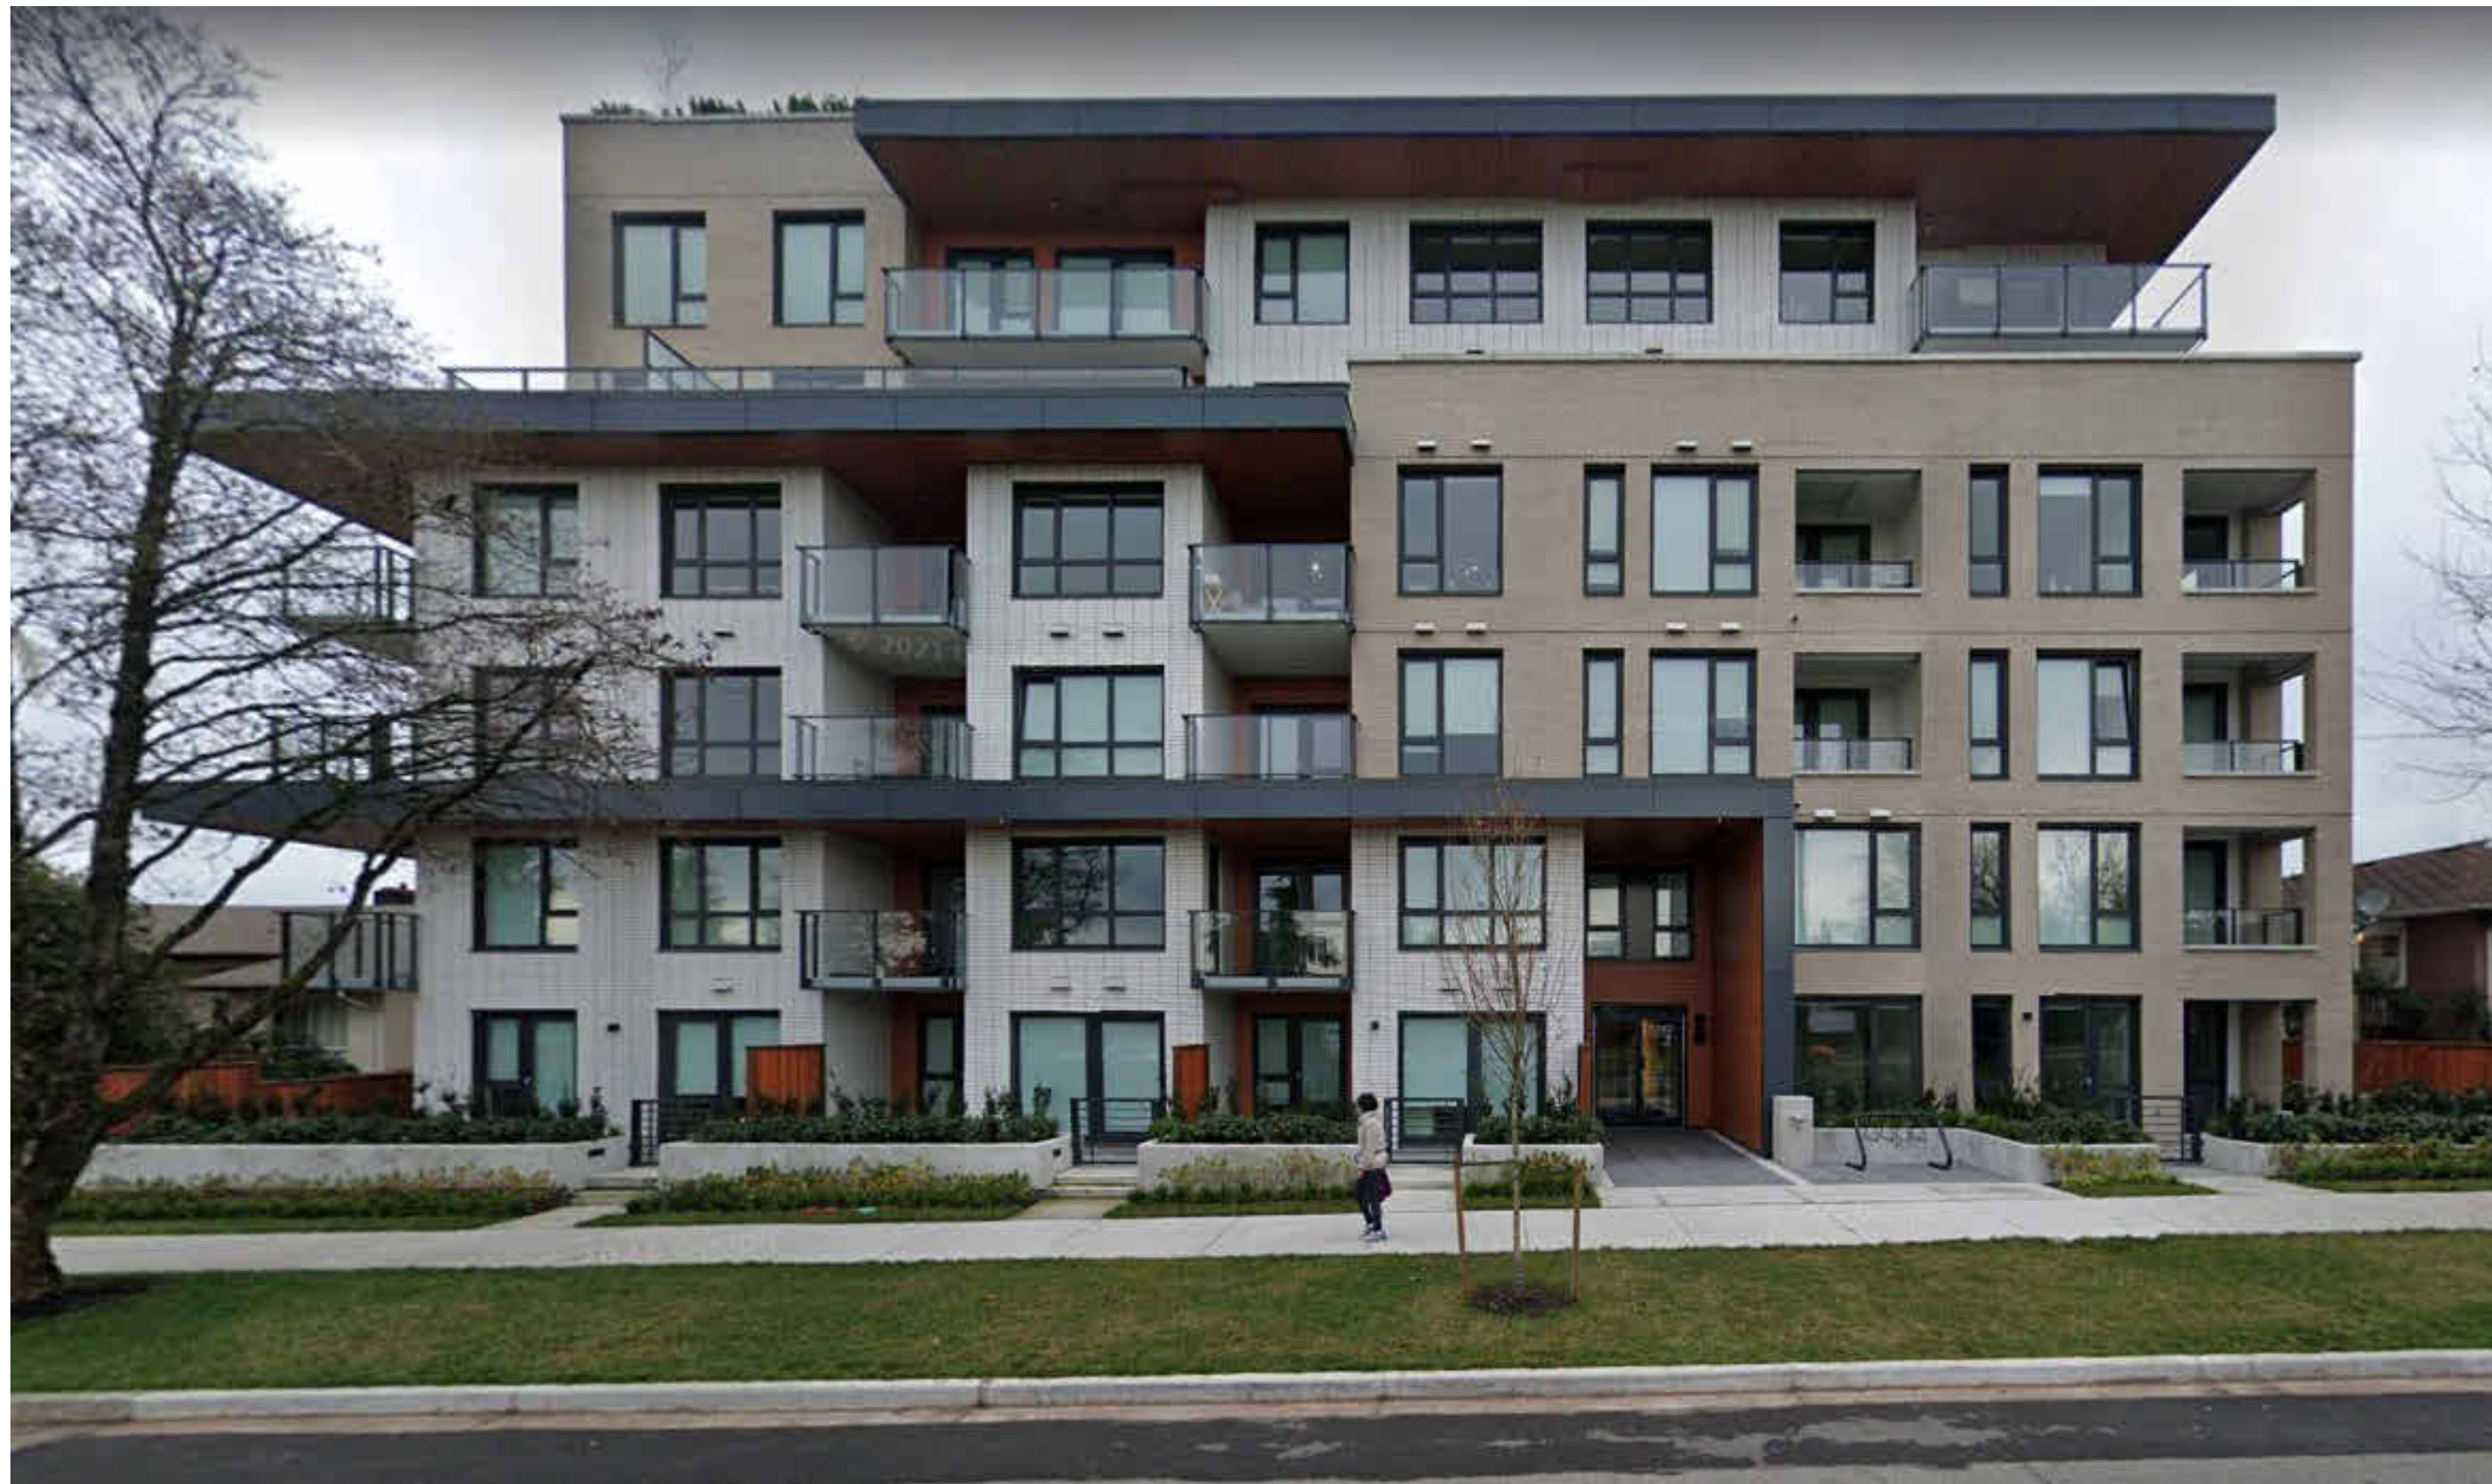

NOTES:

2023-07-28	A	PRELIMINARY DRAWINGS
	REVISION	

The logo for df ARCHITECTURE inc. features the lowercase letters 'df' in a large, bold, dark green font. To the left of the 'f', the word 'ARCHITECTURE' is written in a smaller, grey, sans-serif font. To the right of the 'f', the word 'inc.' is written in a smaller, dark green, sans-serif font.

350 - 10851 SHELLBRIDGE WAY
RICHMOND, BRITISH COLUMBIA
CANADA V6X 3Z6
T (604)284-5194 F (604)284-5131
info@dfarchitecture.ca

PROJECT:

MULTI FAMILY DEVELOPMENT

**20390 - 72 AVenue, Langley,
BRITISH COLUMBIA**

CLIENT:

IOM

ISLE OF MANN PROPERTY GROUP

COPYRIGHT RESERVED. THIS PLAN AND DESIGN ARE, AND AT ALL TIMES REMAIN THE EXCLUSIVE PROPERTY OF DF ARCHITECTURE INC. AND CANNOT BE USED OR REPRODUCED WITHOUT THE ARCHITECT'S WRITTEN CONSENT.

DRAWN: NS	
CHECKED: NN	
SCALE:	
JOB NO.: LAN - 026	
DATE: FEB 2019	
SHEET TITLE:	

PRECEDENT IMAGES

DRAWING No. A-352	A
---	---