

COPYRIGHT. ALL DESIGNS AND THE
MODIFIED LIKENESSES THEREOF ARE
THE SOLE PROPERTY OF BARNETT
MEMBER ARCHITECTS INC. AND MAY
NOT BE USED WHOLLY OR IN PART
WITHOUT LICENCE BEING PURCHASED.
COPYRIGHT INFRINGEMENT INCLUDES
FEES GAINED AND CONVERSION
THEREOF INTO ANY MATERIAL FORM
CANADA COPYRIGHT ACT R.S.C. 1970.

[illegible]

1-E4L.dwg

PROJECT :	30 UNIT TOWNHOUSE DEVELOPMENT 19752 80 AVE, LANGLEY, B.C.
SHEET CONTENTS :	BUILDING ELEVATIONS
DRAWN :	
DATE :	Feb. 27 '23
SCALE :	1/8" = 1'-0"



burnett dembek
ARCHITECTS INC.

T 135,
6 130 STREET,
REY, B.C.
W 1H8







ONE: (604) 597-7100
X: (604) 597-2099
MAIL: mail@darkitex.com

CLIENT NO.	SHEET NO. AC-4.2
PROJECT NO. 22009	REV. NO.

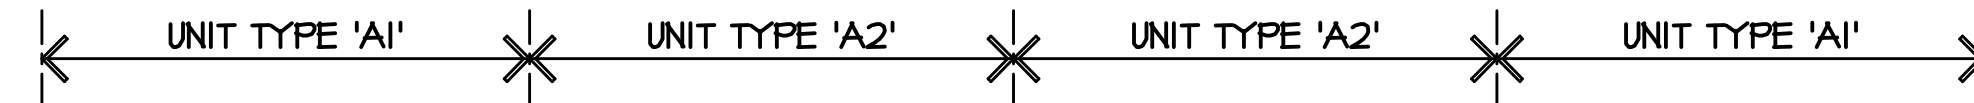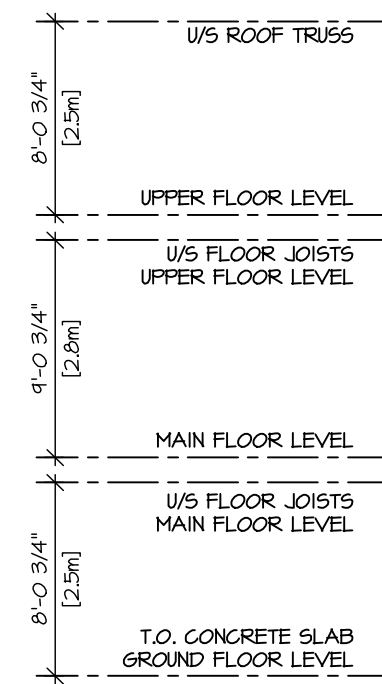

SCHEDULE OF FINISHES

- ① ASPHALT SHINGLES
- ② PREFINISHED ALUMINUM GUTTER ON 2X10 WOOD FASCIA
- ③ HORIZONTAL FIBRE-CEMENT PLANK LAP SIDING
- ④ FIBRE-CEMENT PANEL SIDING WITH VERTICAL FIBRE-CEMENT BATTENS
- ⑤ 2x6 WOOD TRIM
- ⑥ VINYL FRAMED WINDOW C/W 2x4 WOOD TRIM
- ⑦ THRU-WALL FLASHING @ FLOORS
- ⑧ PREFINISHED ALUMINUM GUARDRAIL
C/W TEMPERED GLAZING PANELS
- ⑨ BUILT UP COLUMN ENTRY FEATURE C/W FIBRE-CEMENT PANEL FINISH
- ⑩ 12X12 BUILT UP COLUMN C/W FIBRE-CEMENT PANEL FINISH
- ⑪ CORNER TRIM - AS PER SIDING MATERIAL
- ⑫ WOOD KNEE BRACE

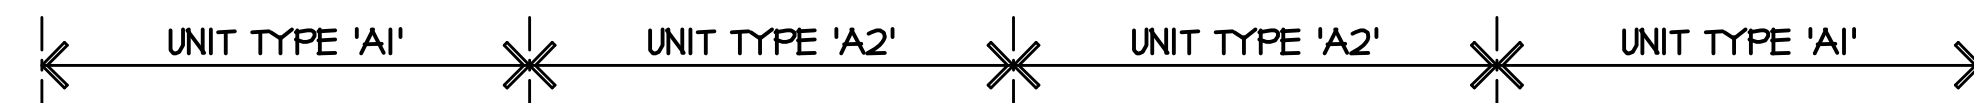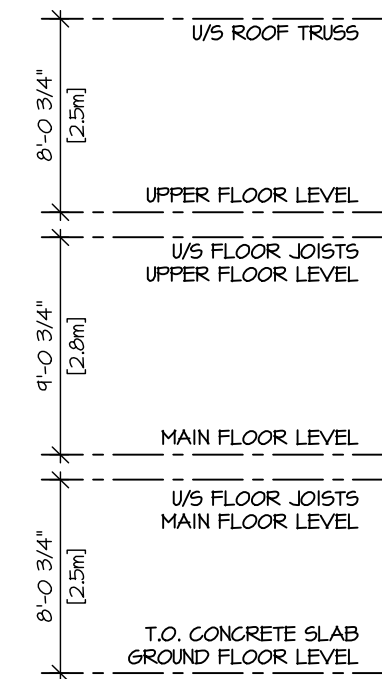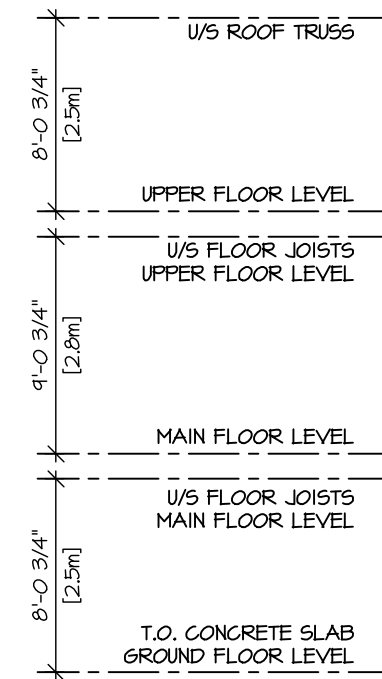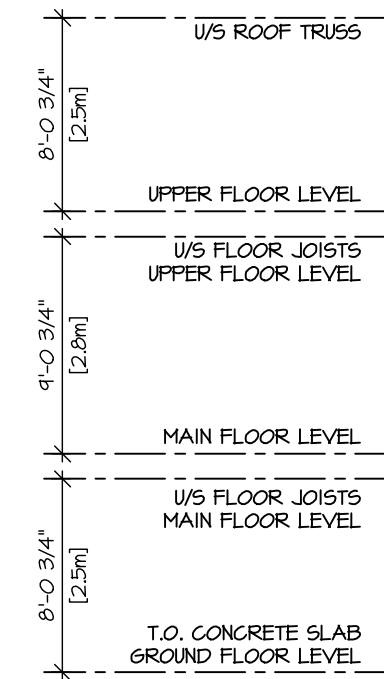

BUILDING #2