


G:\Projects\25013\A0 Drawings\Layouts\2026-02-24 -- Lot Layout -- Op 8 --.dwg [Lot Layout 11x17] 3/13/2026 2:40PM

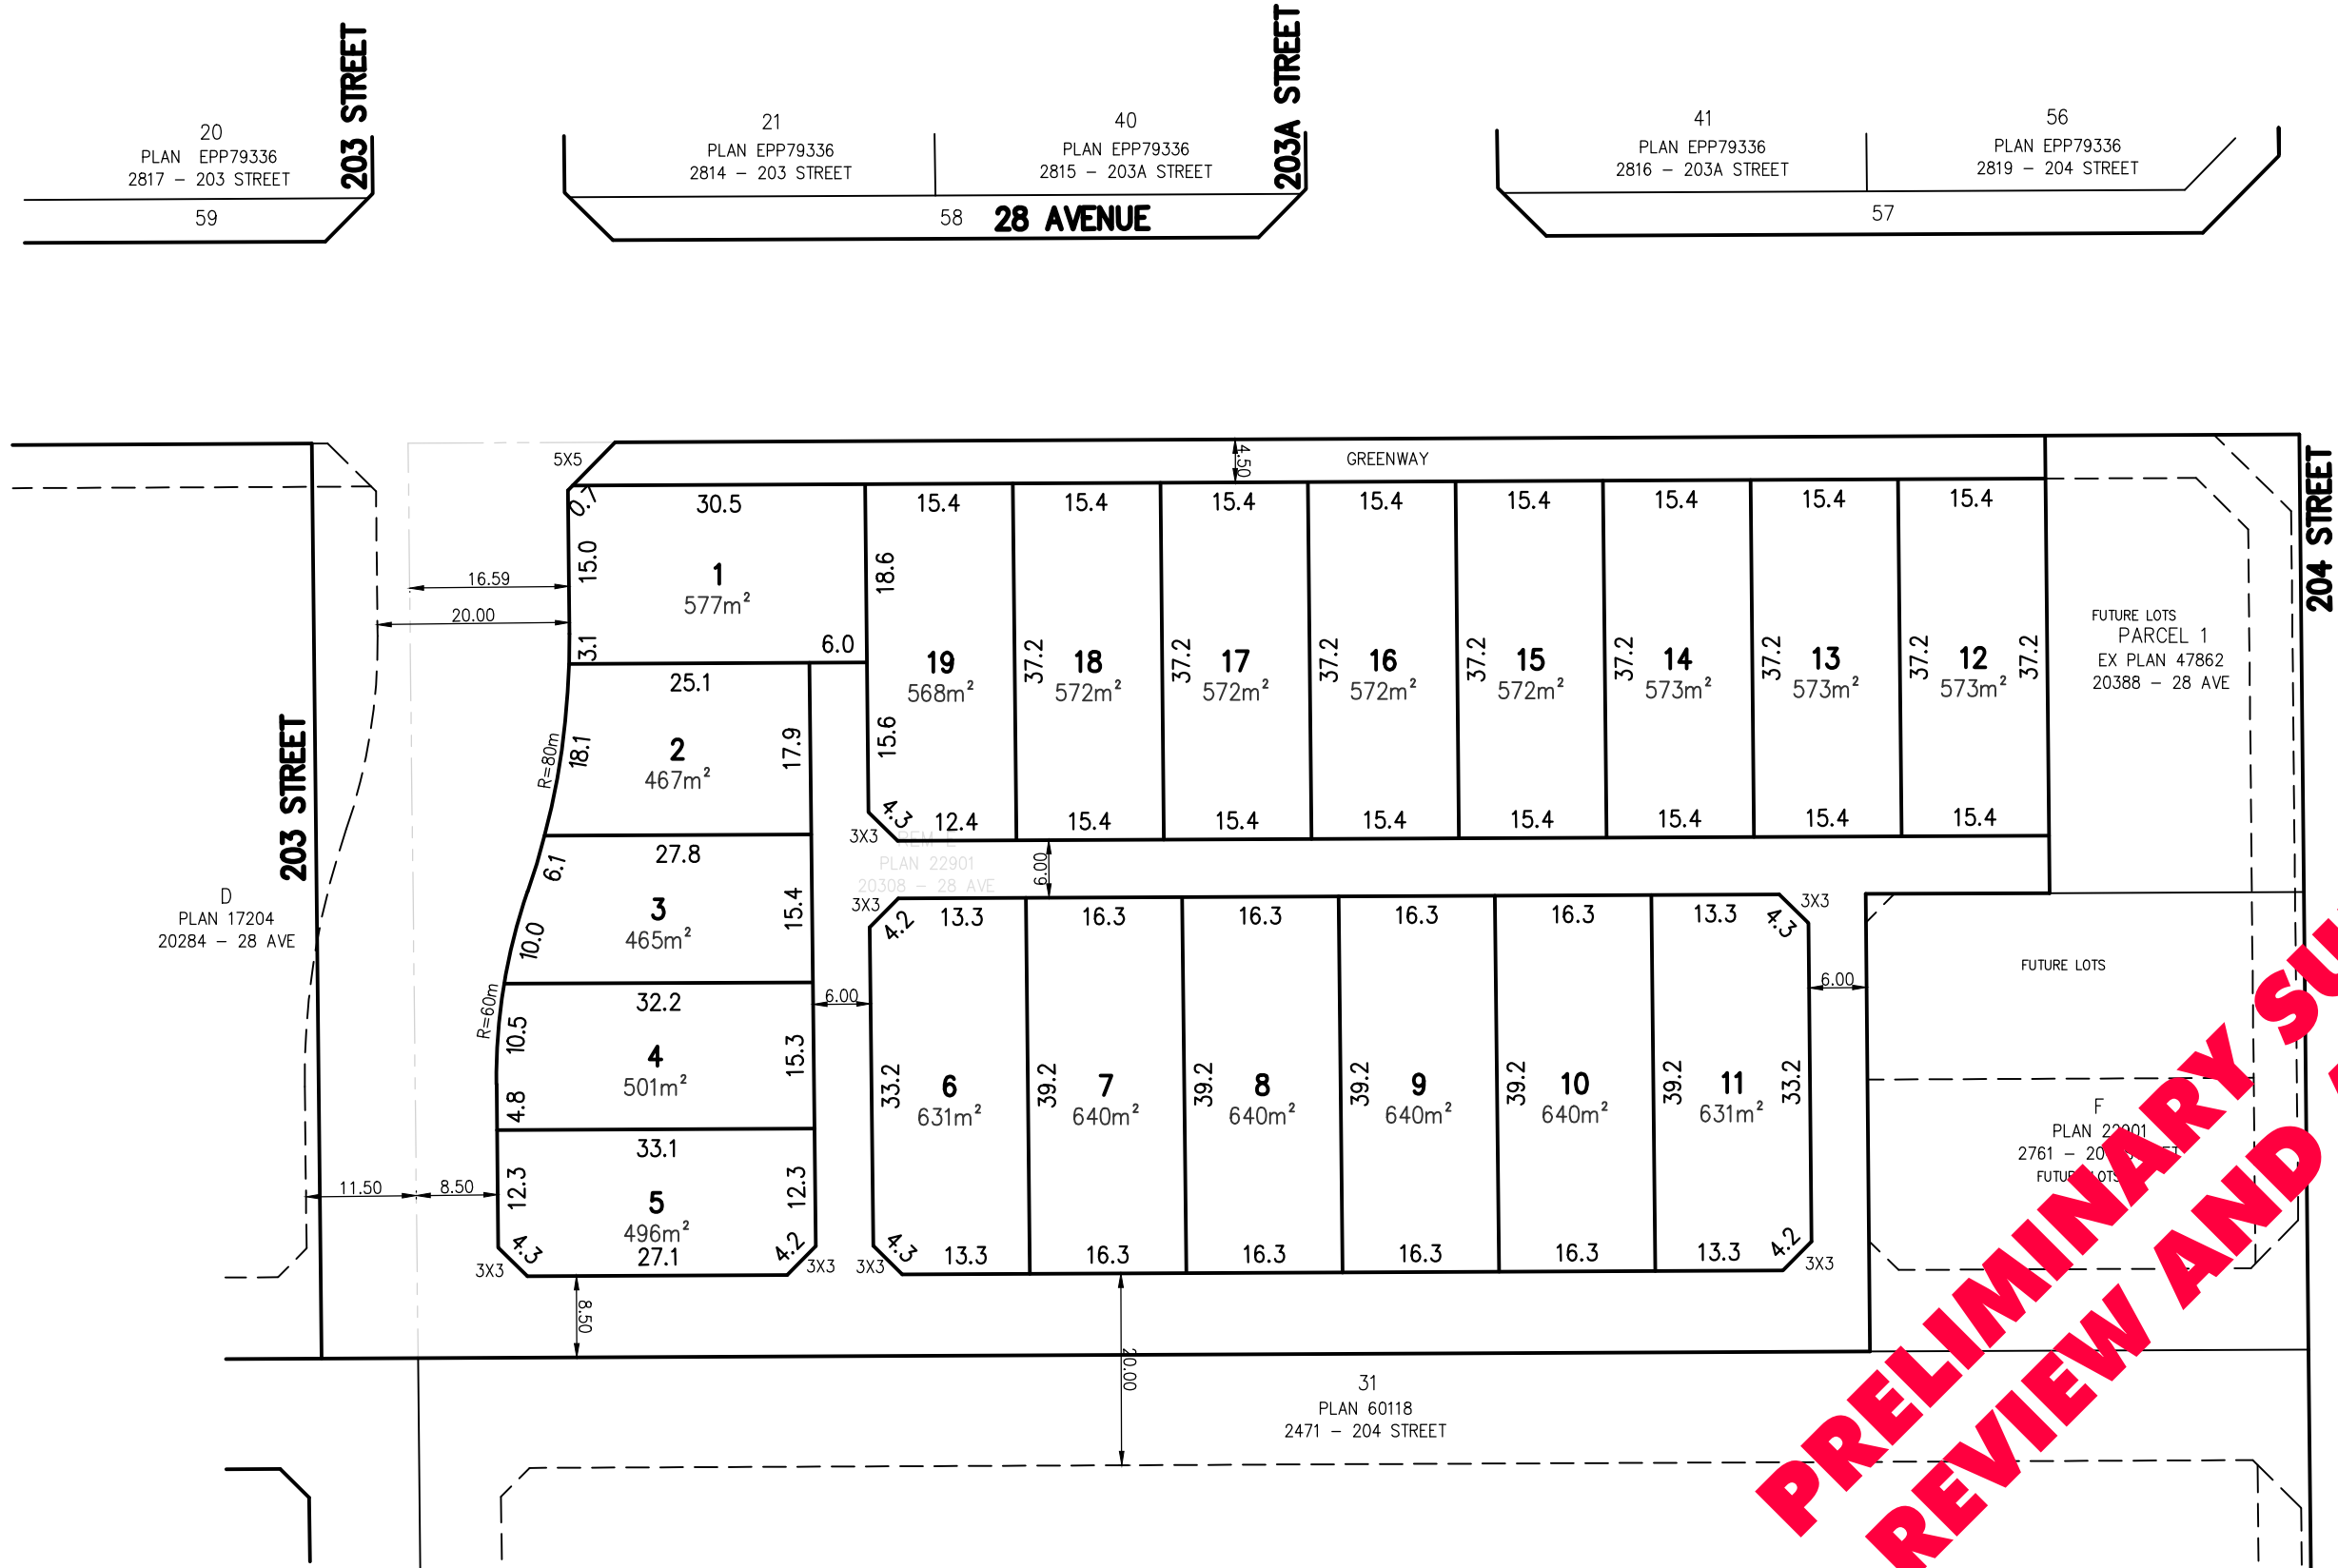

CLIENT:		PROJECT: 20308 28 AVENUE, LANGLEY			
DRAWING TITLE: RESIDENTIAL SUBDIVISION					
PROJECT No.	25013	DATE: FEB 2026	LEGAL:	SCALE: 1:750	MUNICIPAL PROJECT No:
PRELIMINARY PLAN - SUBJECT TO APPROVAL(S) FROM FEDERAL, PROVINCIAL AND LOCAL AUTHORITIES					

Hub Engineering Inc.
Engineering and Development Consultants



Suite 212, 12992 - 76 Avenue, Surrey, B.C. V3W 2V6
tel: 604-572-4328 | fax: 604-501-1625 | mail@hub-inc.com | www.hub-inc.com