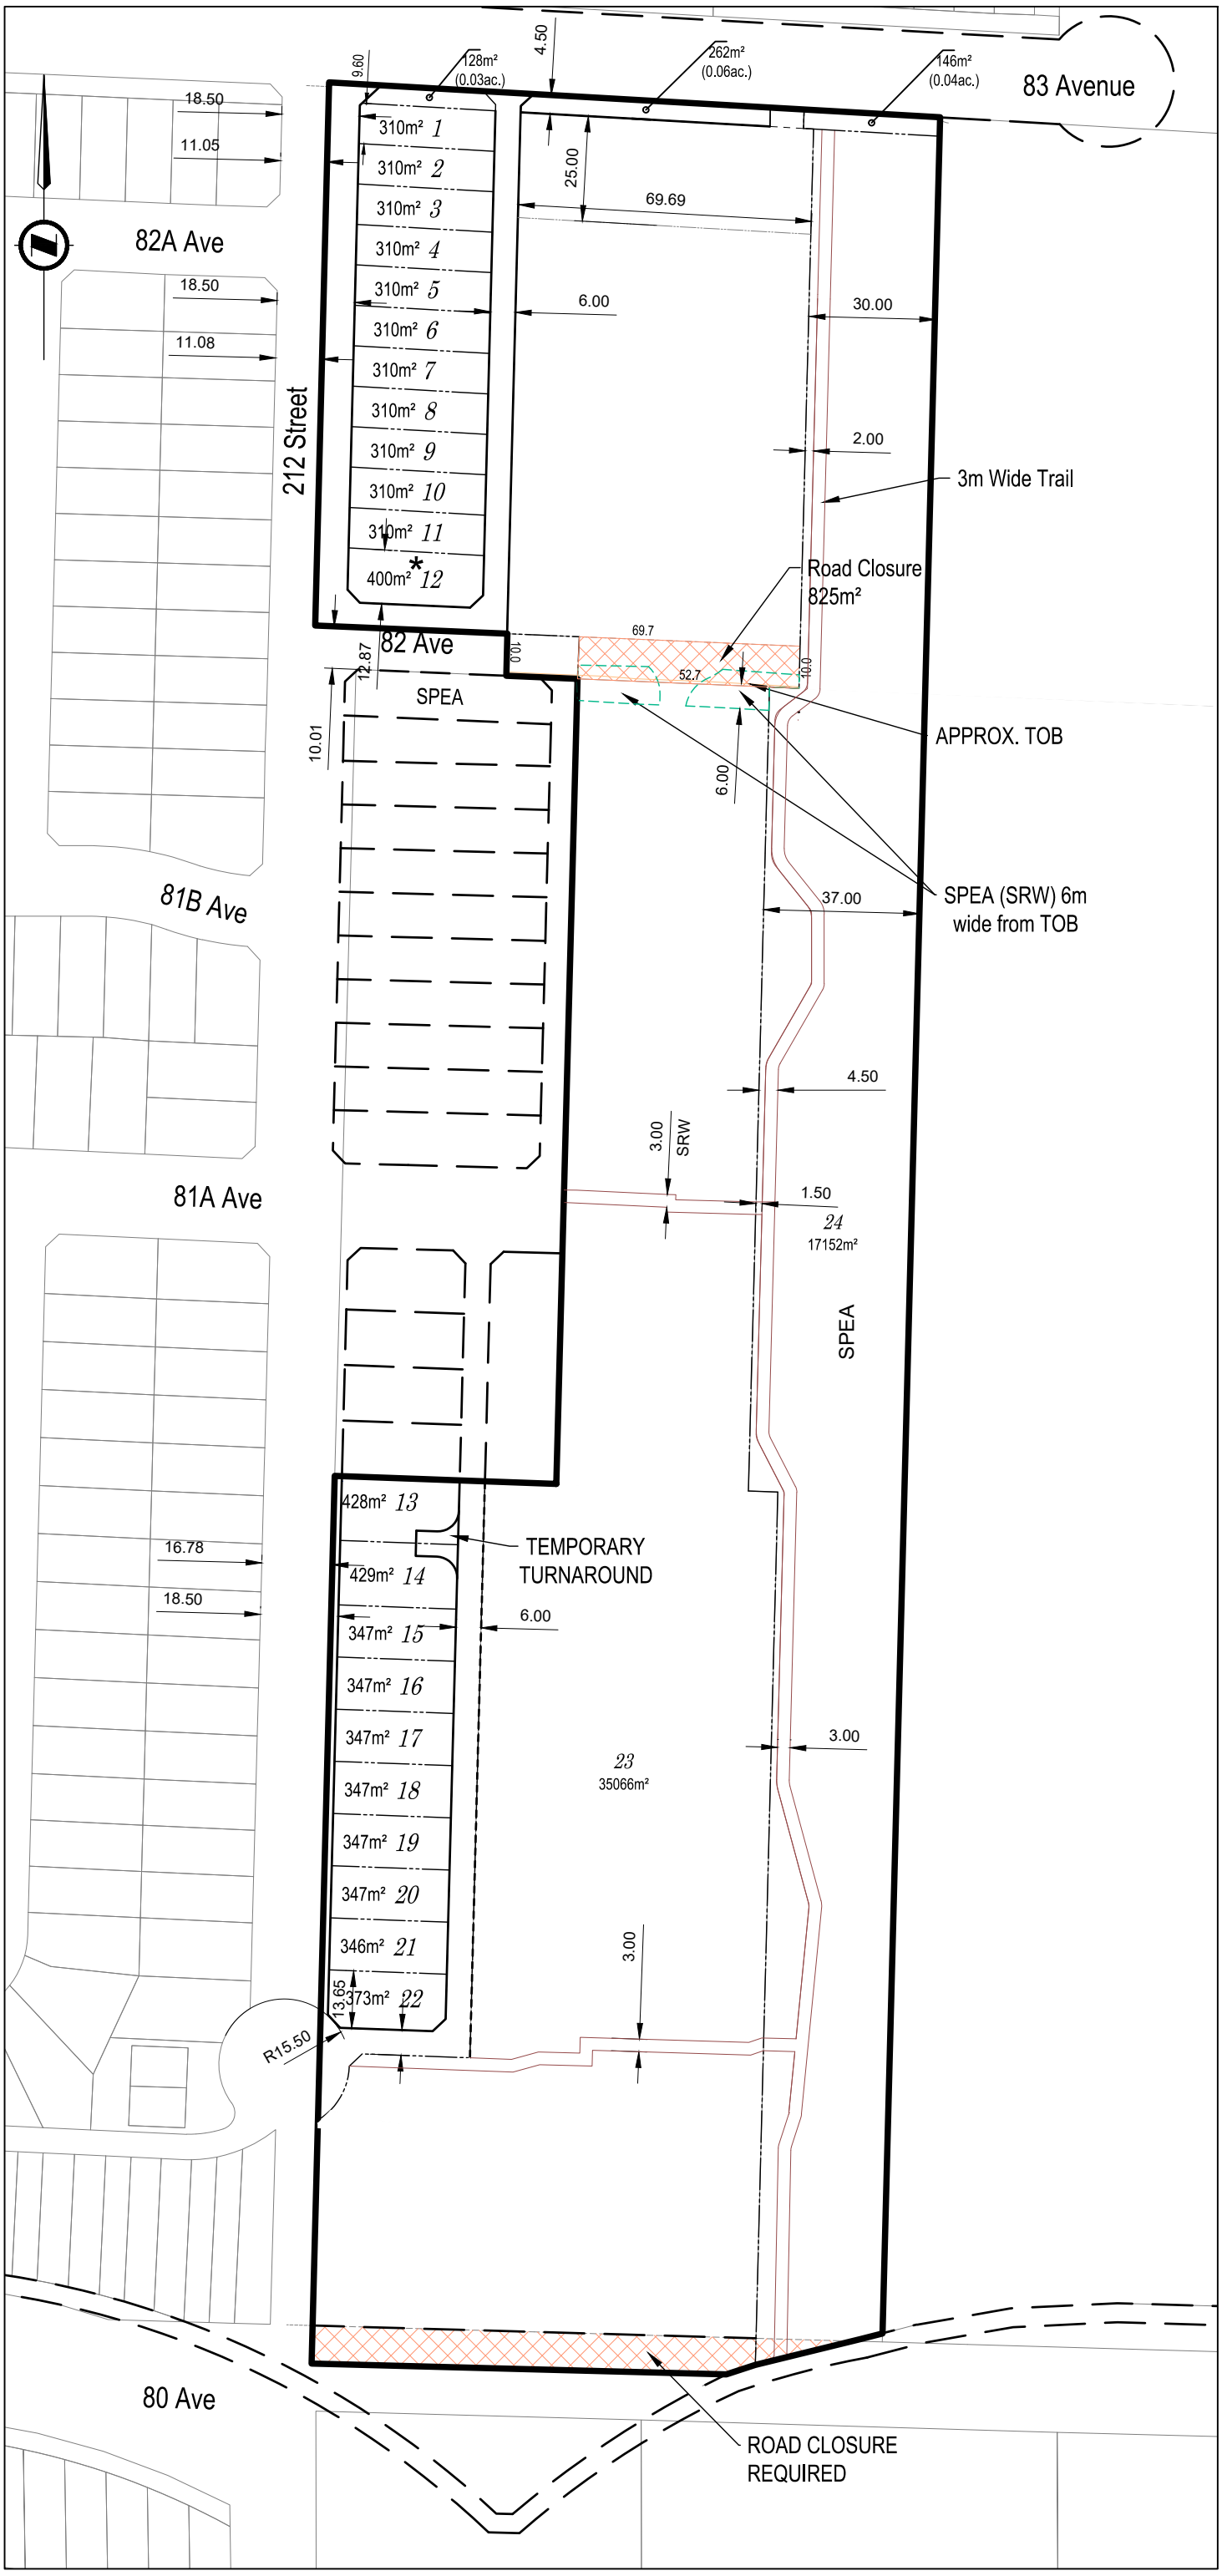


LEGEND

- Site Boundary
- Future Road Closure
- Pedestrian Links (SRW)
- * Adaptable Unit
- SPEA (SRW)

NOTE: Offsite layout and SPEA is conceptual, to be determined through development process for 21214 82 Ave.

DRAFT - FOR DISCUSSION ONLY

DATE	#	REVISION	INITIAL
2021.03.25	0	Remove 80A Ave	CM

SK 38

LT 1, SEC 25, TWP 8, NWD, PL EPP86150
Williams Phase 1
Township of Langley, BC

DATE: July 5, 2023
PREPARED FOR: Qualico Mitchell Williams LLP
SCALE: 1 : 1500 @ 11" X 17"
MCSL PROJECT: 2111-03859-01
MUN. PROJECT: 08-25-0103

McElhanney
McElhanney Consulting Services Ltd.
Suite 2300 13450 - 102 Avenue Surrey BC Canada V3T 5X3
Tel 604 596 0391 - Fax 604 584 5050

THIS DRAWING AND DESIGN IS THE PROPERTY OF McELHANNEY CONSULTING SERVICES LTD. (McELHANNEY) AND SHALL NOT BE USED, REUSED OR REPRODUCED WITHOUT THE CONSENT OF McELHANNEY. McELHANNEY WILL NOT BE HELD RESPONSIBLE FOR THE IMPROPER OR UNAUTHORIZED USE OF THIS DRAWING AND DESIGN.
THIS DRAWING IS FOR PRELIMINARY LAYOUT ONLY, AND SUBJECT TO MUNICIPAL APPROVAL. THIS DRAWING IS NOT TO BE USED FOR LEGAL TRANSACTIONS. THE AREAS AND DIMENSIONS SHOWN ON THE DRAWINGS ARE SUBJECT TO DETAILED SURVEY AND CALCULATIONS, AND MAY VARY.
THIS DRAWING AND DESIGN HAS BEEN PREPARED FOR THE CLIENT IDENTIFIED, TO MEET THE STANDARDS AND REQUIREMENTS OF THE APPLICABLE PUBLIC AGENCIES AT THE TIME OF PREPARATION. McELHANNEY, ITS EMPLOYEES, SUBCONSULTANTS AND AGENTS WILL NOT BE LIABLE FOR ANY LOSSES OR OTHER CONSEQUENCES RESULTING FROM THE USE OR RELIANCE UPON, OR ANY CHANGES MADE TO, THIS DRAWING, BY ANY THIRD PARTY, INCLUDING CONTRACTORS, SUPPLIERS, CONSULTANTS AND STAKEHOLDERS, OR THEIR EMPLOYEES OR AGENTS, WITHOUT McELHANNEY'S PRIOR WRITTEN CONSENT.
INFORMATION ON EXISTING UNDERGROUND FACILITIES MAY NOT BE COMPLETE OR ACCURATE. McELHANNEY, ITS EMPLOYEES AND DIRECTORS ARE NOT RESPONSIBLE NOR LIABLE FOR THE LOCATION OF ANY UNDERGROUND CONDUITS, PIPES, CABLES OR OTHER FACILITIES WHETHER SHOWN OR OMITTED FROM THIS PLAN. PRIOR TO CONSTRUCTION CONTRACTOR SHALL EXPOSE LOCATIONS OF ALL EXISTING FACILITIES BY HAND DIGGING OR HYDROVAC AND ADVISE THE ENGINEER OF POTENTIAL CONFLICTS.

DATE: Wednesday, August 2, 2023 3:03:16 PM FILE: M:\PROJ\2111-03859-01 QUALICO - WILLIAMS NEIGHBOURHOOD LANGLEY PHASE 1\10.0 DRAWINGS\10.2 PLANNING\10.2.2 SKETCHES\23-07-05 3859-1 SKETCH 38.DWG