



This drawing, an instrument of service, is the property of F. Adab, Architect Inc. and may not be reproduced without his permission. All information shown on the drawing is for the use of this specific project only and will not be used otherwise without written permission from this office.

These design documents are prepared solely for the use by the party with whom the design professional has entered into a contract and there are no representations of any kind made by the design professional to any party with whom the design professional has not entered into a contract.



PROJECT TITLE:
**MULTI-FAMILY RESIDENTIAL
DEVELOPMENT**
20239 - 84 AVENUE,
LANGLEY, BC.

FOR:
84 CARVOLTH HOLDING INC.
5536 - 127 STREET,
SURREY, BC.

DRAWING TITLE:

NORTH & EAST
ELEVATIONS

DATE:	AUG 2023	SHEET NO: A-3.1
SCALE:	NTS.	
DESIGN:	A.A.	
DRAWN:	A.A.	
PROJECT NO:	-	




#130-1000 ROOSEVELT CRESCENT
NORTH VANCOUVER, BC V7P 3R4
TEL: (604) 987-3003 FAX: (604) 987-3033
E-MAIL: mfa@multigonfadab.com

This drawing, an instrument of service, is the property of F. Addo, Architect Inc. and may not be reproduced without this permission. All information shown on the drawing is for the use of this specific project only and will not be used otherwise without written permission from this office.

Contractors will verify and be responsible for all dimensions on the job. This office will be informed of any discrepancies and variations shown on drawing.

These design documents are prepared solely for the use by the party with whom the design professional has entered into a contract and there are no representations of any kind made by the design professional to any party with whom the design professional has not entered into a contract.

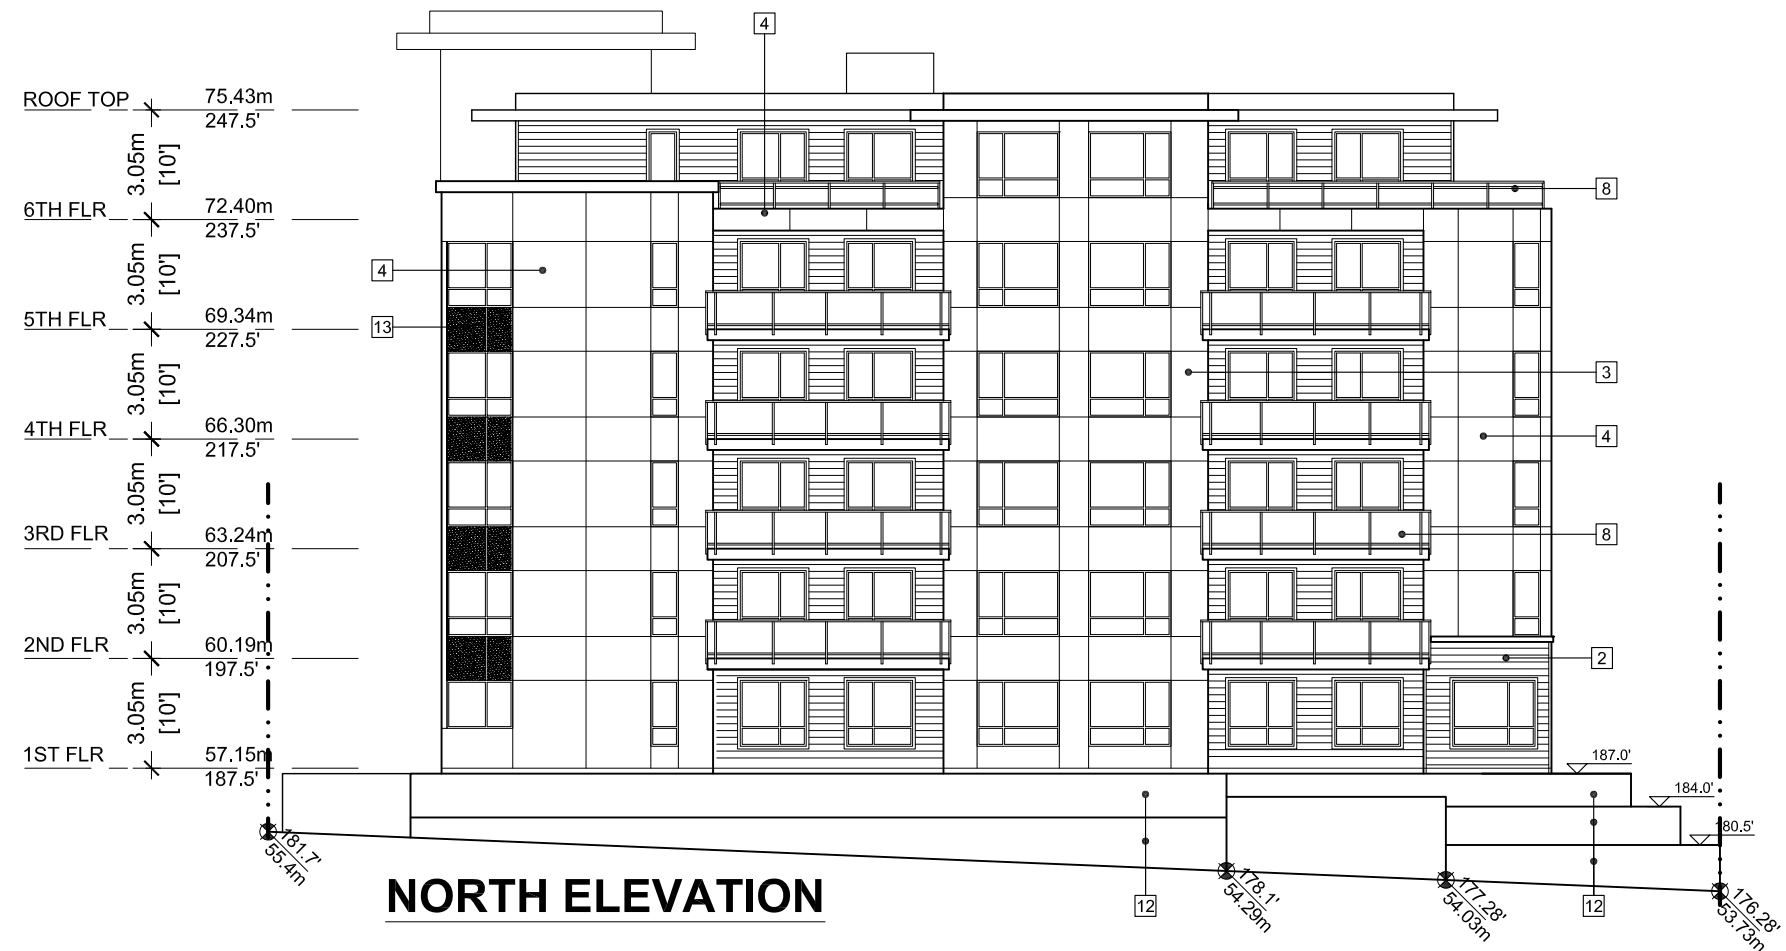

1	NOV 07 - 23	ISSUED FOR REZONING & DP
NO.	DATE	REVISION / ISSUED

PROJECT TITLE:
**MULTI-FAMILY RESIDENTIAL
DEVELOPMENT**
20239 - 84 AVENUE,
LANGLEY, BC.

FOR:
84 CARVOLTH HOLDING INC.
5536 - 127 STREET,
SURREY, BC.

DRAWING TITLE:

SOUTH & WEST
ELEVATIONS

DATE:	AUG 2023	SHEET NO: A-3.2
SCALE:	NTS.	
DESIGN:	A.A.	
DRAWN:	A.A.	
PROJECT NO:	-	