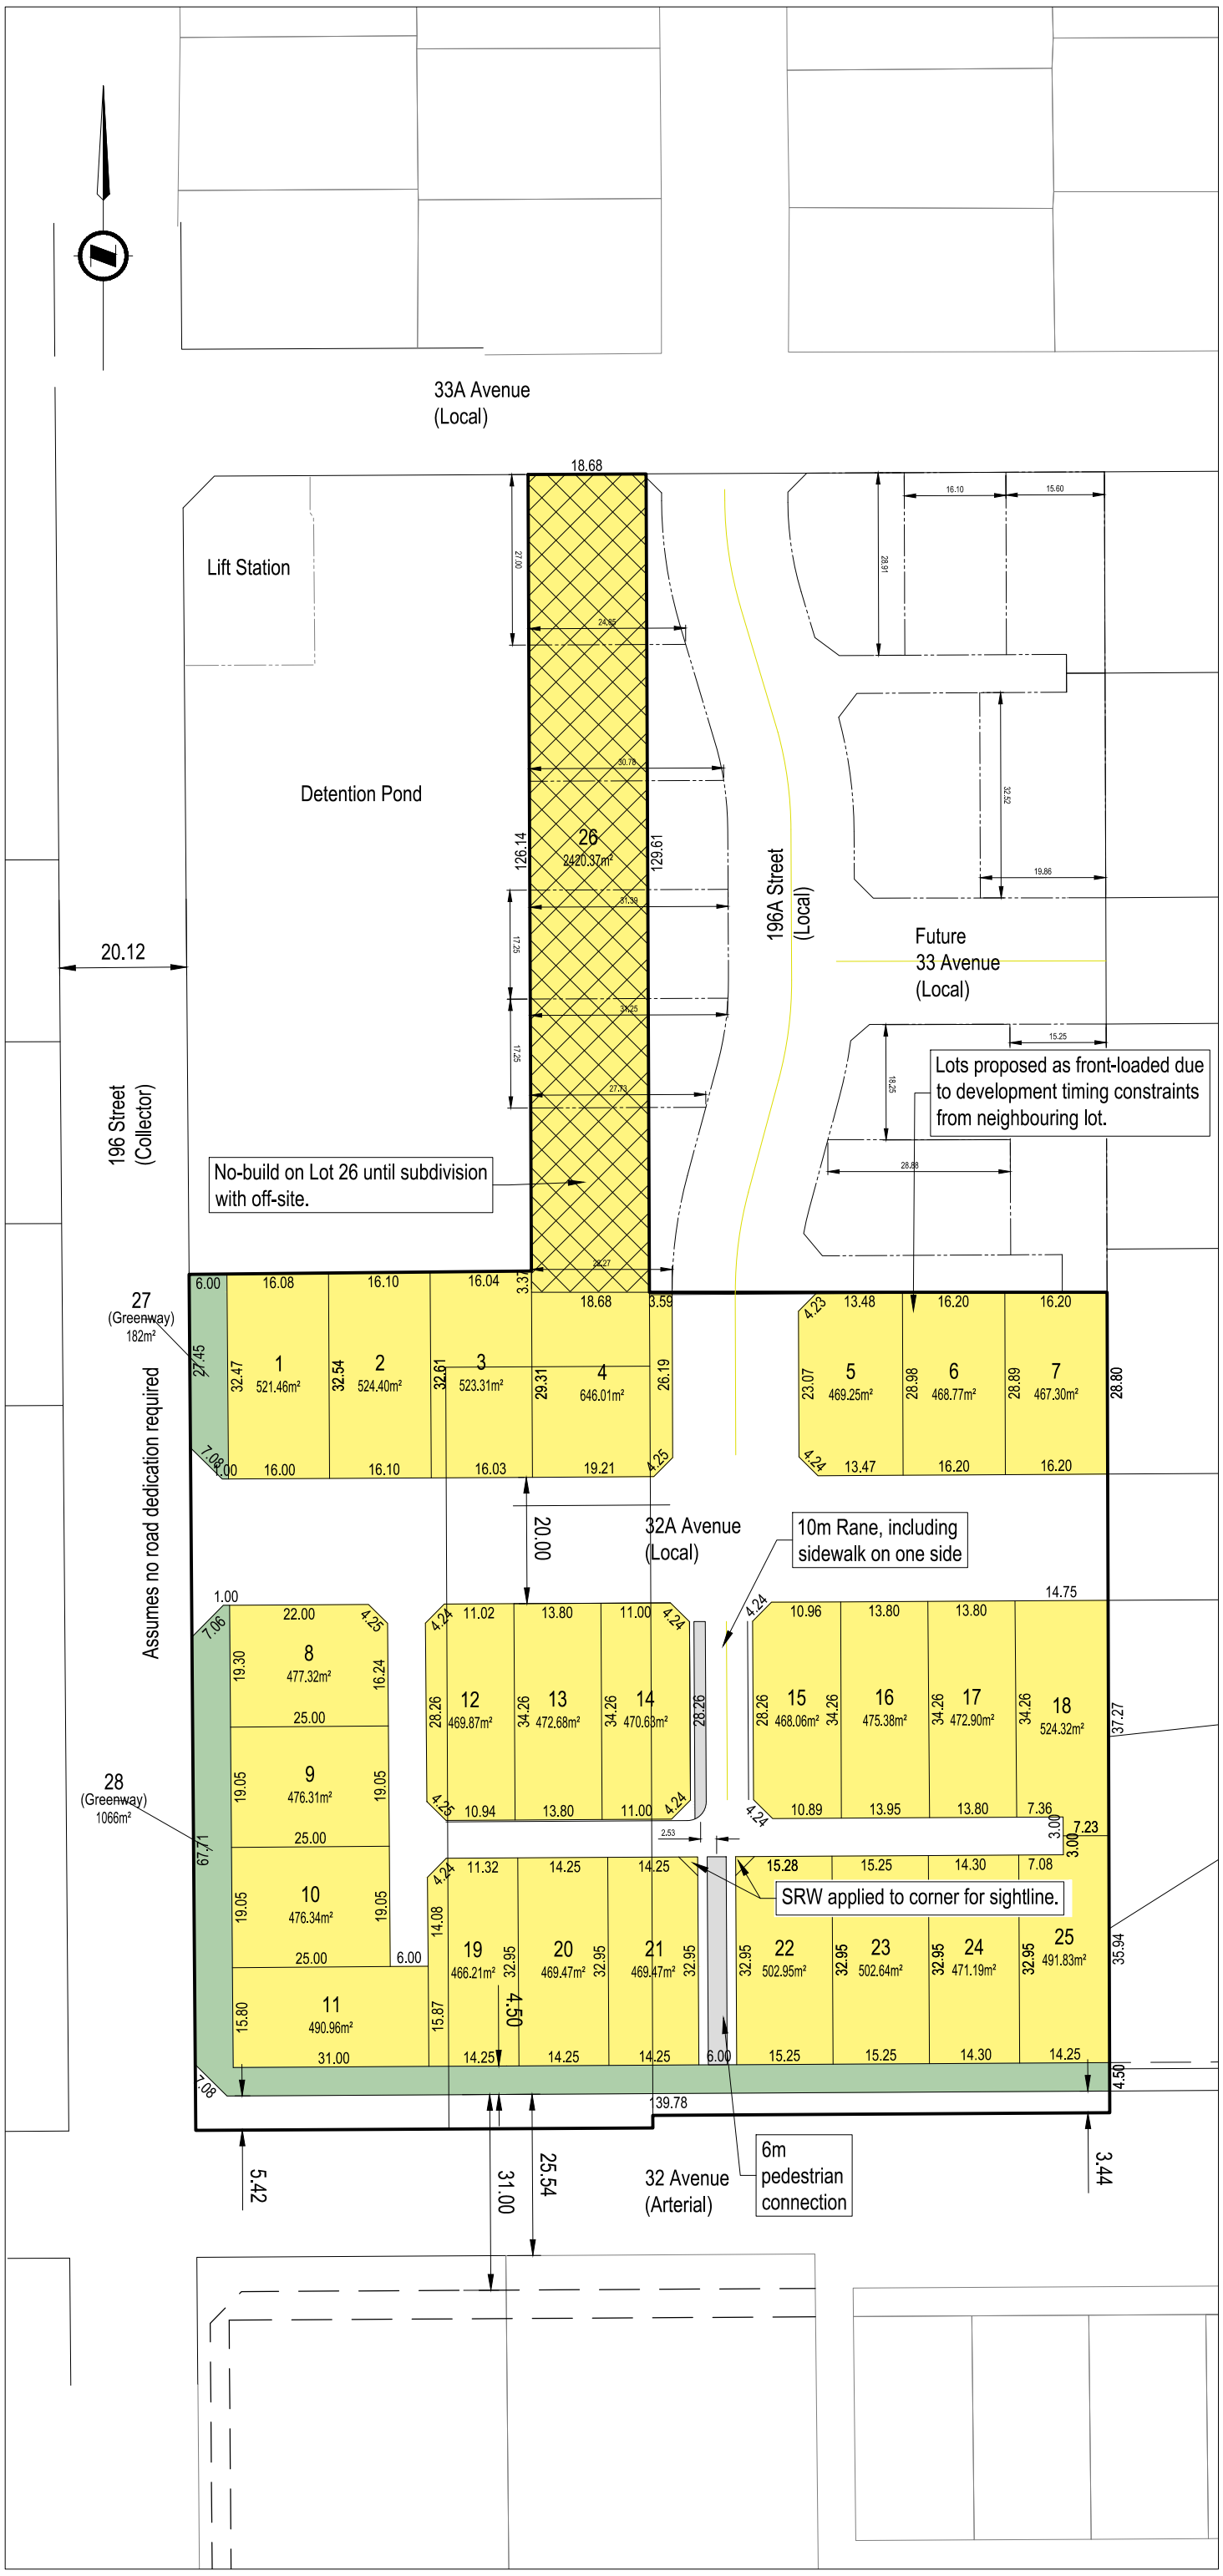


LEGEND

- Subject Site
- Future Off-site Right-of-Way (ROW)
- Future Off-site Lot Line
- Centerline
- Greenway
- R-1B
- Restrictive Covenant (no-build)

SITE STATISTICS

PID	Address
009-698-833	19671 32 Avenue
011-273-518	19629 32 Avenue
030-772-036	No Address

Yield (lots) 26

	Hectare	Acre	Sq. Meters
Total Gross Site Area	2.163	5.34	21,628
Net Site Area	2.163	5.34	21,628
Density	12.021	4.86	

NOTES

1. Site perimeter from topographic survey August 2, 2022.
2. Off-site lot lines from Township of Langley Open Data.
3. Greenway shown per Booth NP.
4. Lots 1-7 are shown as front-loaded due to site constraints.
5. No-build on Lot 26 until subdivision with off-site.
6. Off-site conceptual layout subject to any proposed zoning for future development.
7. Proposed lot width variances on lots 12-18, 19-21,24-25.

FOR SUBMISSION

DATE	#	REVISION	INITIAL
2026.10.28	4	ped alignment concept shown	CM

SKETCH 24

SSMUH3-Booth NP
32 Avenue & 196 Street
Township of Langley, BC

DATE: October 28, 2026
PREPARED FOR: 1120285 BC Ltd.
SCALE: 1 : 1000 @ 11" X 17"
McE PROJECT: 2111-06065-00
MUN. PROJECT: 07-27-0085

McElhanney
Suite 2300 13450 - 102 Avenue Surrey BC Canada V3T 5X3
Tel 604 596 0391 - Fax 604 584 5050

THIS DRAWING AND DESIGN IS THE PROPERTY OF McELHANNEY AND SHALL NOT BE USED, REUSED OR REPRODUCED WITHOUT THE CONSENT OF McELHANNEY. McELHANNEY WILL NOT BE HELD RESPONSIBLE FOR THE IMPROPER OR UNAUTHORIZED USE OF THIS DRAWING AND DESIGN. THIS DRAWING AND DESIGN HAS BEEN PREPARED FOR THE CLIENT IDENTIFIED, TO MEET THE STANDARDS AND REQUIREMENTS OF THE APPLICABLE PUBLIC AGENCIES AT THE TIME OF PREPARATION. McELHANNEY, ITS EMPLOYEES, SUBCONSULTANTS AND AGENTS WILL NOT BE LIABLE FOR ANY LOSSES OR OTHER CONSEQUENCES RESULTING FROM THE USE OR RELIANCE UPON, OR ANY CHANGES MADE TO, THIS DRAWING, BY ANY THIRD PARTY, INCLUDING CONTRACTORS, SUPPLIERS, CONSULTANTS AND STAKEHOLDERS, OR THEIR EMPLOYEES OR AGENTS, WITHOUT McELHANNEY'S PRIOR WRITTEN CONSENT. INFORMATION ON EXISTING UNDERGROUND FACILITIES MAY NOT BE COMPLETE OR ACCURATE. McELHANNEY, ITS EMPLOYEES AND DIRECTORS ARE NOT RESPONSIBLE NOR LIABLE FOR THE LOCATION OF ANY UNDERGROUND CONDUITS, PIPES, CABLES OR OTHER FACILITIES WHETHER SHOWN OR OMITTED FROM THIS PLAN. PRIOR TO CONSTRUCTION CONTRACTOR SHALL EXPOSE LOCATIONS OF ALL EXISTING FACILITIES BY HAND DIGGING OR HYDROVAC AND ADVISE THE ENGINEER OF POTENTIAL CONFLICTS.

DATE: Thursday, October 29, 2026 11:14:49 AM FILE: X:\2111\2111-06065-00 1120285 BC LTD - SOUTH BROOKSWOOD PH2\10.0 DRAWINGS\10.2 PLANNING\10.2.2 SKETCHES\26\1027 6065-0 SKETCH 24R4.DWG