



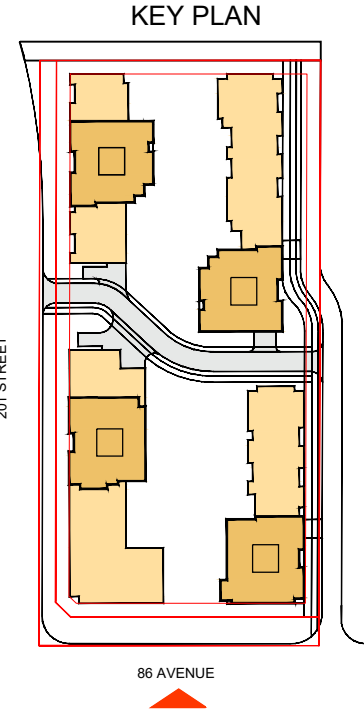

MATERIAL LEGEND	
1	ALUMINUM WINDOW WALL FRAME, GUARDRAIL: Powder Coated to AAMA 2605, Interpon "Iron Mountain Grey"
2	ALUMINUM CURTAIN WALL FRAME: Powder Coated to AAMA 2605, Interpon "Iron Mountain Grey"
3	RESIDENTIAL GLASS - Tinted Sealed Unit: Supraneutral 66 on Clear Glass-Argon-Clear Glass with Guardian (#2)
4	COMMERCIAL GLASS - Tinted Sealed Unit: AG 50 on Crystal Gray Glass-Argon-Clear Glass with AG50 Guardian (#2)
5	SPANDREL GLASS: Opaci-Coat-300 #3-2853 Anchor Gray - Vitro Clear (#2) 6mm
6	PERFORATED METAL: MAYNE COATINGS - BONE WHITE - YA200U
7	ARCHITECTURAL FINISH PAINT: MAYNE COATINGS - BONE WHITE - YA200U
8	PREFINISHED METAL PANEL: MAYNE COATINGS - BONE WHITE - YA200U
9	ALUMINUM PANEL: MAYNE COATINGS - BONE WHITE - YA200U
10	ALUMINUM METAL PANEL & SOFFIT: MAYNE COATINGS - BONE WHITE - YA200U
11	CANOPY SUPPORTS: COLOR TO MATCH POWDER COATED TO AAMA 2605, INTERPON "BLACK CHARCOAL"
12	ALUMINUM METAL FINIS: Mayne Coatings - Bone White - YA200U
13	ALUMINUM SUNSHADE: Color to Match Powder Coated to AAMA 2605, Interpon "Iron Mountain Grey"


SOUTH ELEVATION

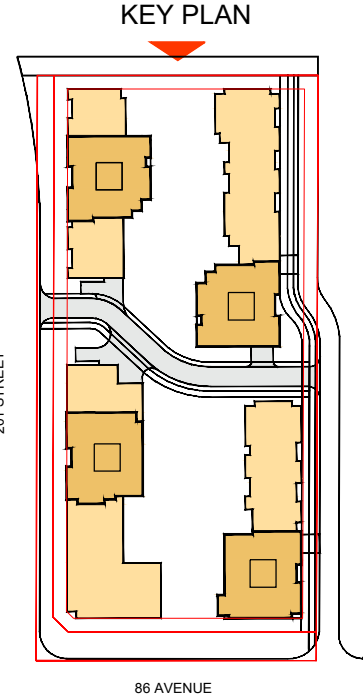

MATERIAL LEGEND	
1	ALUMINUM WINDOW WALL FRAME, GUARDRAIL: Powder Coated to AAMA 2605, Interpon "Iron Mountain Grey"
2	ALUMINUM CURTAIN WALL FRAME: Powder Coated to AAMA 2605, Interpon "Iron Mountain Grey"
3	RESIDENTIAL GLASS - Tinted Sealed Unit: Superneutral 68 on Clear Glass-Argon-Clear Glass with Guardian (#2)
4	COMMERCIAL GLASS - Tinted Sealed Unit: AG 50 on Crystal Gray Glass-Argon-Clear Glass with AG50 Guardian (#2)
5	SPANDREL GLASS: Opac-Coat-300 #3-2853 Anchor Gray - Vitro Clear (#2) 6mm
6	PERFORATED METAL: MAYNE COATINGS - BONE WHITE - YA200U
7	ARCHITECTURAL FINISH PAINT: MAYNE COATINGS - BONE WHITE - YA200U
8	PREFINISHED METAL PANEL: MAYNE COATINGS - BONE WHITE - YA200U
9	ALUMINUM PANEL: MAYNE COATINGS - BONE WHITE - YA200U
10	ALUMINUM METAL PANEL & SOFFIT: MAYNE COATINGS - BONE WHITE - YA200U
11	CANOPY SUPPORTS: COLOR TO MATCH POWDER COATED TO AAMA 2605, INTERPON "BLACK CHARCOAL"
12	ALUMINUM METAL FINIS: Mayne Coatings - Bone White - YA200U
13	ALUMINUM SUNSHADE: Color to Match Powder Coated to AAMA 2605, Interpon "Iron Mountain Grey"



KEY PLAN

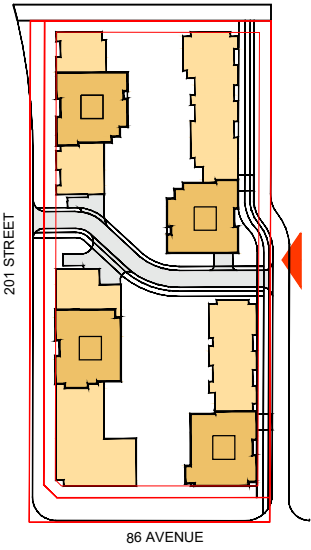

MATERIAL LEGEND

- 1

ALUMINUM WINDOW WALL FRAME, GUARDRAIL:
Powder Coated to AAMA 2605, Interpon "Iron Mountain Grey"
- 2

ALUMINUM CURTAIN WALL FRAME:
Powder Coated to AAMA 2605, Interpon "Iron Mountain Grey"
- 3

RESIDENTIAL GLASS - Tinted Sealed Unit:
Superneutral 68 on Clear Glass-Argon-Clear Glass with Guardian (#2)
- 4

COMMERCIAL GLASS - Tinted Sealed Unit:
AO 50 on Crystal Gray Glass-Argon-Clear Glass with AG50 Guardian (#2)
- 5

SPANDREL GLASS:
Opaci-Coat-300 #3-2853 Anchor Gray - Vitro Clear (#2) 6mm
- 6

PERFORATED METAL:
MAYNE COATINGS - BONE WHITE - YA200U
- 7

ARCHITECTURAL FINISH PAINT:
MAYNE COATINGS - BONE WHITE - YA200U
- 8

PREFINISHED METAL PANEL:
MAYNE COATINGS - BONE WHITE - YA200U
- 9

ALUMINUM PANEL:
MAYNE COATINGS - BONE WHITE - YA200U
- 10

ALUMINUM METAL PANEL & SOFFIT:
MAYNE COATINGS - BONE WHITE - YA200U
- 11

CANOPY SUPPORTS:
COLOR TO MATCH POWDER COATED TO AAMA 2605, INTERPON "BLACK CHARCOAL"
- 12

ALUMINUM METAL FINIS:
Mayne Coatings - Bone White - YA200U
- 13

ALUMINUM SUNSHADE:
Color to Match Powder Coated to AAMA 2605, Interpon "Iron Mountain Grey"

EAST ELEVATION


BUILDING ELEVATIONS

ISSUED FOR REZONING April 26, 2024



LOT 27 - 86TH AVENUE, LANGLEY, BC MULTI-FAMILY RESIDENTIAL DEVELOPMENT

1:600
A302

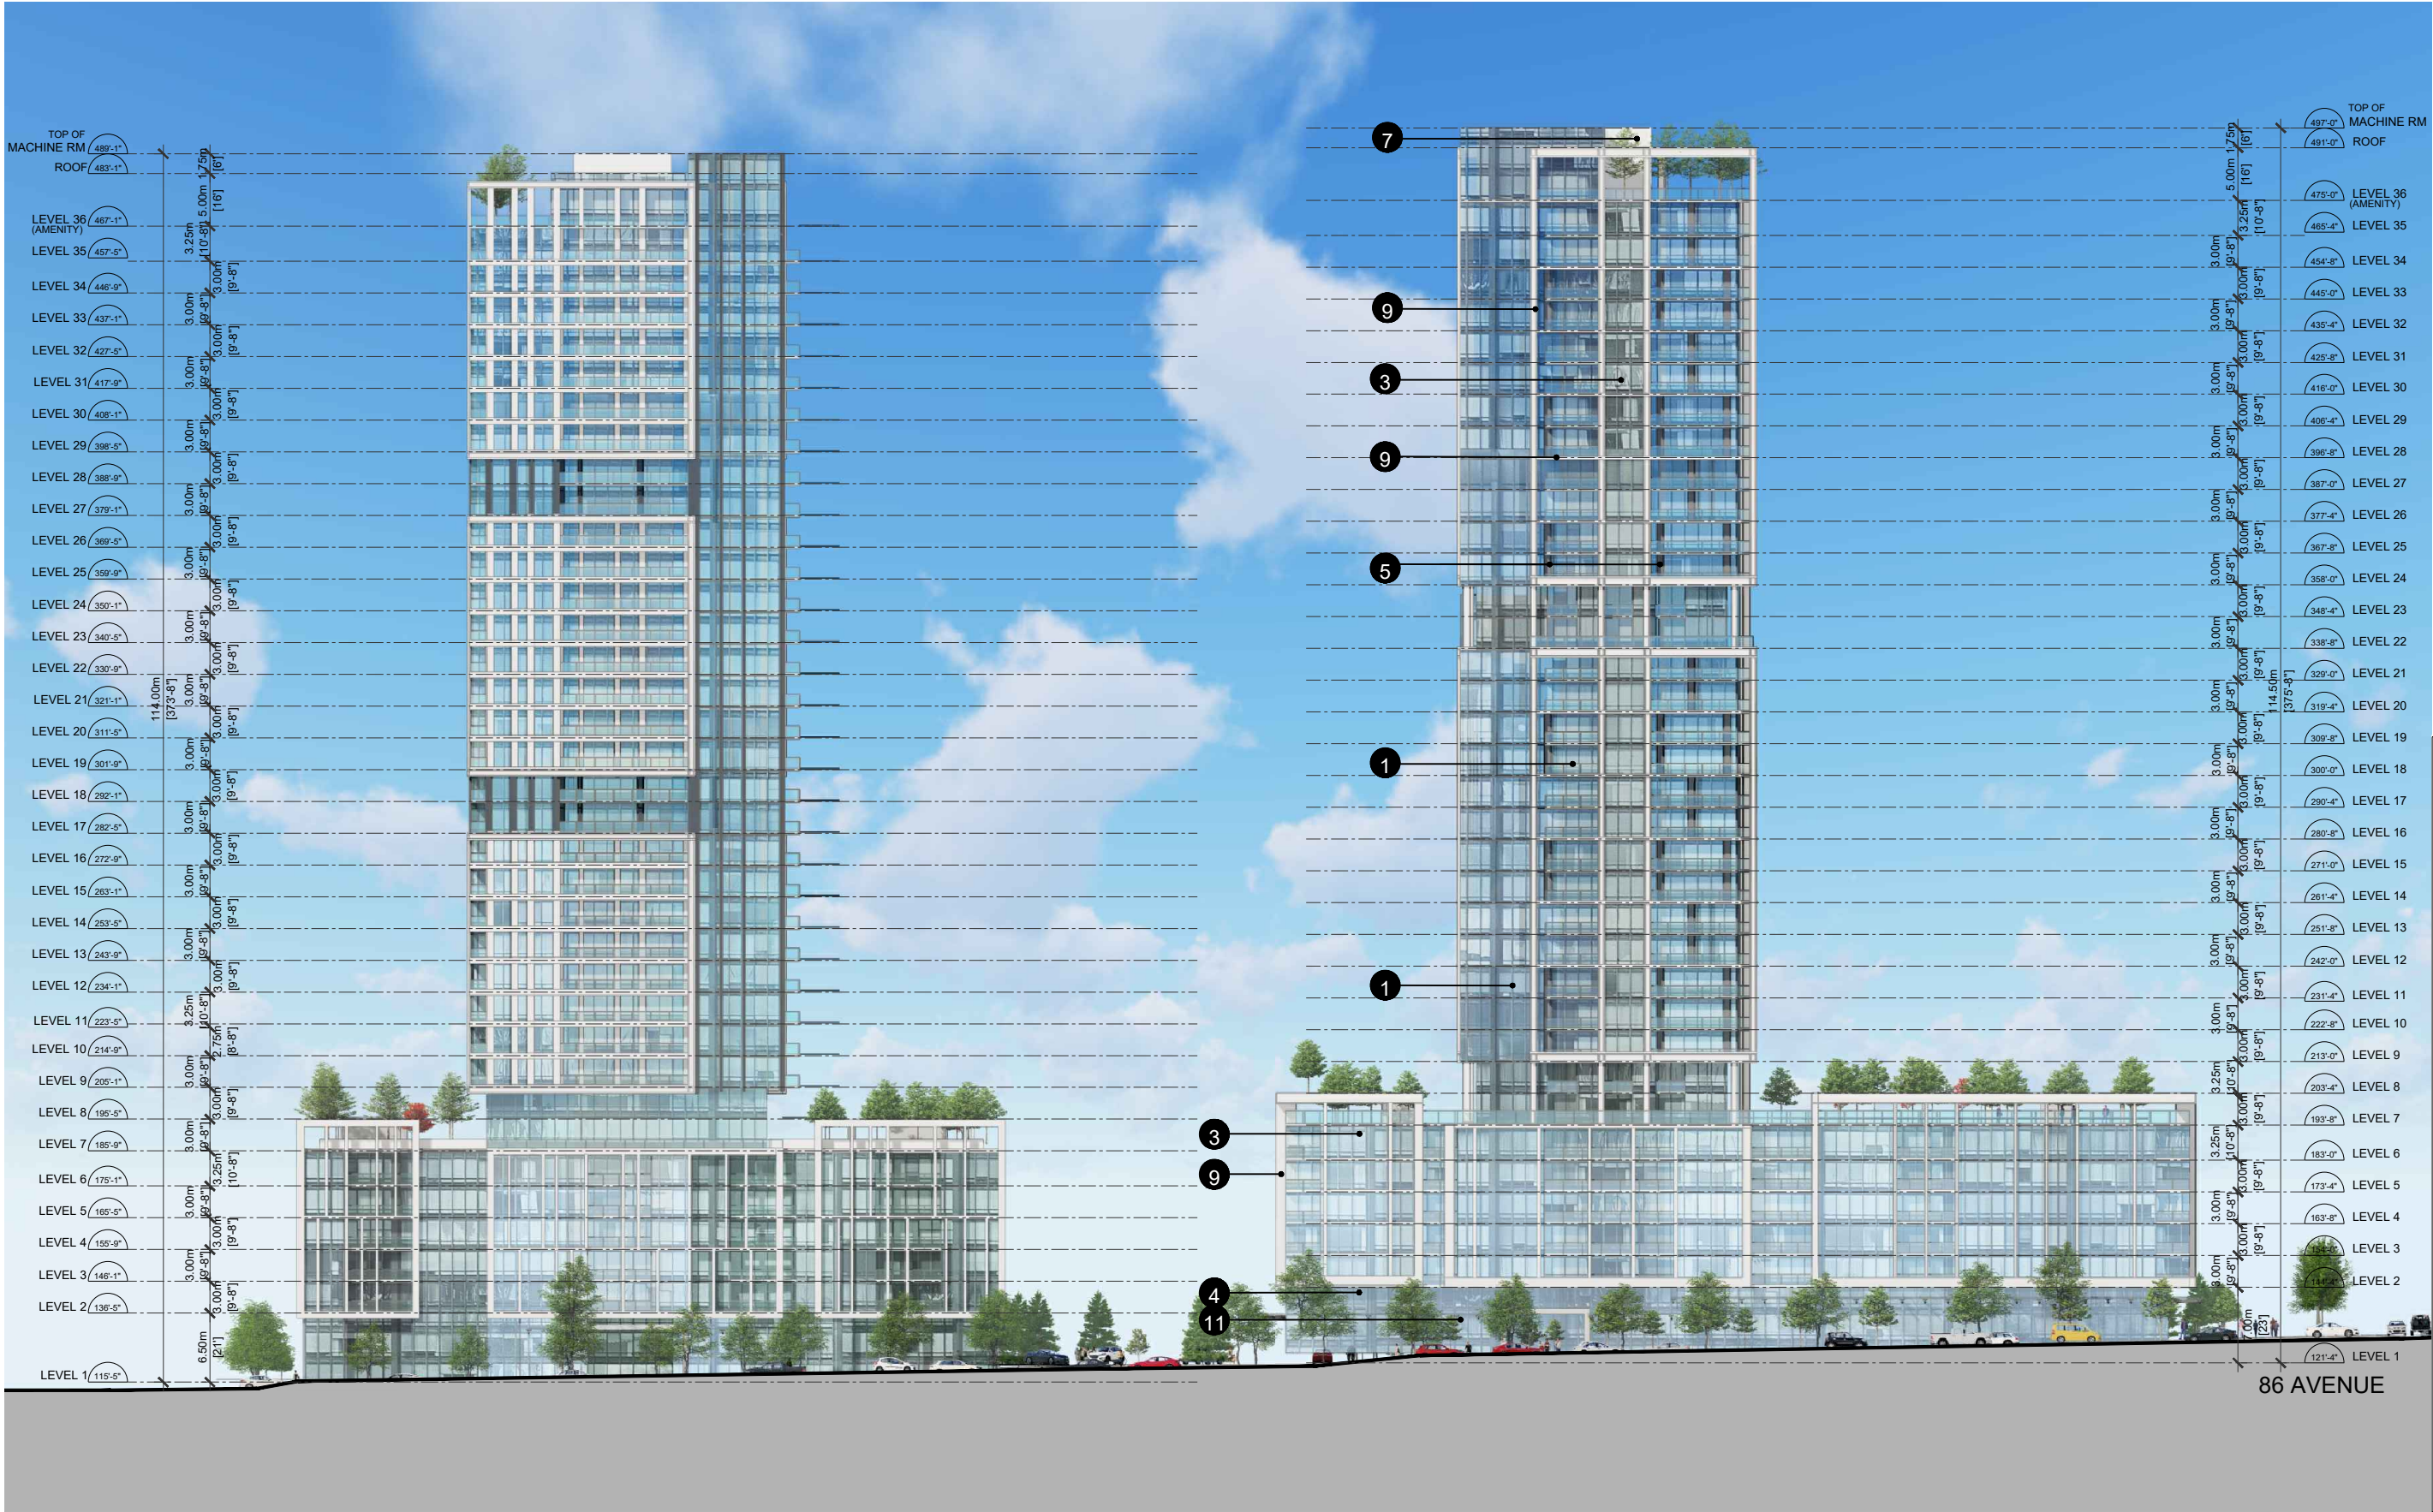

WEST ELEVATION

BUILDING ELEVATIONS

ISSUED FOR REZONING April 26, 2024



LOT 27 - 86TH AVENUE, LANGLEY, BC MULTI-FAMILY RESIDENTIAL DEVELOPMENT

1:600
A303