Status: Filed Plan #: NWP2424 App #: N/A Ctrl #: RCVD: 1998-02-11 RQST: 2025-03-04 12.18.42


PLAN OF THE SUBDIVISION OF LOT 16 IN THE SUBDIVISION OF LOTS XXI & XXII GROUP 2 N.W.D.

2424

References
24 415 11/31 ft
28 146 13834 ft

Deposited in the Land Registry Office at New Westminster BC
June 21st 1912
C Keith
Asst Regr
(ctf)

Scale - 200 Feet in an Inch

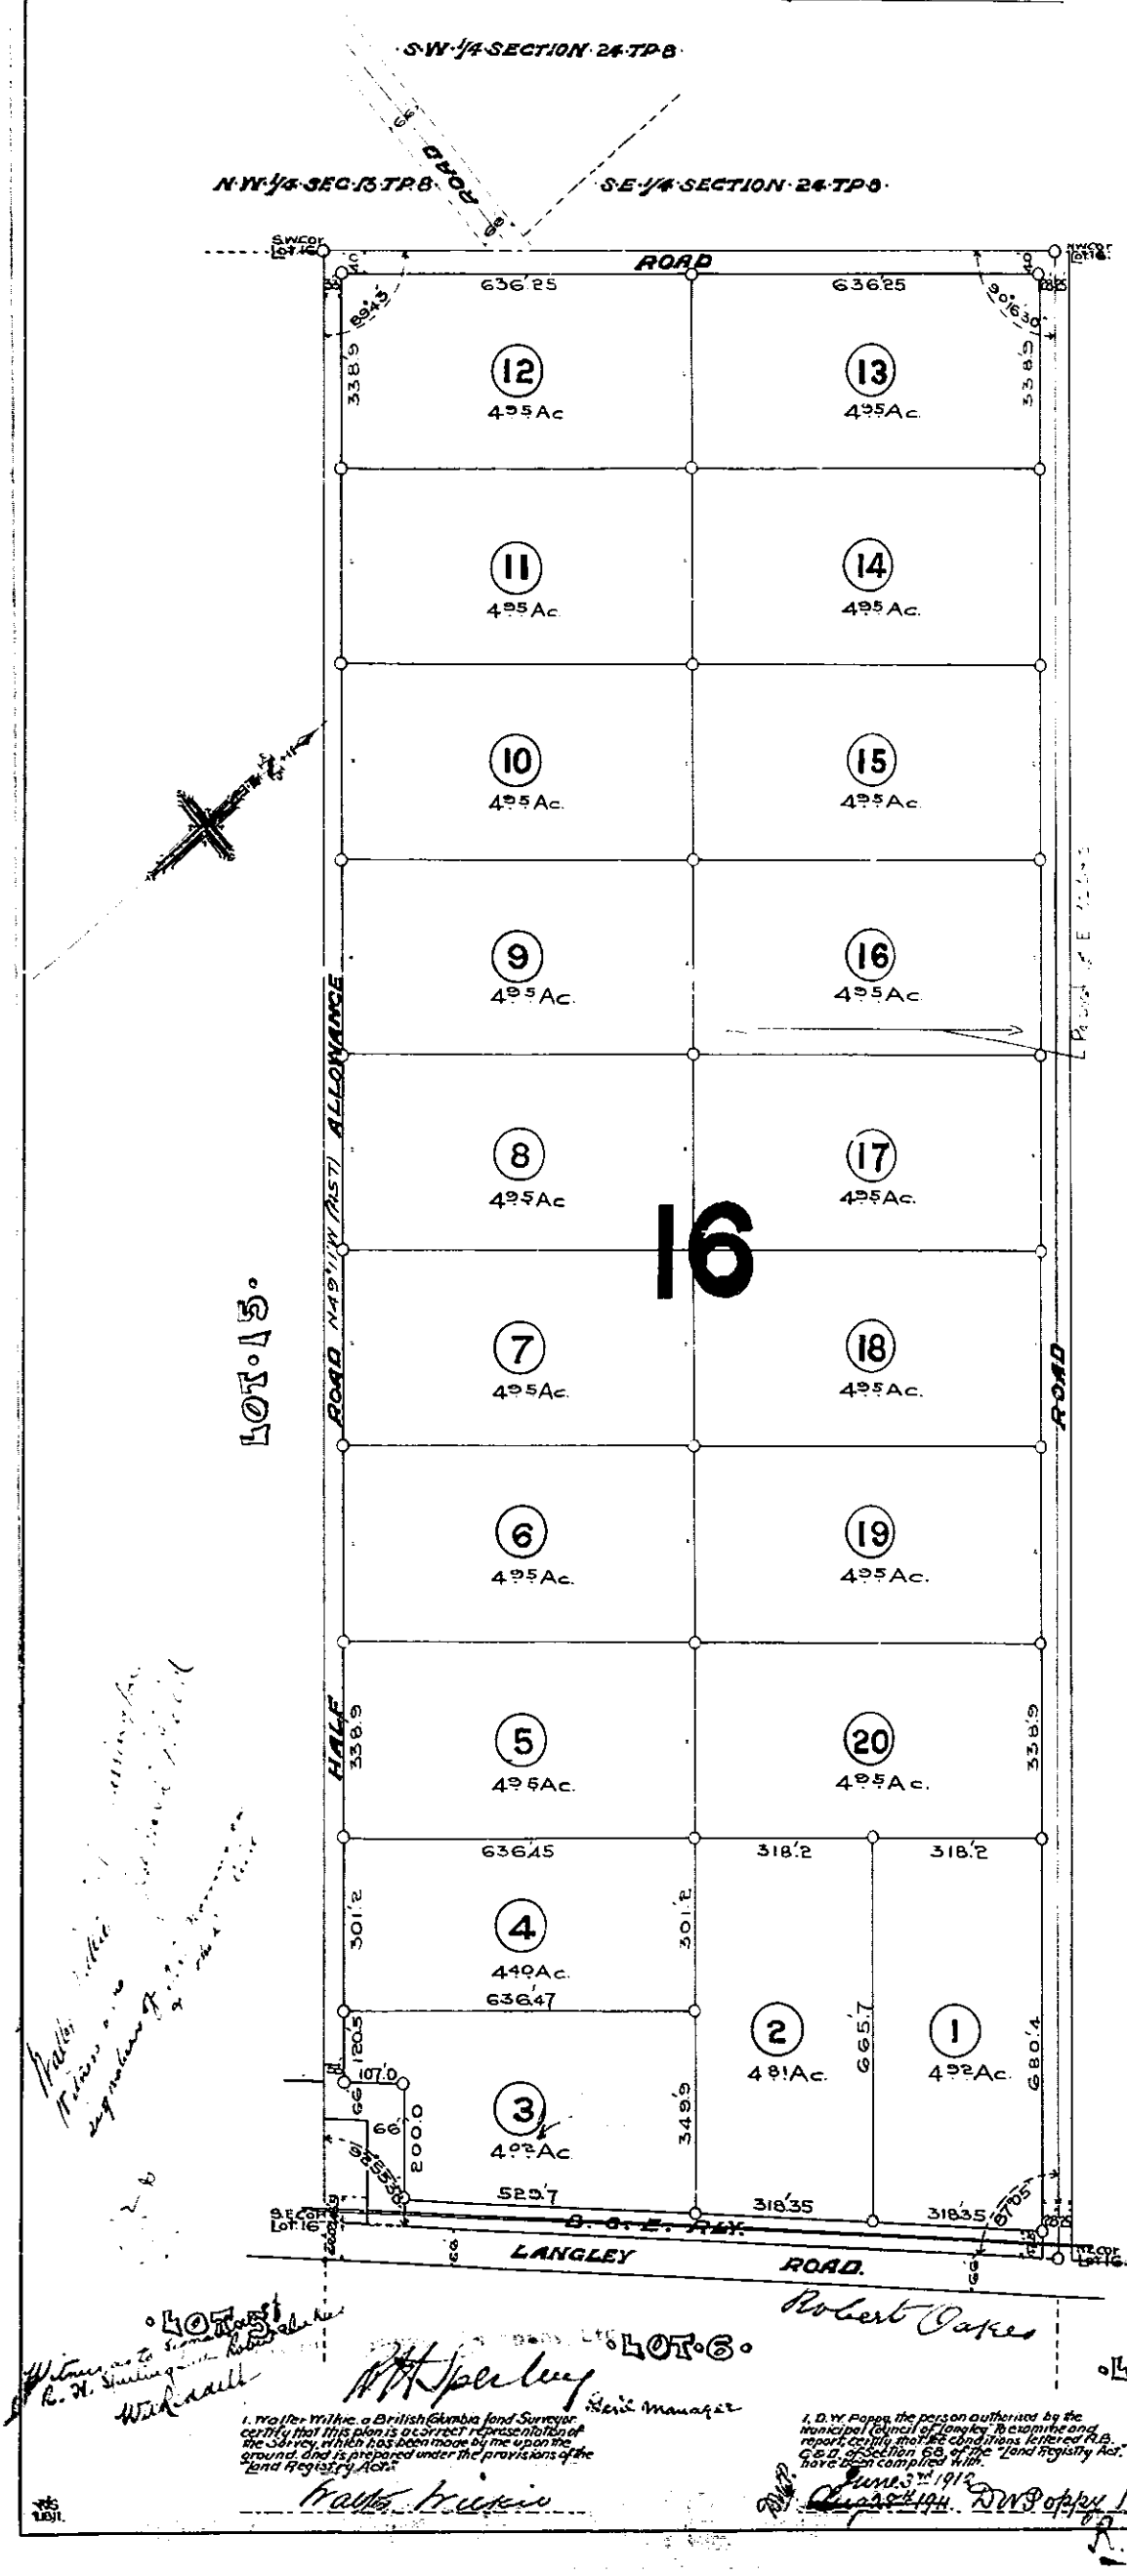

I, Walter Wilkie, a British Columbia Land Surveyor, certify that this plan is a correct representation of the survey, which has been made by me upon the ground, and is prepared under the provisions of the "Land Registry Act".

Walter Wilkie

A. H. Spalding
Asst Manager

I, D. W. Poppy, the person authorized by the Municipal Council of Langley to examine and report, certify that the conditions lettered A.B. C.D.E. of Section 68 of the "Land Registry Act" have been complied with.

June 3rd 1912
D.W. Poppy Reeve

Robert Oakes

Page 1 of 1