


SUBDIVISION PLAN OF LOT 1, PLAN BCP13940, EXCEPT
PLAN EPP79527, AND LOT 1, PLAN LMP32292, BOTH OF
SECTION 19, TOWNSHIP 13, NEW WESTMINSTER DISTRICT

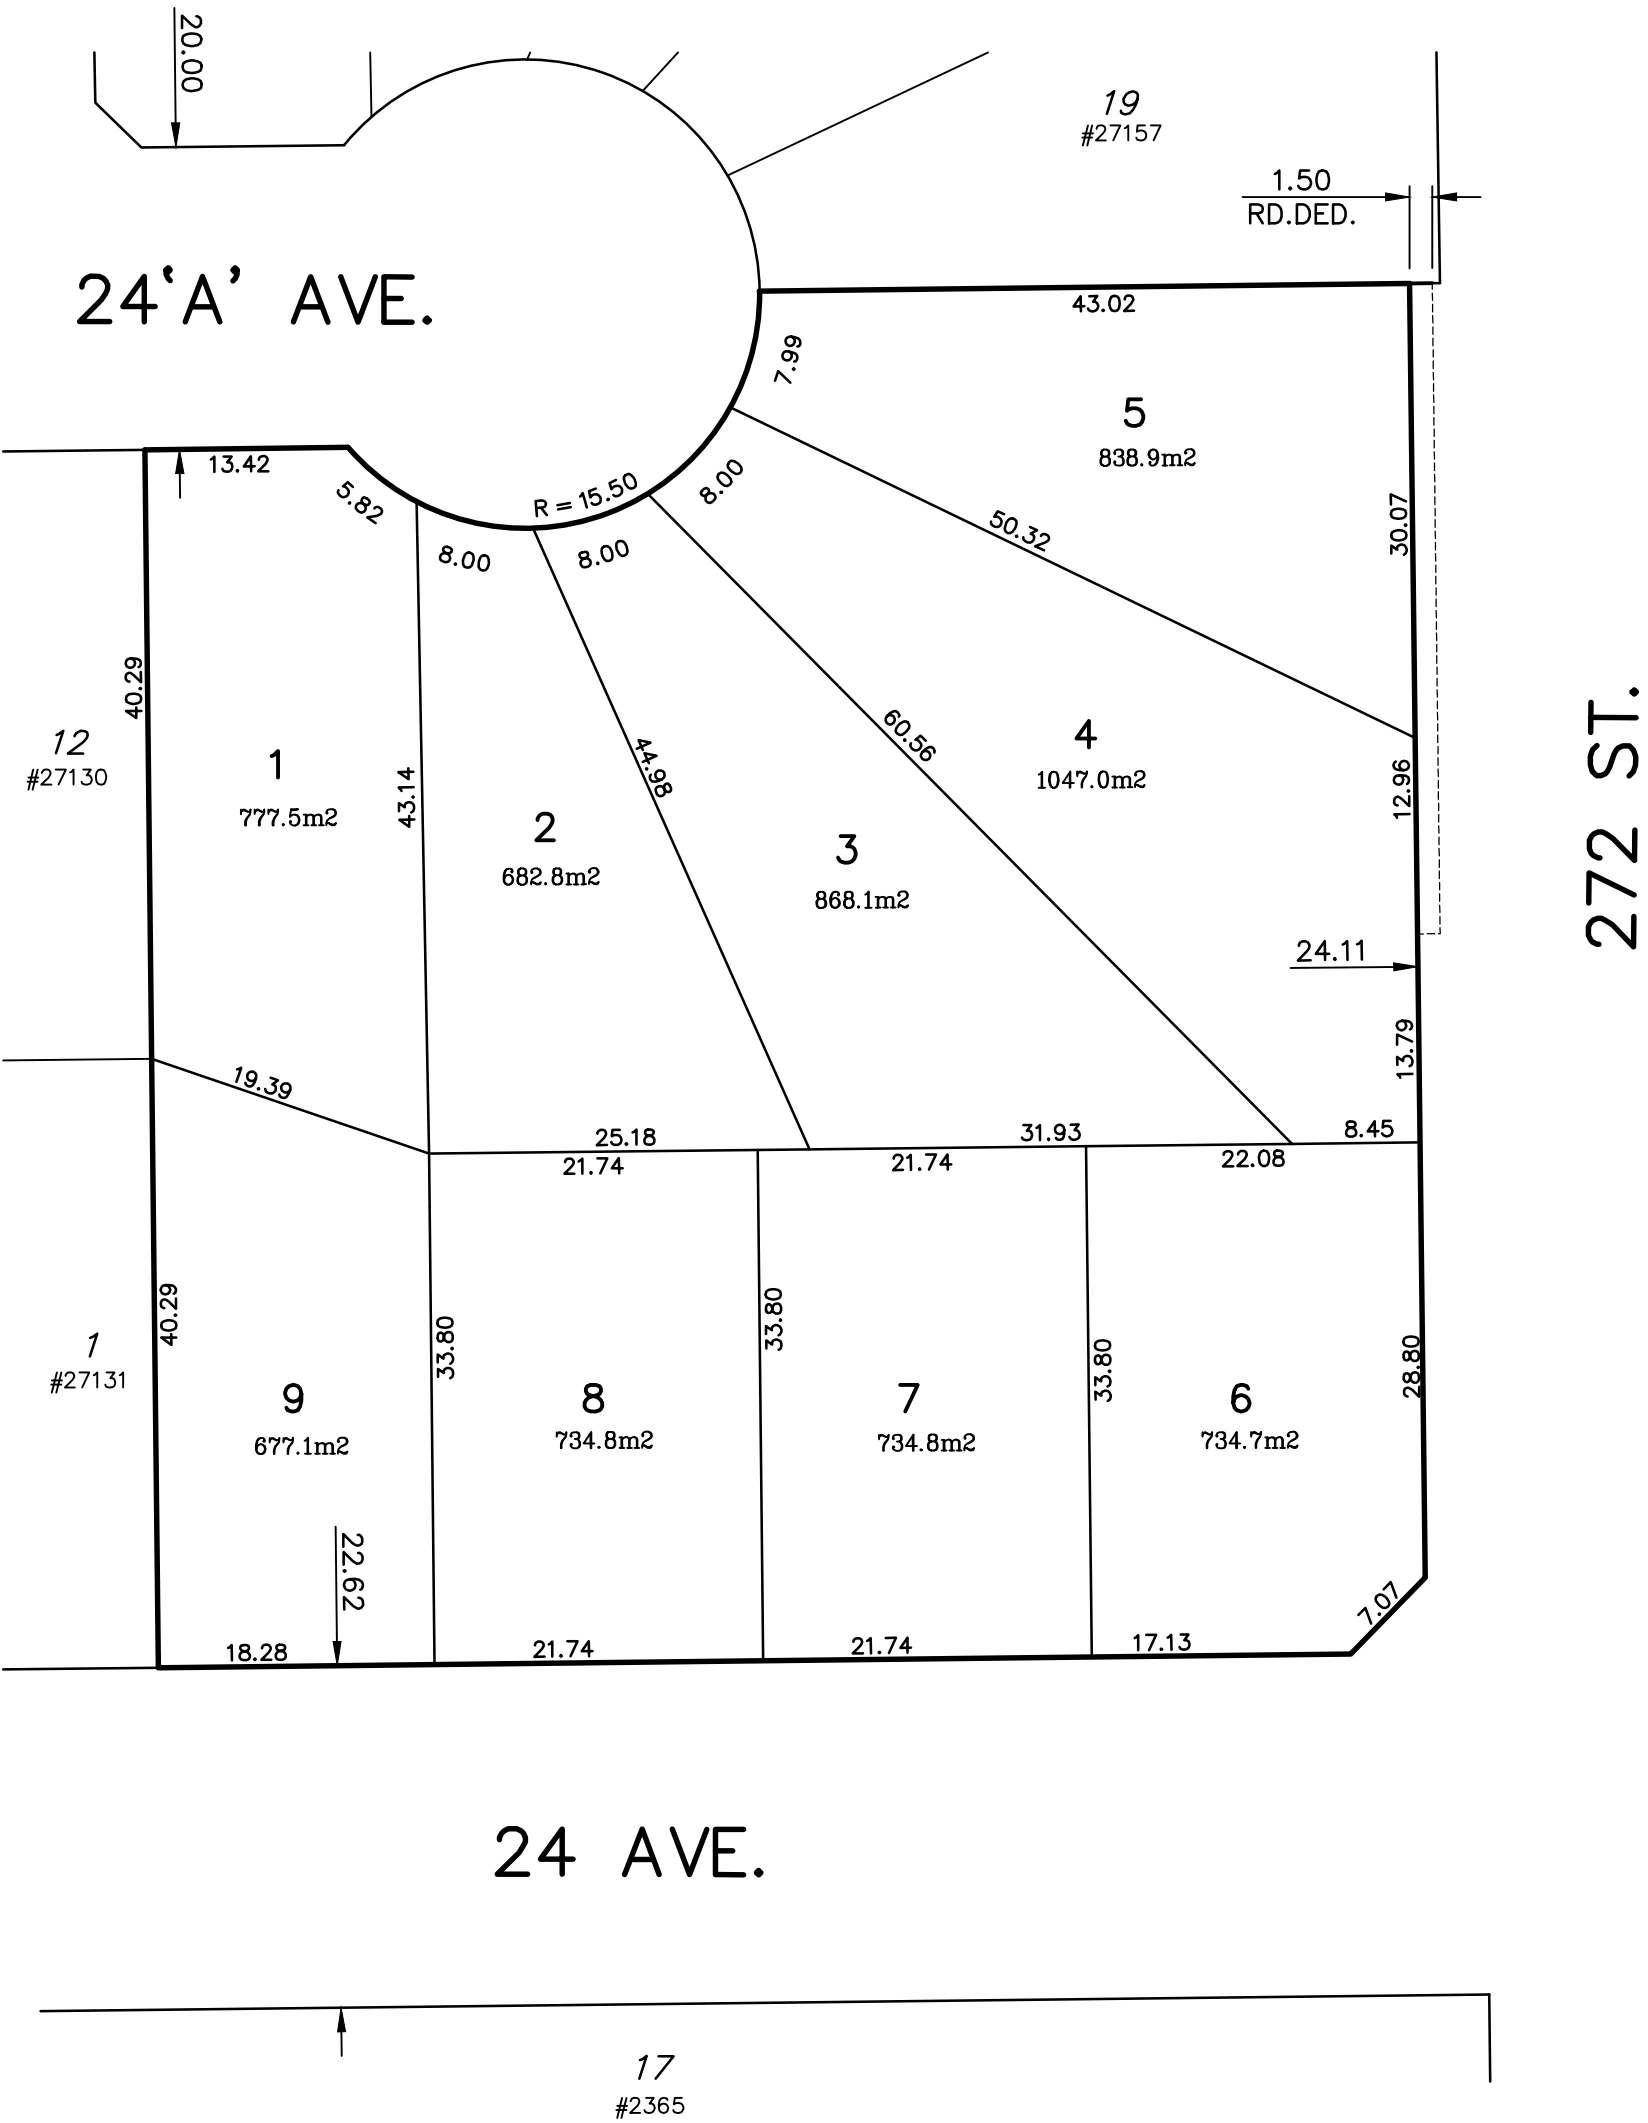

NOTES

- 1) LAYOUT IS PRELIMINARY ONLY AND SUBJECT TO APPROVAL.
- 2) AREAS AND DIMENSIONS ARE TO BE CALCULATED BY A LEGAL SURVEYOR, AND MAY VARY.
- 3) DO NOT USE FOR LEGAL TRANSACTIONS.



Coastland
engineering & surveying Ltd.

PROJECT No: #2972
LAYOUT-A
SCALE: 1: 500
DATE: APRIL 24, 2025