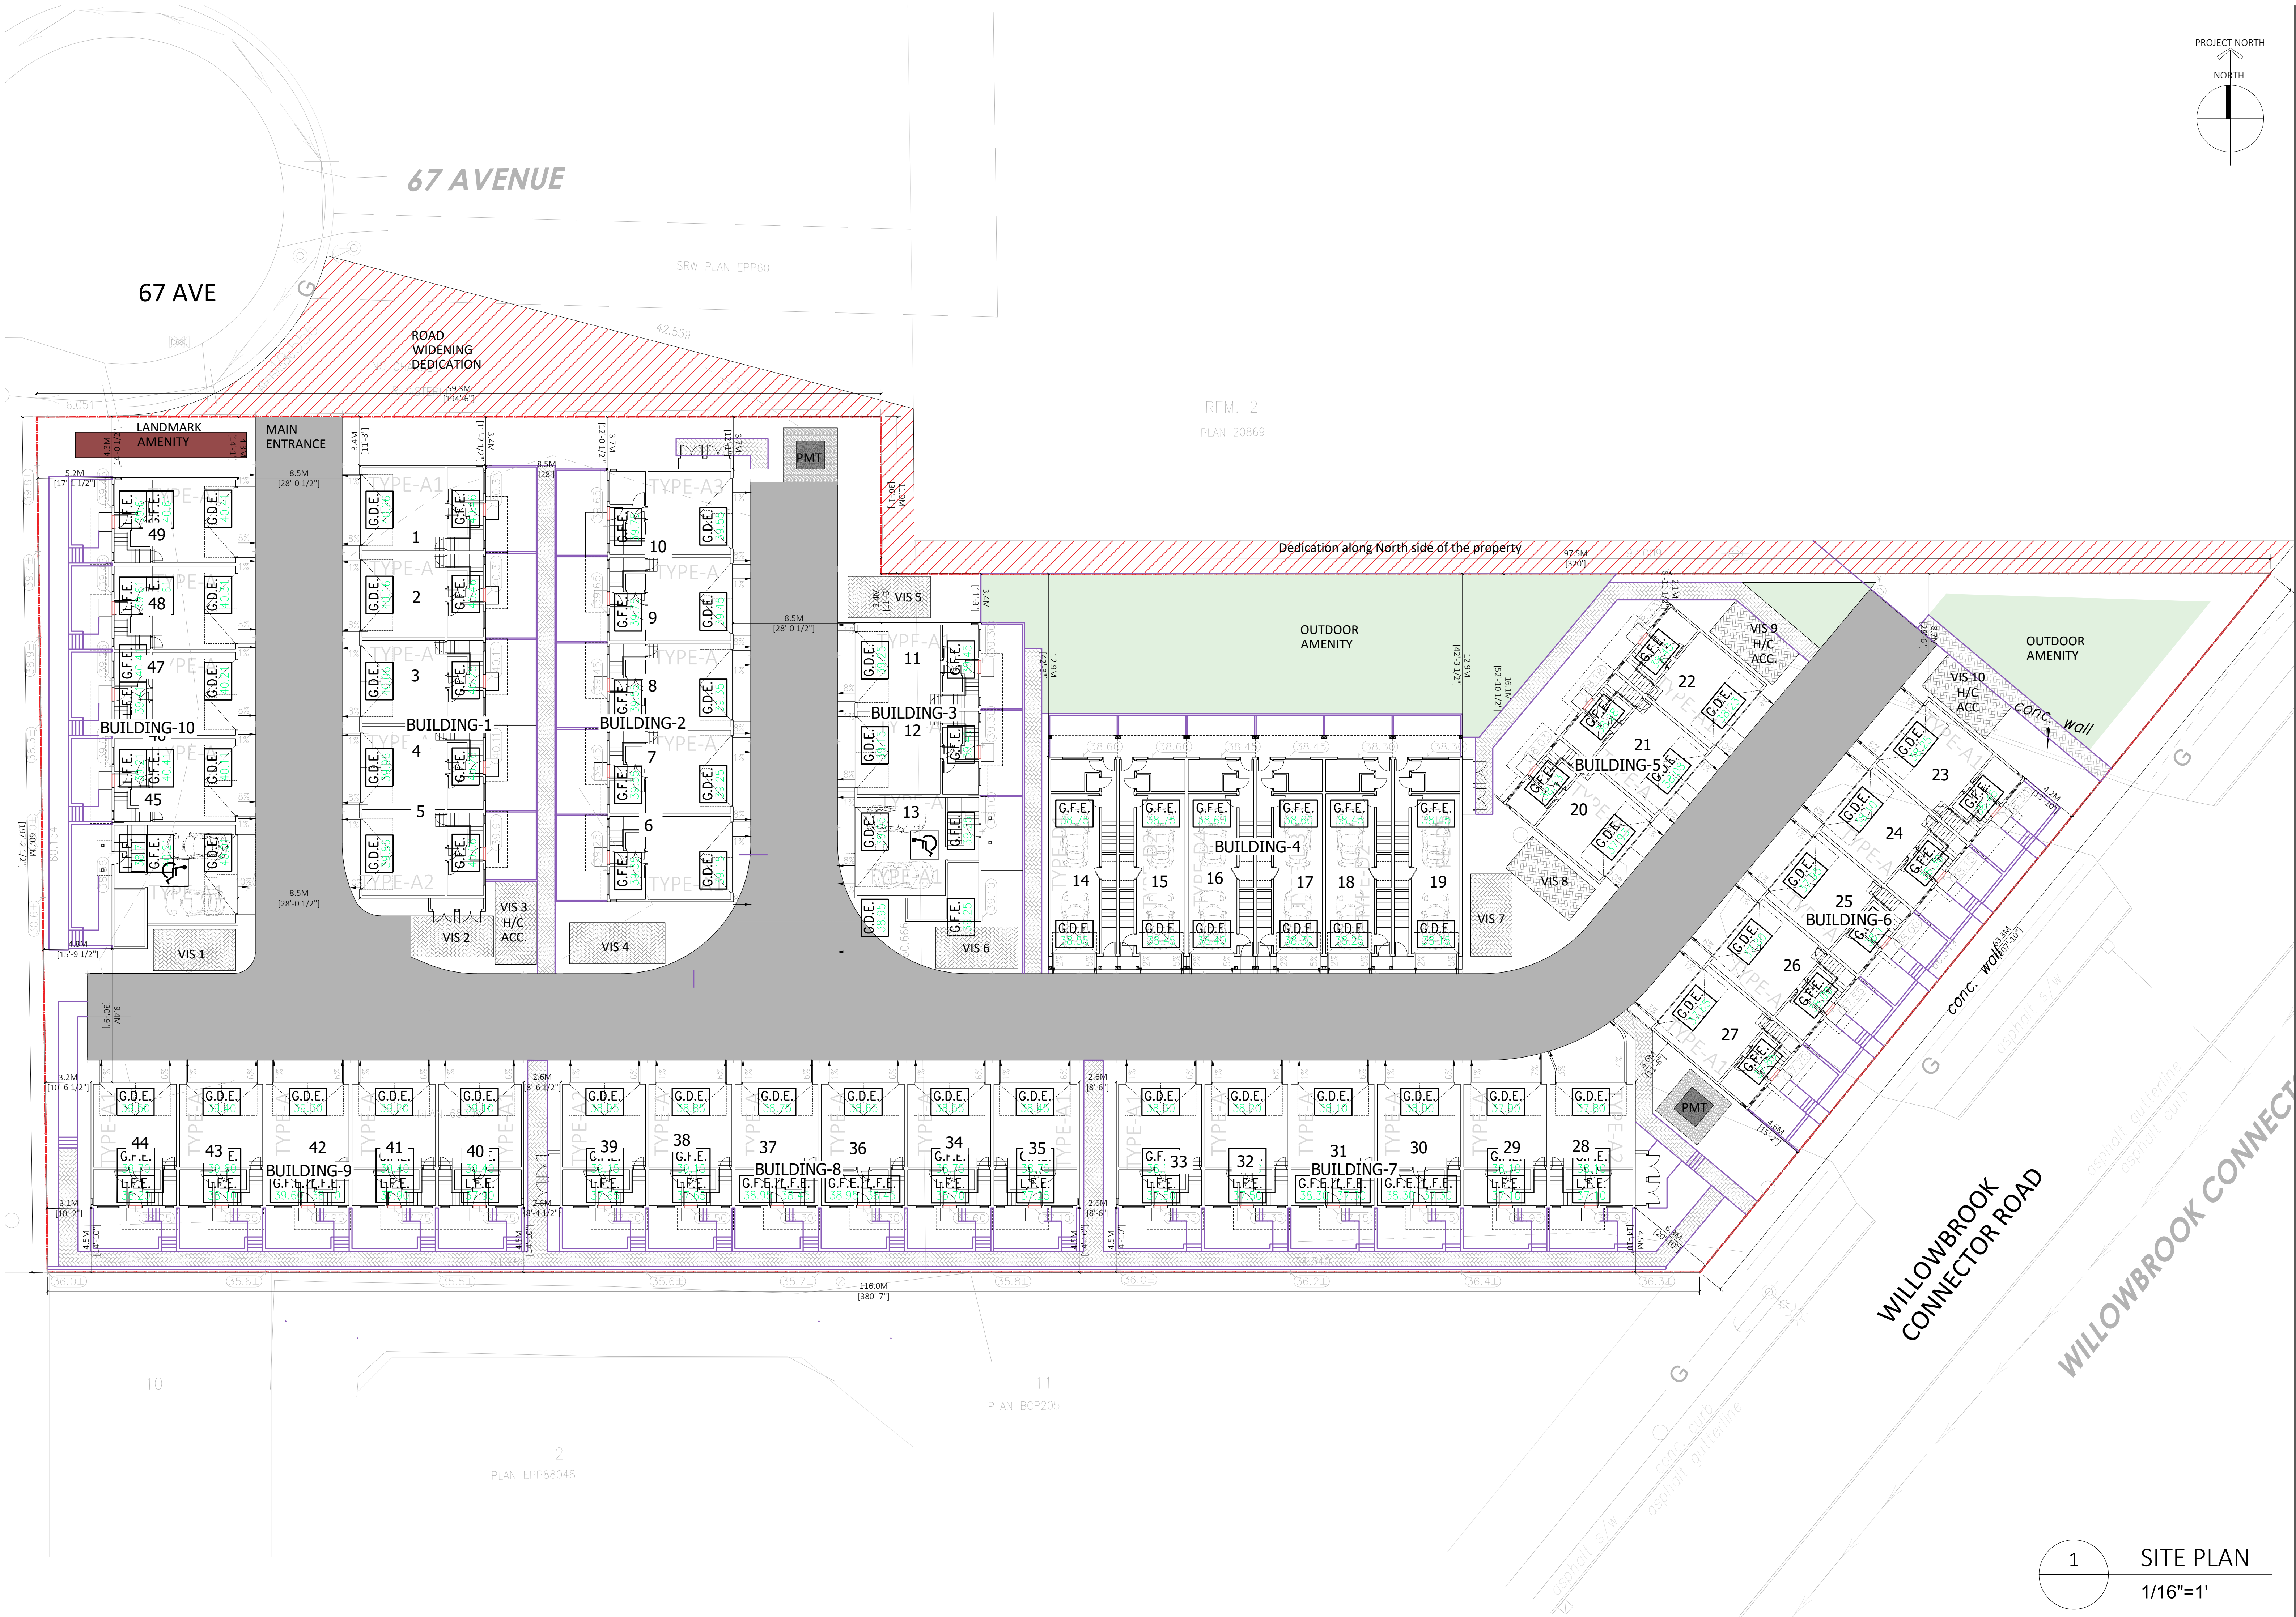


REV	DESCRIPTION	BY	DATE
04			
03			
02	ISSUED FOR DEVELOPMENT PERMIT	R.W.	23-10-13
01			

DATE	
PROJECT NO:	22-234
DRAWN BY:	MSA
CHECKED BY:	RW
SCALE:	REV NO:
SHEET NO:	