
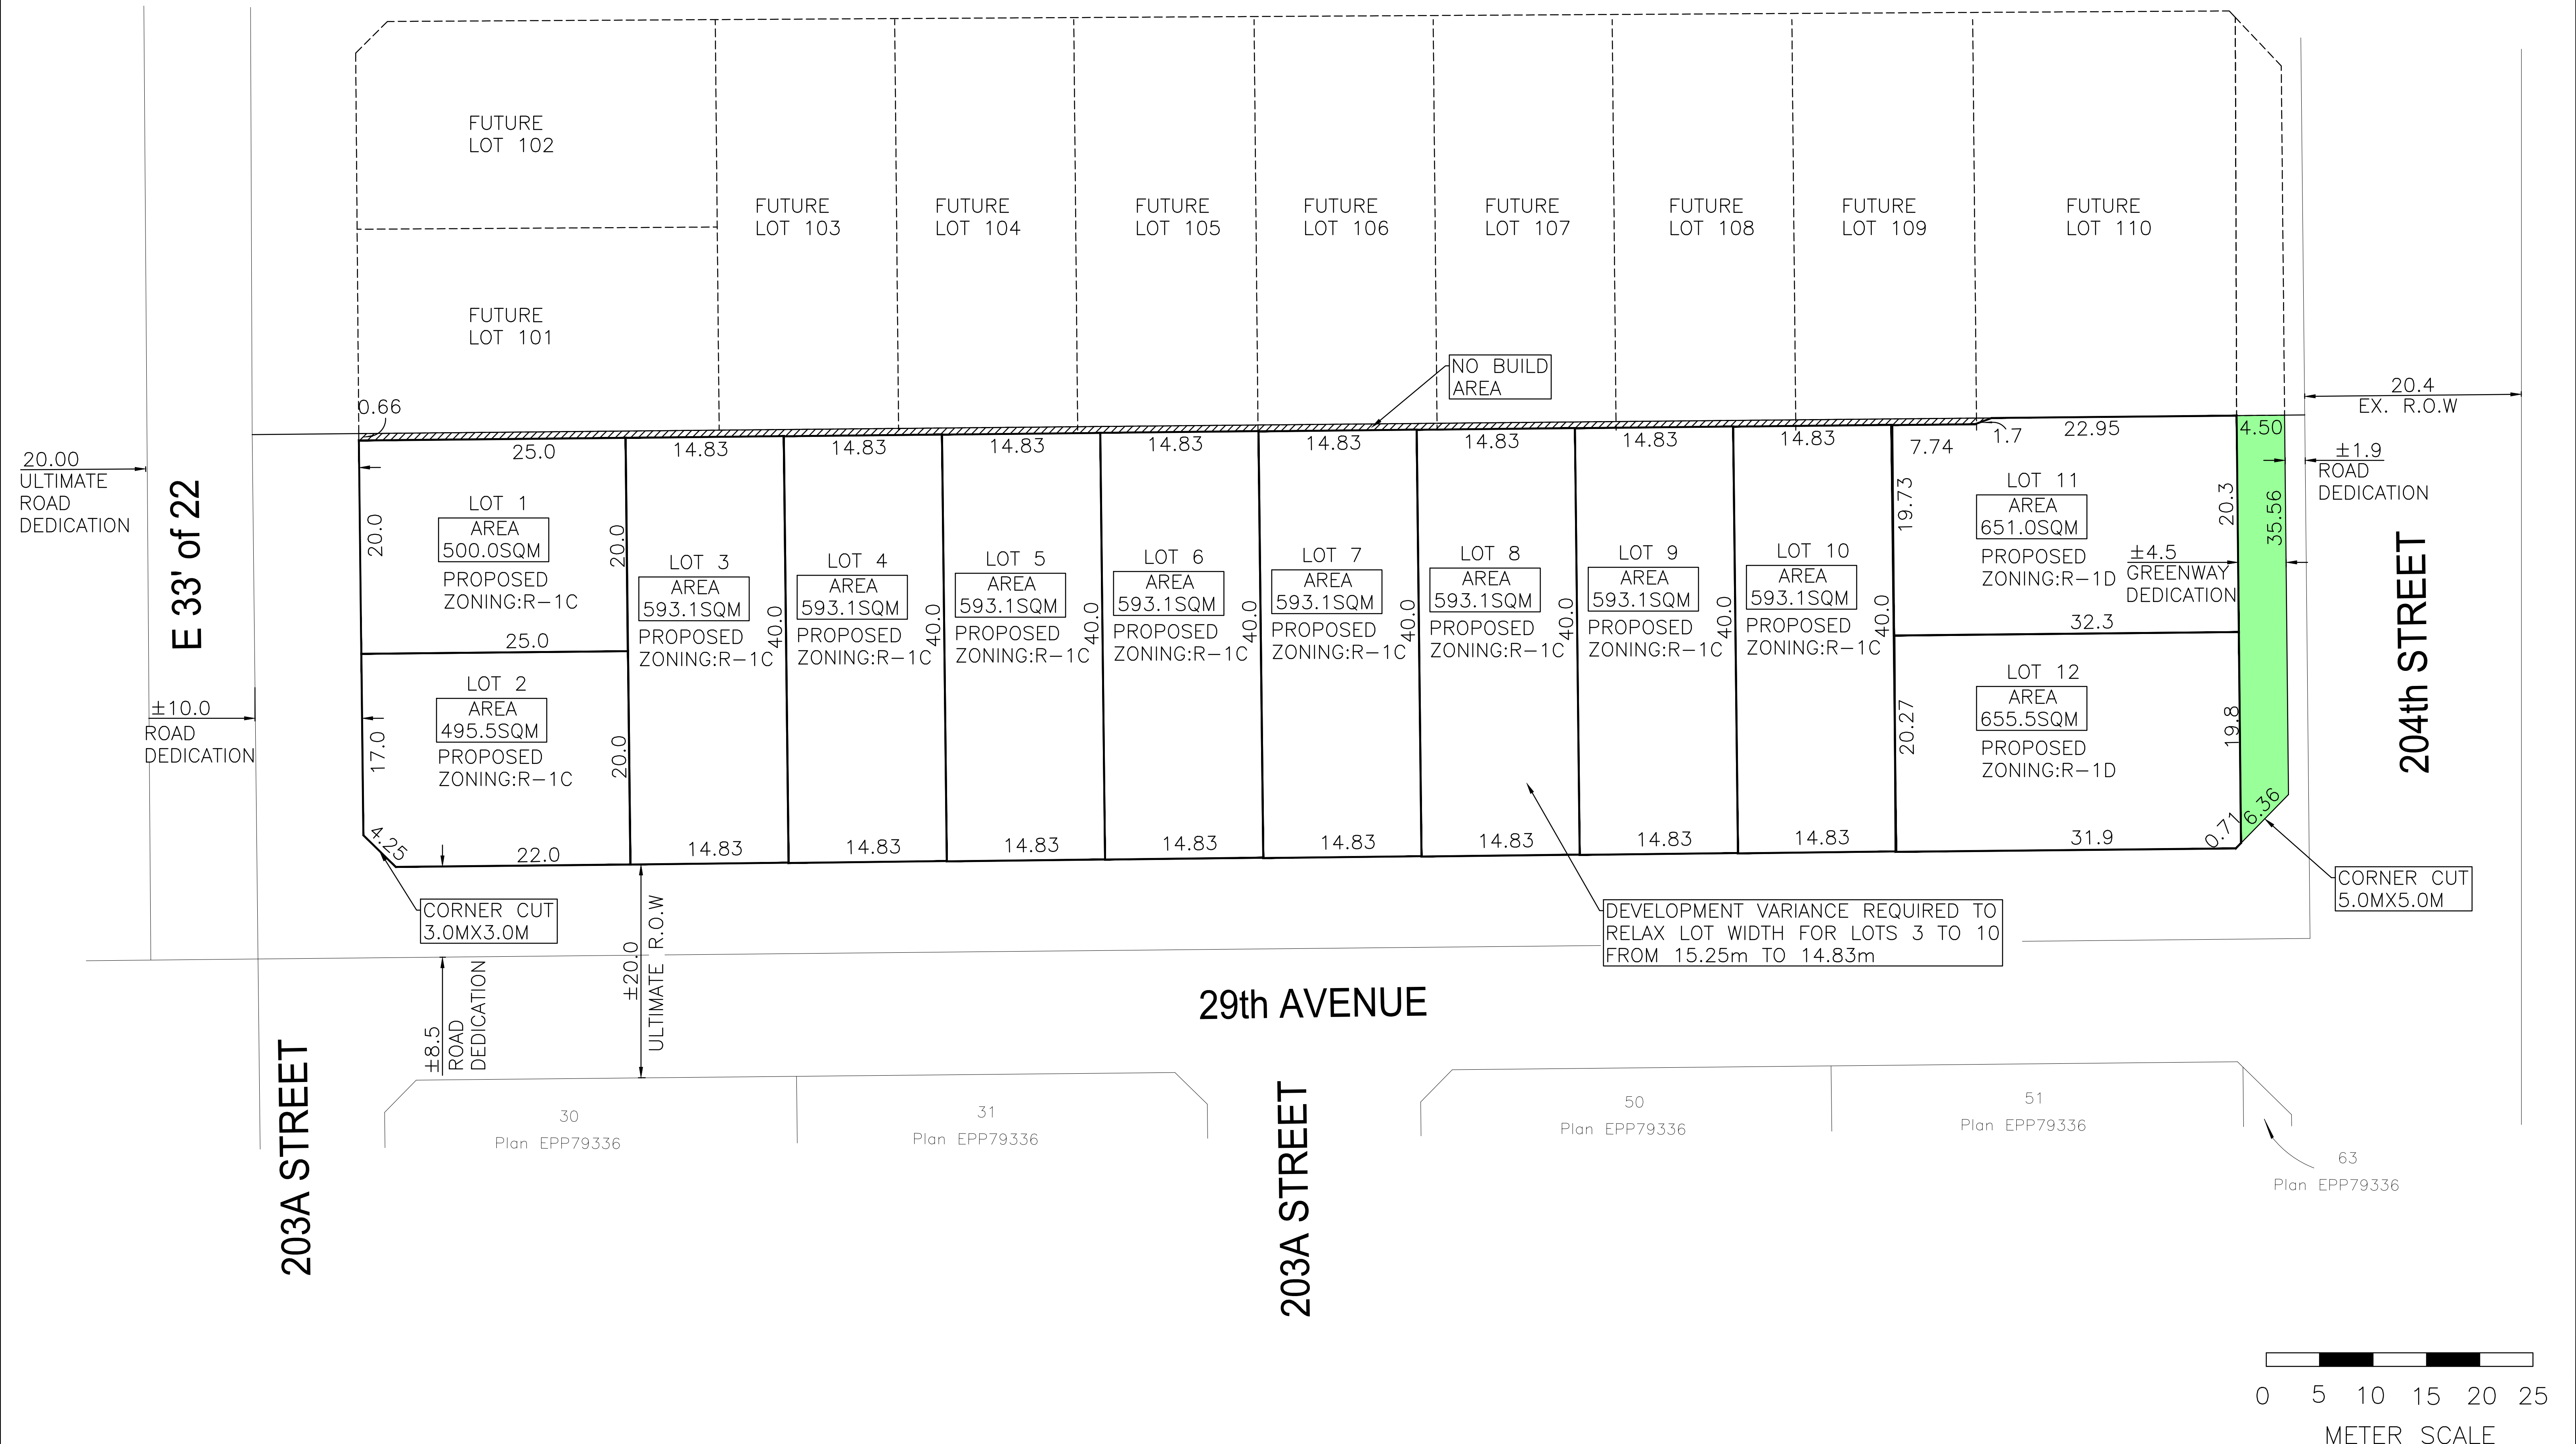


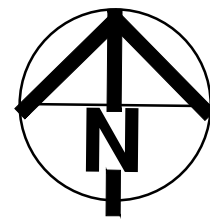

NOTE: 1. ALL EXISTING ONSITE STRUCTURES ARE TO BE REMOVED UNLESS NOTED OTHERWISE. 2. EXACT LOT DIMENSIONS & AREAS ARE TO BE VERIFIED BY THE SURVEYOR	ZONING: EXISTING ZONING: SR-2 PROPOSED ZONING: R-1C(FOR LOT1-LOT10) PROPOSED ZONING: R-1D(FOR LOT11-LOT12)	
---	--	--	