

REVISIONS

	DATE	DESCRIPTION
8	2025.09.11	CLIENT REVIEW
10	2025.10.20	ISSUED FOR D.P.
12	2026.03.17	PROGRESS SET
14	2026.04.01	HERITAGE REVIEW
15	2026.04.09	HERITAGE REVIEW 02
16	2026.04.17	RE-ISSUE FOR DP
17	2026.04.24	HERITAGE REVIEW 03

FORT
LANGLEY
MIXED USE
PROJECT

23155 96 AVENUE
FORT LANGLEY, BC

title
HERITAGE BUILDING
PLANS

scale 1/4" = 1'-0"

date 2025.07.21

drawn JJ checked GK

job no. 2309



sheet no. A3.03A

seal

2026-04-27 8:35:46 AM

Drawings are to be read in
conjunction with each other, any
discrepancies found on any drawings
are to be reported to the architect
before commencing work.
Contractors are responsible to
ensure that all work is executed to
the requirements of the latest
edition of the B.C. Building Code.


© COPYRIGHT. ALL RIGHTS RESERVED
site lines architecture inc.

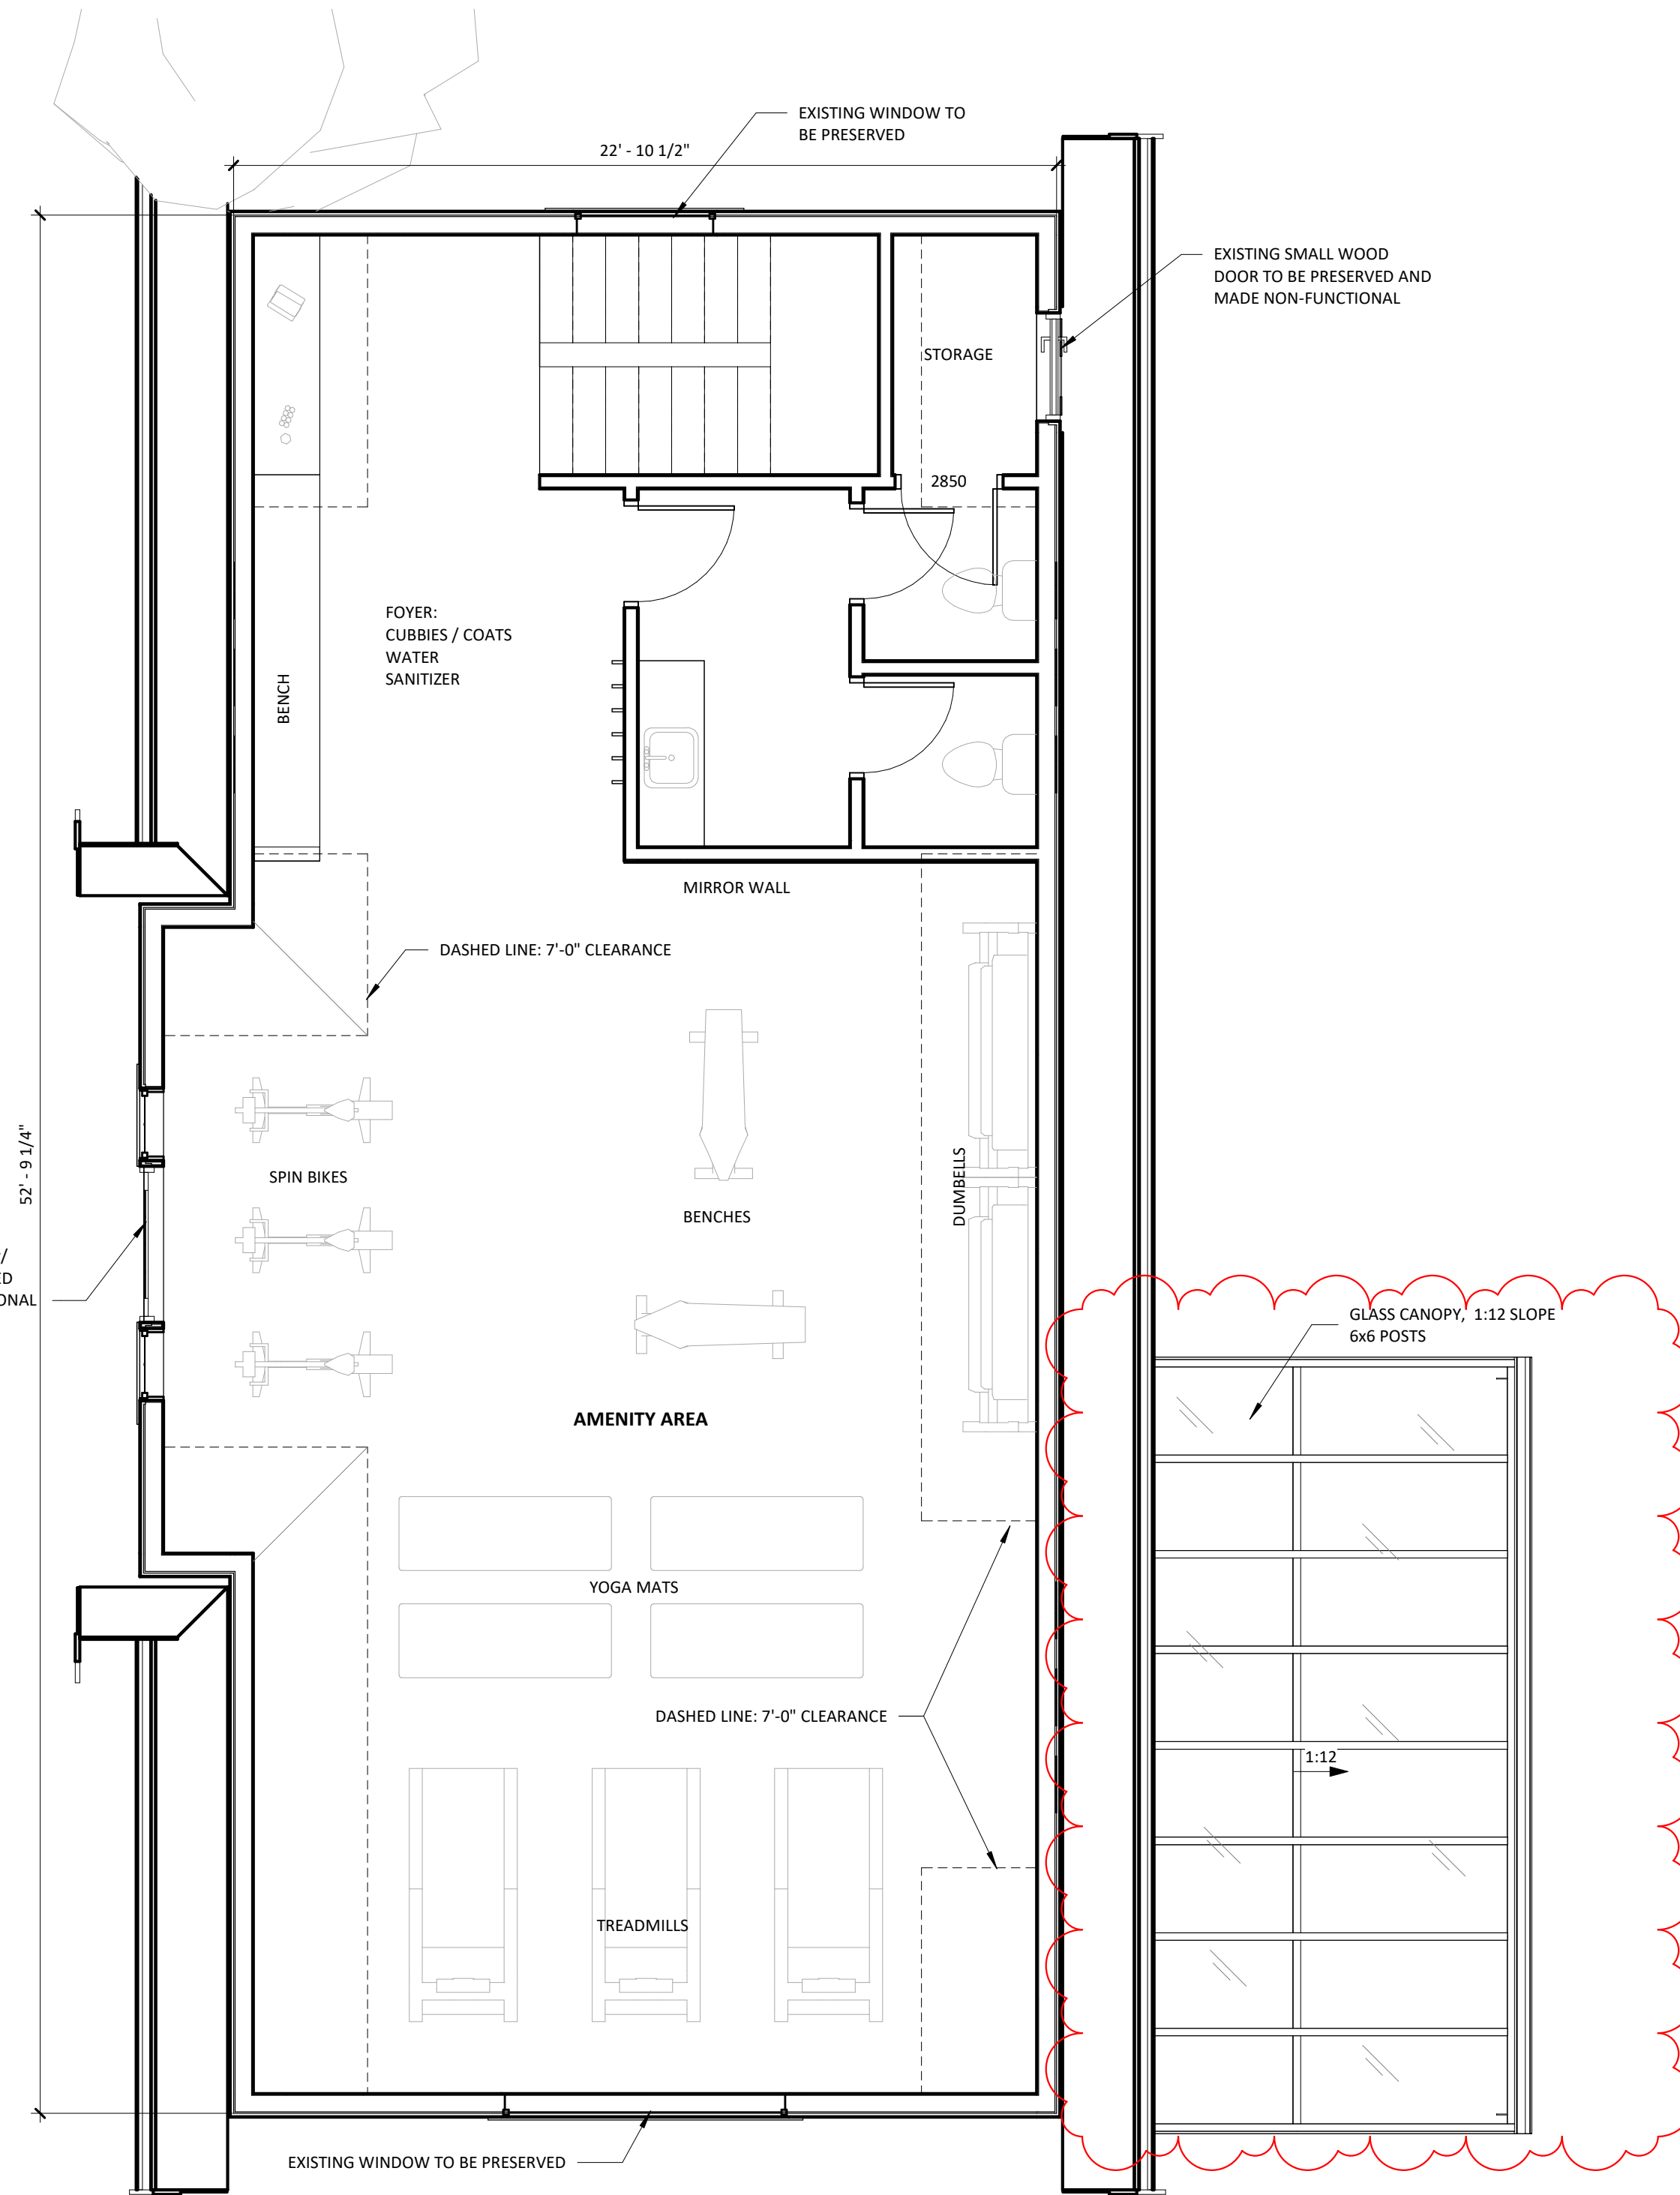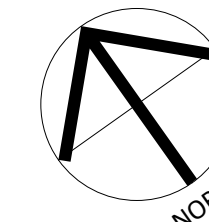

2 AMENITY LEVEL 2
1/4" = 1'-0"



SOUTH CORNER LOOKING NORTH (LANDSCAPE DESIGN TO BE ADDED)

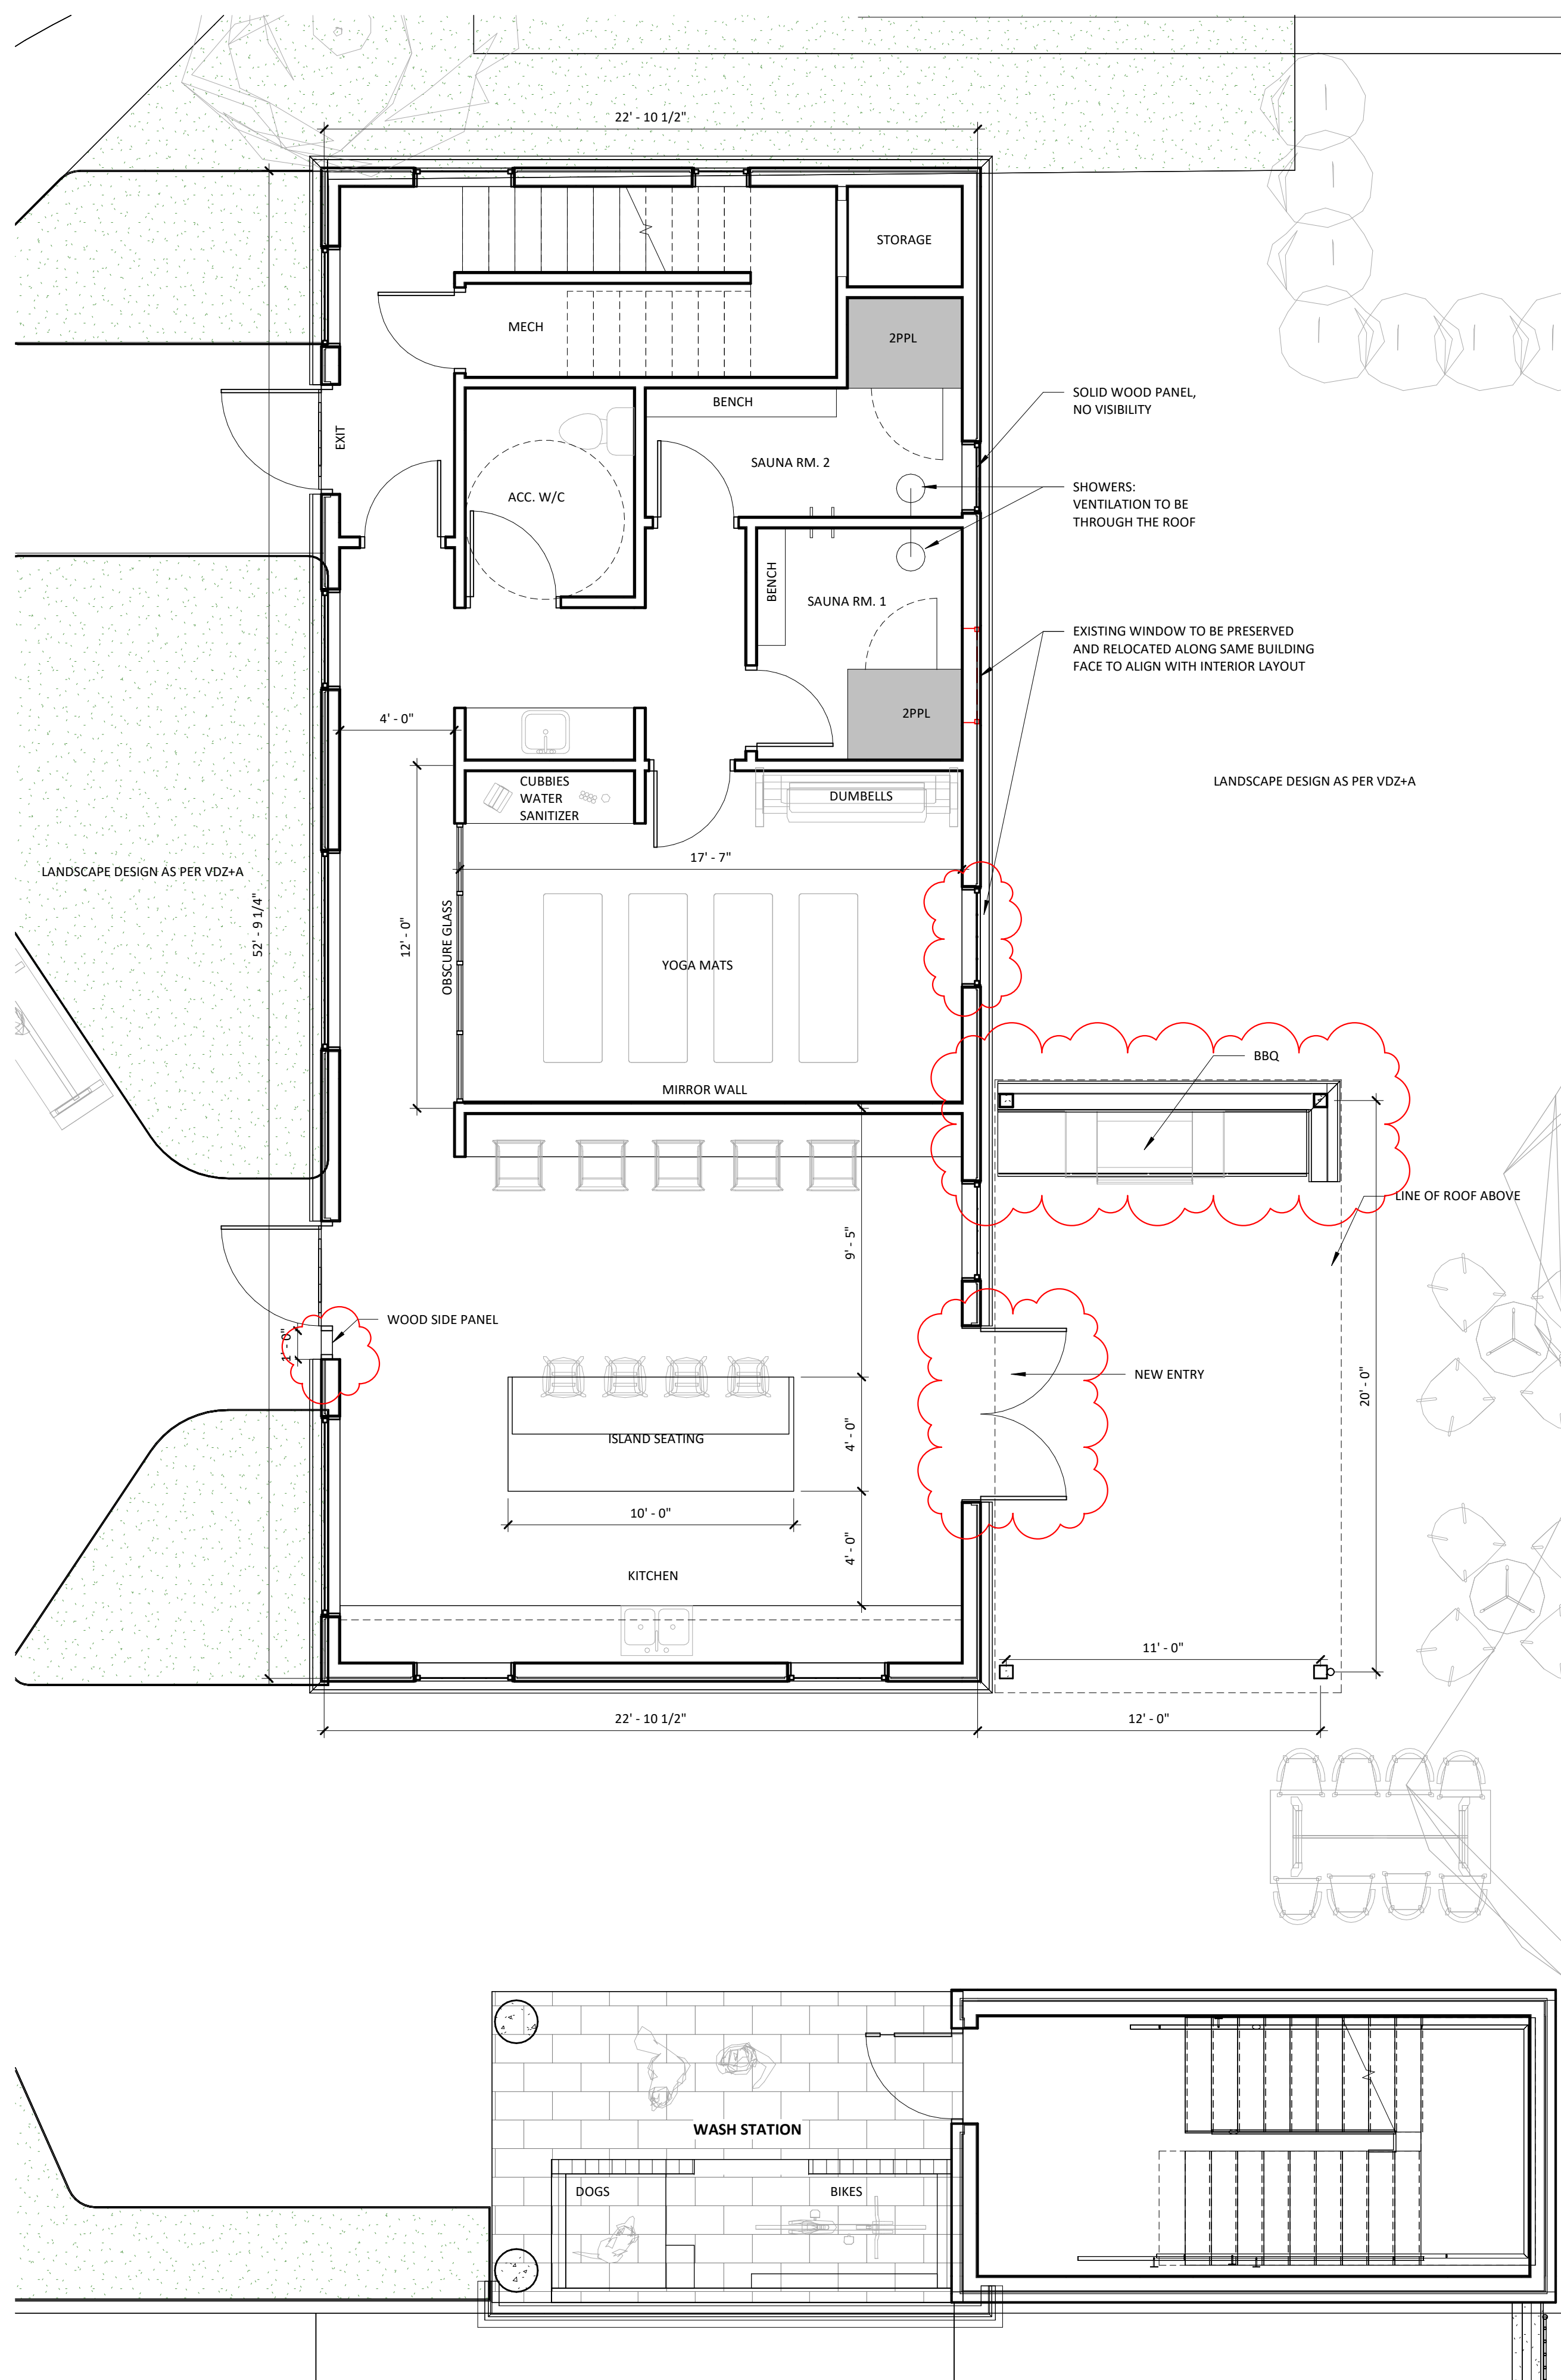

1 AMENITY LEVEL 1
1/4" = 1'-0"

REVISIONS

	DATE	DESCRIPTION
8	2025.09.11	CLIENT REVIEW
10	2025.10.20	ISSUED FOR D.P.
14	2026.04.01	HERITAGE REVIEW
15	2026.04.09	HERITAGE REVIEW 02
16	2026.04.17	RE-ISSUE FOR DP
17	2026.04.24	HERITAGE REVIEW 03



FORT
LANGLEY
MIXED USE
PROJECT

23155 96 AVENUE
FORT LANGLEY, BC

title
HERITAGE BUILDING
ELEVATIONS

scale 1 : 50
@ 24"x36"

date 2025.07.21

drawn JJ checked GK

job no. 2309

sheet no. A3.03B

seal

2026-04-27 8:36:19 AM

Drawings are to be read in conjunction with each other, any discrepancies found on any drawings are to be reported to the architect before commencing work.

Contractors are responsible to ensure that all work is executed to the requirements of the latest edition of the B.C. Building Code.

© COPYRIGHT. ALL RIGHTS RESERVED
site lines architecture inc.