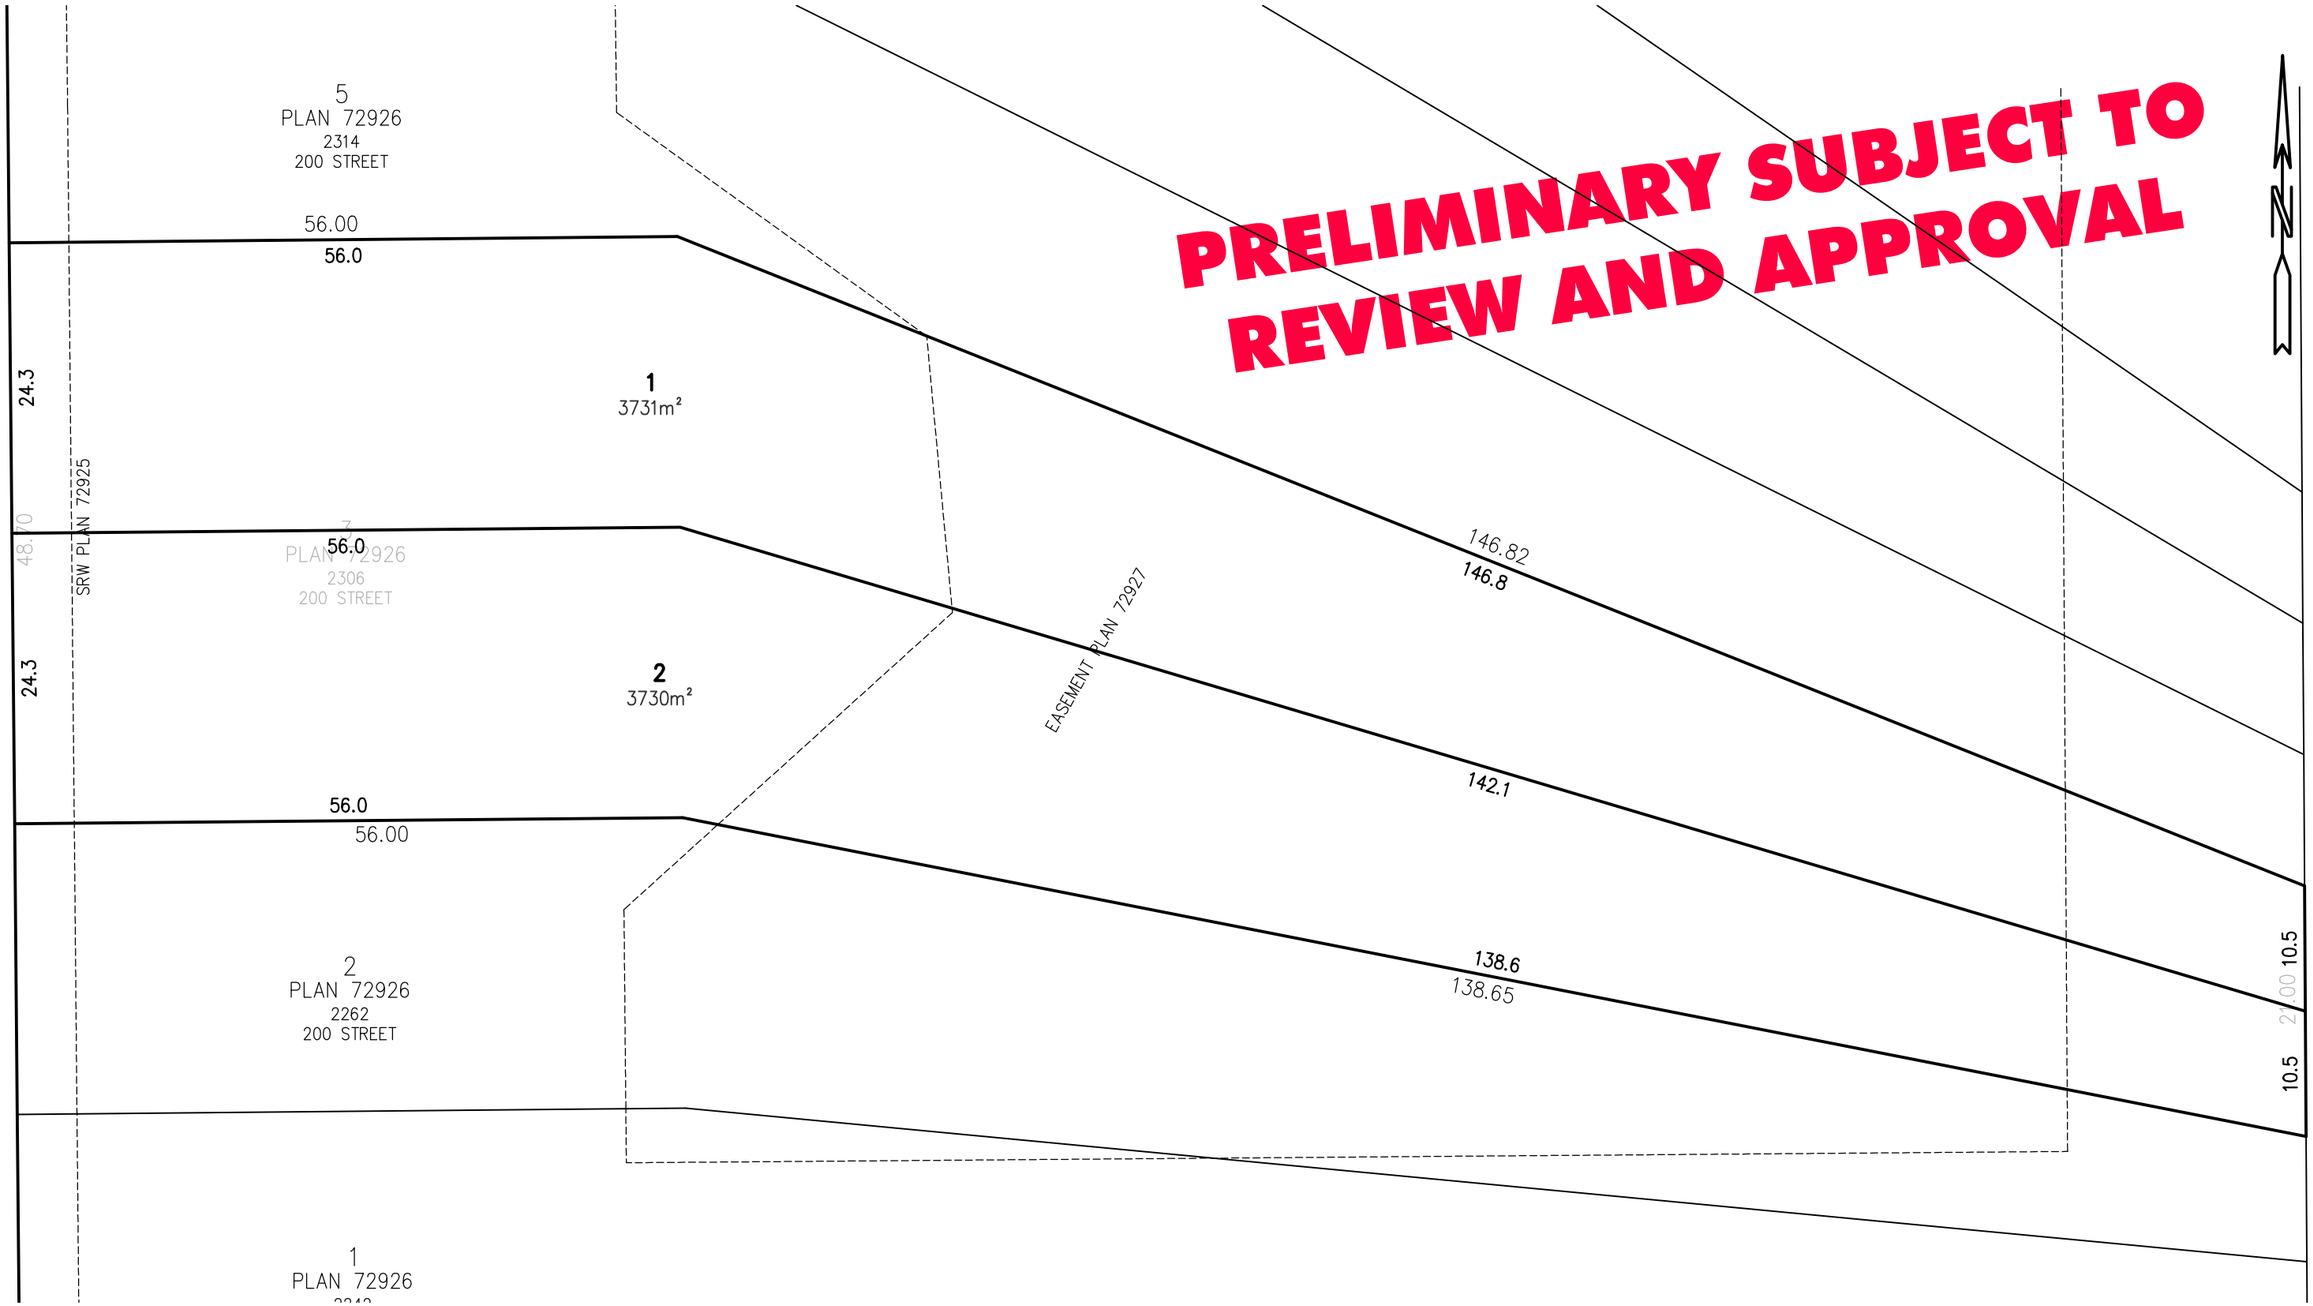


CLIENT:		PROJECT: 2306 200 STREET, LANGLEY			
DRAWING TITLE: RESIDENTIAL SUBDIVISION					
PROJECT No. 23008	DATE: JAN 2023	LEGAL:	SCALE: 1:500	MUNICIPAL PROJECT No:	
PRELIMINARY PLAN - SUBJECT TO APPROVAL(S) FROM FEDERAL, PROVINCIAL AND LOCAL AUTHORITIES					

Hub Engineering Inc.
Engineering and Development Consultants
Member PACIFIC LAND GROUP
Suite 212, 12992 - 76 Avenue, Surrey, B.C. V3W 2V6
tel: 604-572-4328 | fax: 604-501-1625 | mail@hub-inc.com | www.hub-inc.com

G:\Projects\23008.sdb\A0 Drawings\Layouts\Lot Layout - Op 1 - Jan 23, 2023.dwg [Lot Layout 11x17] 1/24/2023 1:04PM