


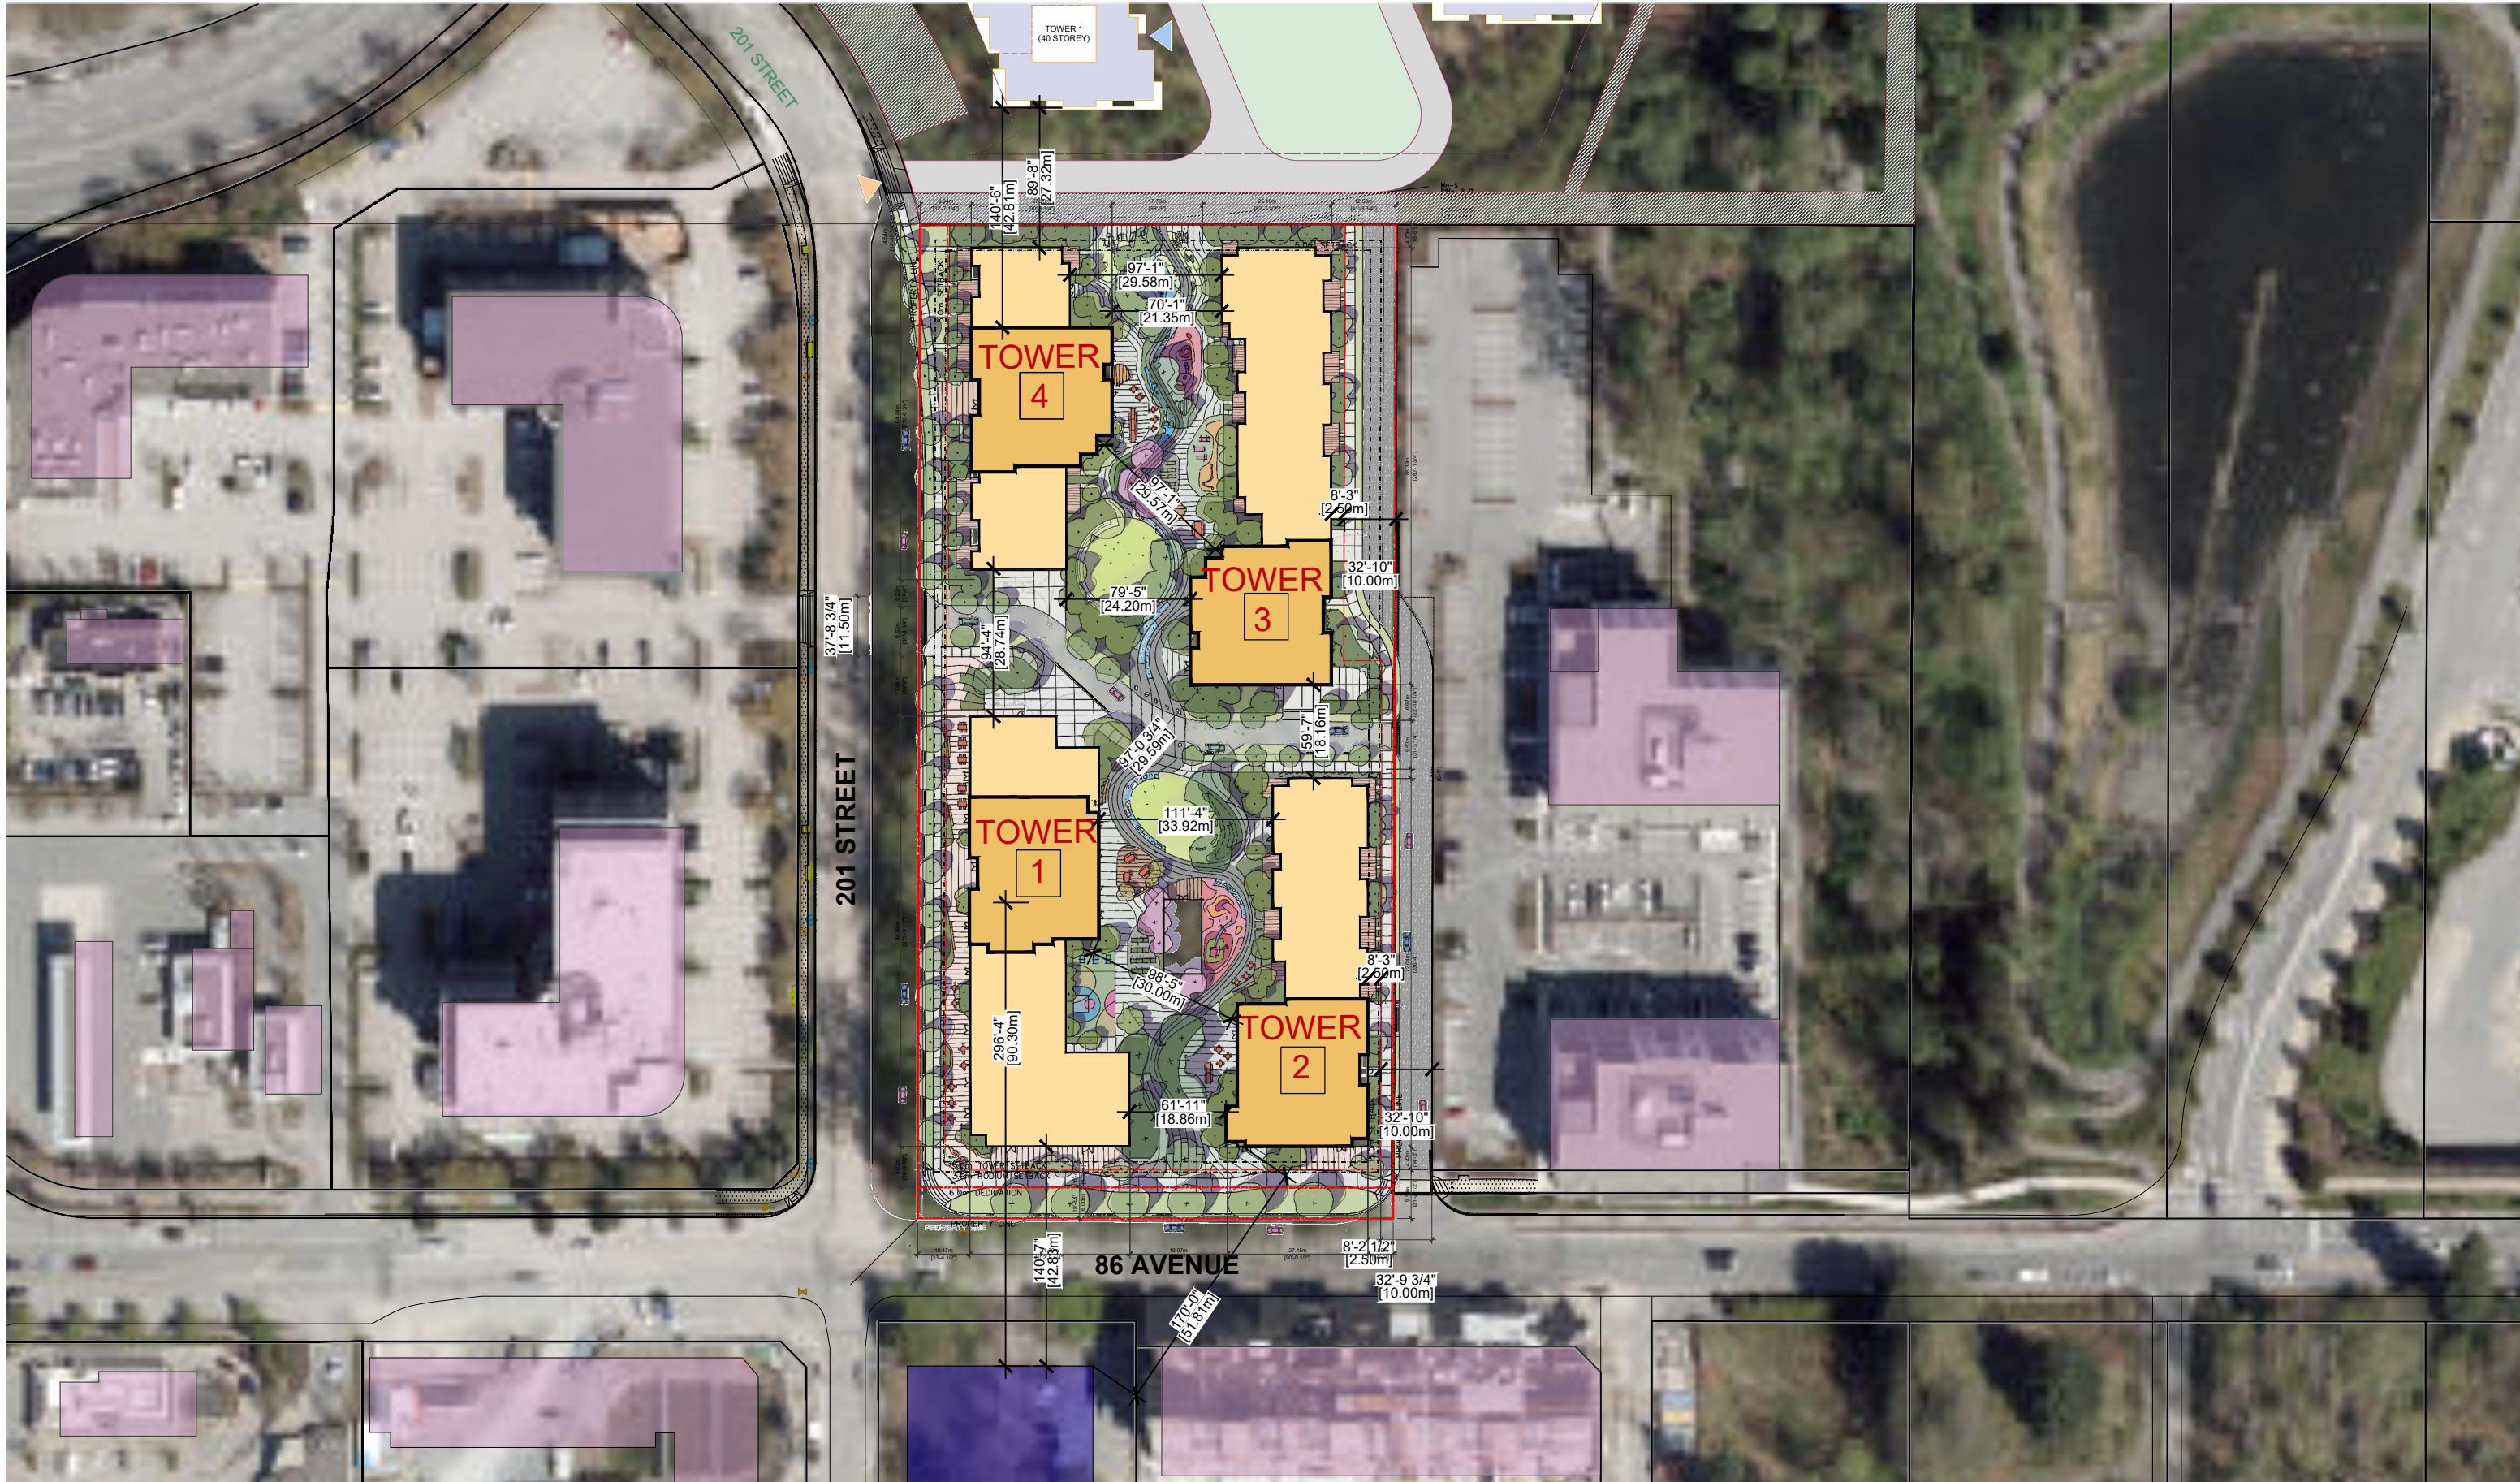

TOWER 4

TOWER 3

TOWER 1

TOWER 2

GROUND FLOOR PLAN

ISSUED FOR REZONING

April 26, 2024

86 AVE

LOT 27 - 86TH AVENUE, LANGLEY, BC

MULTI-FAMILY RESIDENTIAL DEVELOPMENT

1:800
A203

