



REV	DATE	DESCRIPTION
CONSULTANT		



EXTERIOR FINISHES LEGEND

NOTE:

- POURED CONC. - (CHARCOAL PTD)
- BRICK VENEER - (MID-NIGHT)
- BRICK VENEER - (ALPINE WHITE)
- REPLICA WOOD METAL PANEL - (CEDAR)
- HARDIE VERTICAL SIDING - (CHARTREUSE)
- BREAK METAL SPANDREL - (CHARTREUSE)
- HARDIE BOARD VERTICAL (MID-NIGHT)
- METAL FASCIA PANEL (CHARCOAL)
- ACM PANEL - (CHARTREUSE)
- REPLICA WOOD PERFORATED SOFFIT - (CEDAR)
- THERMAL BROKEN ALUMINUM WINDOW - (CHARCOAL)
- THERMAL BROKEN CURTAIN WALL SYSTEM - (CHARCOAL)
- FRONT MOUNTED STAND-OFF FRAMELESS GLASS GUARD
- STOREFRONT WINDOW SYSTEM - (CHARCOAL)
- ARCHITECTURAL LOUVERS - (CHARCOAL)
- C-CHANNEL CANOPY WITH GLASS INSERT - (CHARCOAL)
- PER FINISHED CHANNEL LETTERS - (ALPINE WHITE)



B1 ELEVATION: WEST (FRONT) 201 ST
1/16" = 1'-0"



B2 ELEVATION: EAST (REAR)
1/16" = 1'-0"



B3 ELEVATION: SOUTH (INSIDE)
1/16" = 1'-0"



B4 ELEVATION: NORTH (SIDE) 81ST AVE
1/16" = 1'-0"

REV	DATE	DESCRIPTION

CONSULTANT SEAL

ARCHITECT

LOVICK SCOTT ARCHITECTS

3707 1ST AVENUE
BURNABY, BC V5C 3V6
ADMIN@LOVICKSCOTT.COM
604.298.3700 WWW.LOVICKSCOTT.COM
MEMBER OF THE AIBC, AAA, SAA, MAA

ARCHITECTURAL SEAL

COPYRIGHT LOVICK SCOTT ARCHITECTS LTD. THIS MATERIAL IS AN INSTRUMENT OF SERVICE AND REMAINS AT ALL TIMES THE EXCLUSIVE PROPERTY OF LOVICK SCOTT ARCHITECTS LTD. REPRODUCTION OR RE-USE IS PROHIBITED WITHOUT THE WRITTEN CONSENT AND NAME OF LOVICK SCOTT ARCHITECTS LTD. INFORMATION SHOWN IS FOR USE ON THE DESIGNATED PROJECT ONLY.

DRAWN BY RS PROJECT
APPROVED LSA

81ST AVENUE, LANGLEY

DRAWING BUILDING B ELEVATIONS

PROJECT NUMBER	DRAWING NUMBER
21-052	A3.2
SCALE	AS NOTED
DATE	2022/7/27
REVISION	2022/08/18



R1 RENDERING: FROM 80 AVE

REV	DATE	DESCRIPTION
CONSULTANT		

CONSULTANT SEAL

ARCHITECT

LSA

LOVICK
SCOTT
ARCHITECTS

3707 1ST AVENUE
BURNABY, BC V5C 3V6
ADMIN@LOVICKSCOTT.COM
604.298.3700 WWW.LOVICKSCOTT.COM
MEMBER OF THE AIBC, AAA, SAA, MAA

ARCHITECTURAL SEAL

COPYRIGHT LOVICK SCOTT ARCHITECTS LTD. THIS MATERIAL IS AN INSTRUMENT OF SERVICE AND REMAINS AT ALL TIMES THE EXCLUSIVE PROPERTY OF LOVICK SCOTT ARCHITECTS LTD. REPRODUCTION OR RE-USE IS PROHIBITED WITHOUT THE WRITTEN CONSENT AND NAME OF LOVICK SCOTT ARCHITECTS LTD. INFORMATION SHOWN IS FOR USE ON THE DESIGNATED PROJECT ONLY.

DRAWN BY	APPROVED
RS	LSA
PROJECT	

81ST AVENUE, LANGLEY

DRAWING BUILDING
RENDERINGS

PROJECT NUMBER	DRAWING NUMBER
21-052	A3.4
SCALE	
AS NOTED	
DATE	REVISION
2022/7/27	2022/08/18



R2 RENDERING: FROM URBAN GREEN (81ST)

CONTRACTOR SHALL VERIFY ALL DIMENSIONS ON SITE. DRAWINGS SHALL NOT BE SCALED.

REV	DATE	DESCRIPTION
CONSULTANT		

CONSULTANT SEAL

ARCHITECT



LOVICK
SCOTT
ARCHITECTS

3707 1ST AVENUE
BURNABY, BC V5C 3V6
ADMIN@LOVICKSCOTT.COM
604.298.3700 WWW.LOVICKSCOTT.COM
MEMBER OF THE AIBC, AAA, SAA, MAA

ARCHITECTURAL SEAL

COPYRIGHT LOVICK SCOTT ARCHITECTS LTD. THIS MATERIAL IS AN INSTRUMENT OF SERVICE AND REMAINS AT ALL TIMES THE EXCLUSIVE PROPERTY OF LOVICK SCOTT ARCHITECTS LTD. REPRODUCTION OR RE-USE IS PROHIBITED WITHOUT THE WRITTEN CONSENT AND NAME OF LOVICK SCOTT ARCHITECTS LTD. INFORMATION SHOWN IS FOR USE ON THE DESIGNATED PROJECT ONLY.

DRAWN BY	APPROVED
RS	LSA
PROJECT	

81ST AVENUE, LANGLEY

DRAWING BUILDING
RENDERINGS

PROJECT NUMBER	DRAWING NUMBER
21-052	A3.5
SCALE	
AS NOTED	
DATE	REVISION
2022/7/27	2022/08/18



R3 RENDERING: MAIN ENTRANCE BUILDING A



R4 RENDERING: REAR OF PROPERTY AGE FREINDLY AMENITY

REV	DATE	DESCRIPTION
CONSULTANT		

CONSULTANT SEAL

ARCHITECT



LOVICK
SCOTT
ARCHITECTS

3707 1ST AVENUE
BURNABY, BC V5C 3V6
ADMIN@LOVICKSCOTT.COM
604 298 3700 WWW.LOVICKSCOTT.COM
MEMBER OF THE AIBC, AAA, SAA, MAA

ARCHITECTURAL SEAL


COPYRIGHT LOVICK SCOTT ARCHITECTS LTD. THIS MATERIAL IS AN INSTRUMENT OF SERVICE AND REMAINS AT ALL TIMES THE EXCLUSIVE PROPERTY OF LOVICK SCOTT ARCHITECTS LTD. REPRODUCTION OR RE-USE IS PROHIBITED WITHOUT THE WRITTEN CONSENT AND NAME OF LOVICK SCOTT ARCHITECTS LTD. INFORMATION SHOWN IS FOR USE ON THE DESIGNATED PROJECT ONLY.

DRAWN BY	APPROVED
RS	LSA
PROJECT	


81ST AVENUE, LANGLEY

DRAWING	BUILDING RENDERINGS
---------	------------------------


PROJECT NUMBER	DRAWING NUMBER
21-052	A3.6
SCALE	
AS NOTED	
DATE	REVISION
2022/7/27	2022/08/18

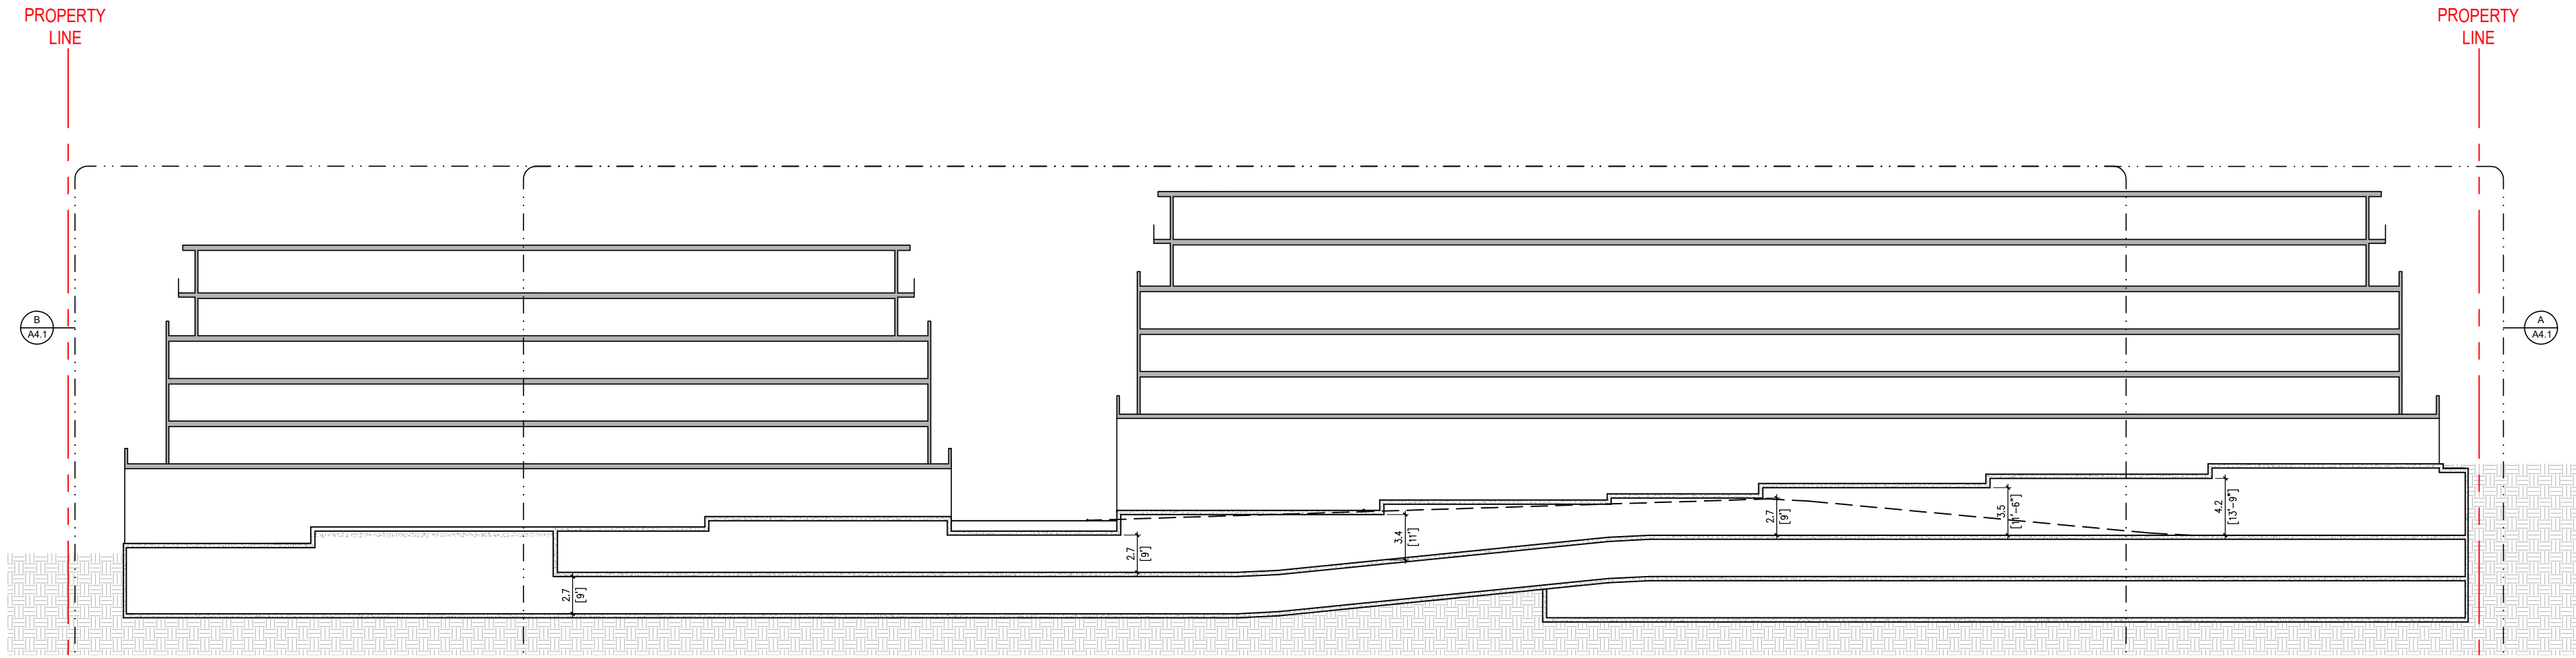

1 SECTION: FULL SITE
1/32" = 1'-0"

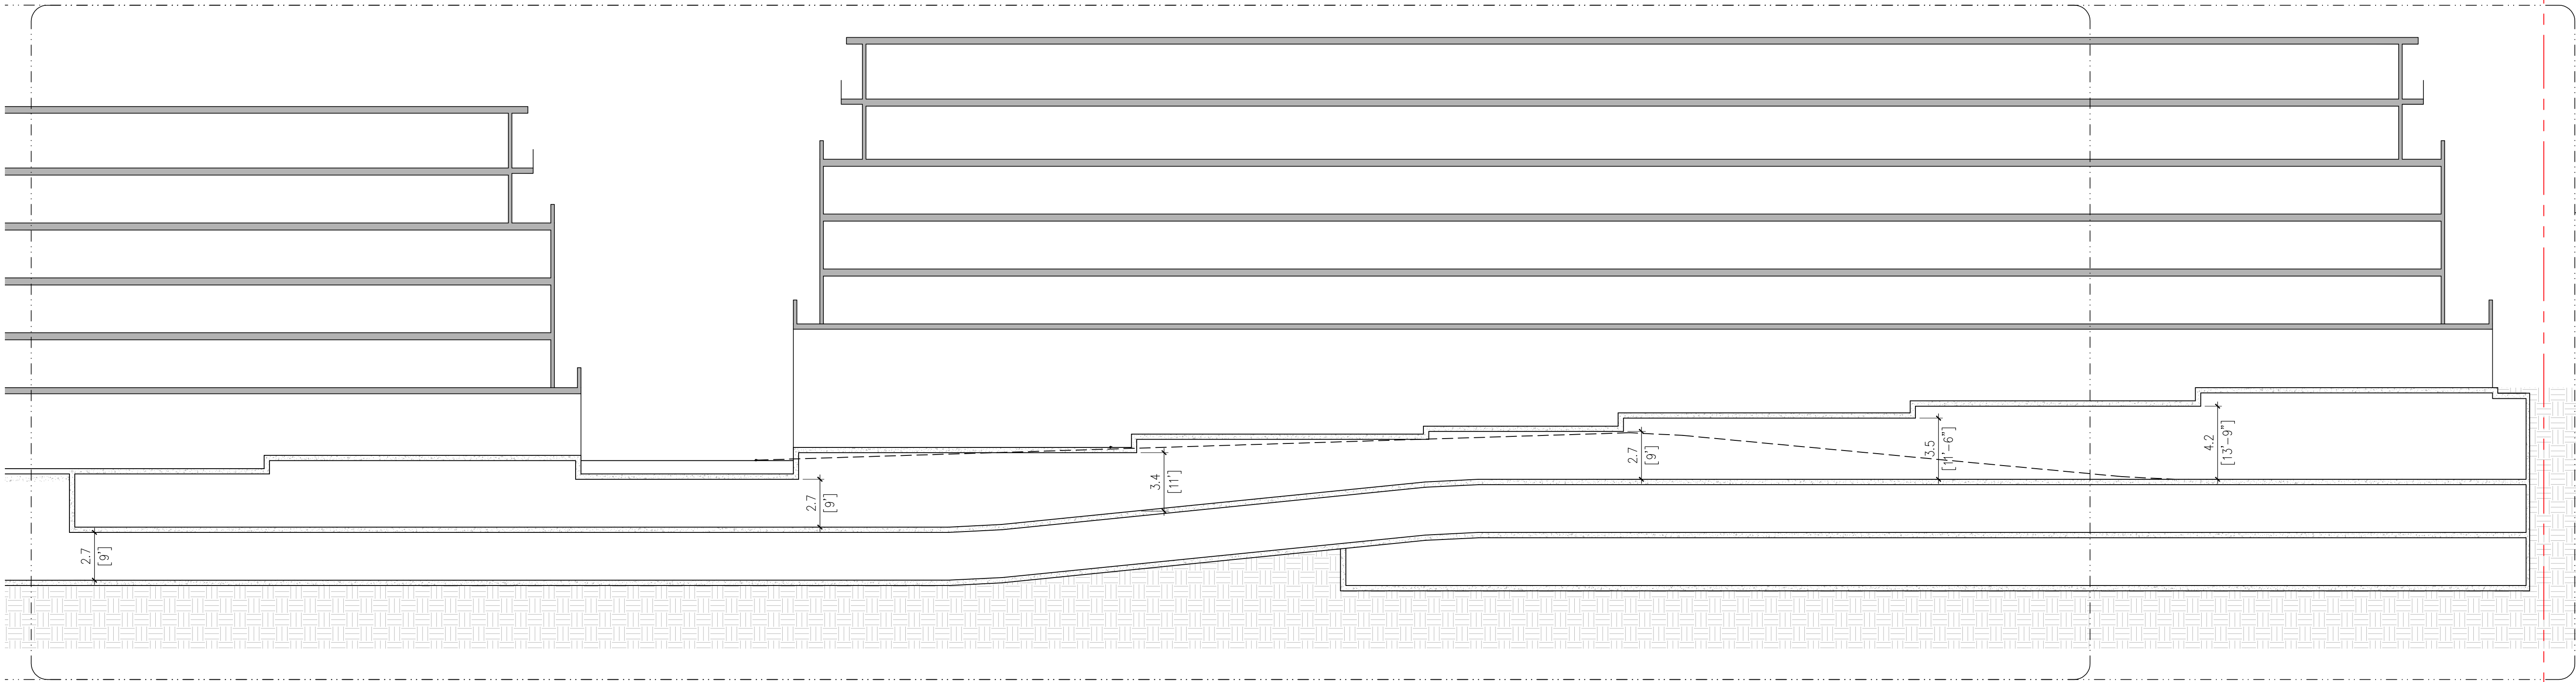

A SECTION CALLOUT: SITE
1/16" = 1'-0"

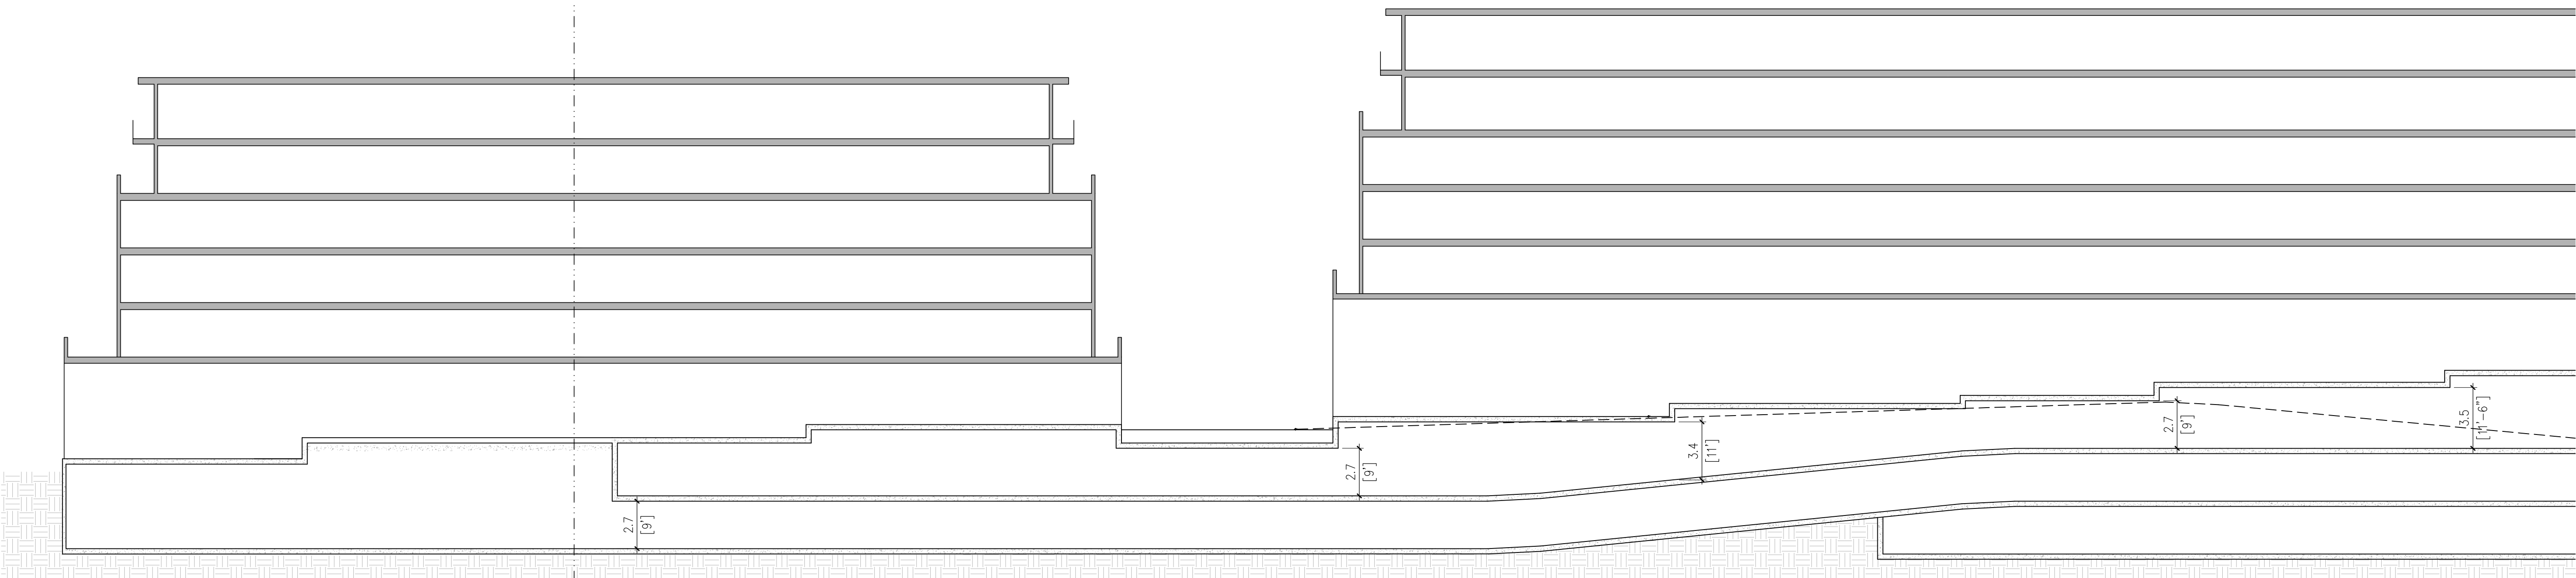

B SECTION CALLOUT: SITE
1/16" = 1'-0"

REV	DATE	DESCRIPTION
CONSULTANT		

CONSULTANT SEAL



3707 1ST AVENUE
BURNABY, BC V5C 3V6
ADMIN@LOVICKSCOTT.COM
604.298.3700 WWW.LOVICKSCOTT.COM
MEMBER OF THE AIBC, AAA, SAA, MAA
ARCHITECTURAL SEAL

COPYRIGHT LOVICK SCOTT ARCHITECTS LTD. THIS MATERIAL IS AN INSTRUMENT OF SERVICE AND REMAINS AT ALL TIMES THE EXCLUSIVE PROPERTY OF LOVICK SCOTT ARCHITECTS LTD. REPRODUCTION OR RE-USE IS PROHIBITED WITHOUT THE WRITTEN CONSENT AND NAME OF LOVICK SCOTT ARCHITECTS LTD. INFORMATION SHOWN IS FOR USE ON THE DESIGNATED PROJECT ONLY.

DRAWN BY RS APPROVED LSA
PROJECT

81ST AVENUE, LANGLEY

DRAWING

SITE SECTIONS

PROJECT NUMBER 21-052 DRAWING NUMBER A4.1

SCALE AS NOTED
DATE 2022/7/18 REVISION