
ALTHOUGH ASSOCIATED HAS TAKEN THE EFFORT AND DUE CARE TO ENSURE THE ACCURACY OF THE INFORMATION DISPLAYED AT THE DATE OF PRODUCTION, THE USER ACKNOWLEDGES THAT CHANGES OVER TIME AND THE CURRENCY OF THE DATASET(S) MAY IMPACT THE ACCURACY OF THE INFORMATION WITHOUT NOTICE. ASSOCIATED SHALL NOT BE HELD LIABLE TOWARDS THE RESULTS OBTAINED FROM THE USE OF THIS INFORMATION. SCALE(S) SHOWN ARE INTENDED FOR LETTER (8.5X11) SIZE ONLY.

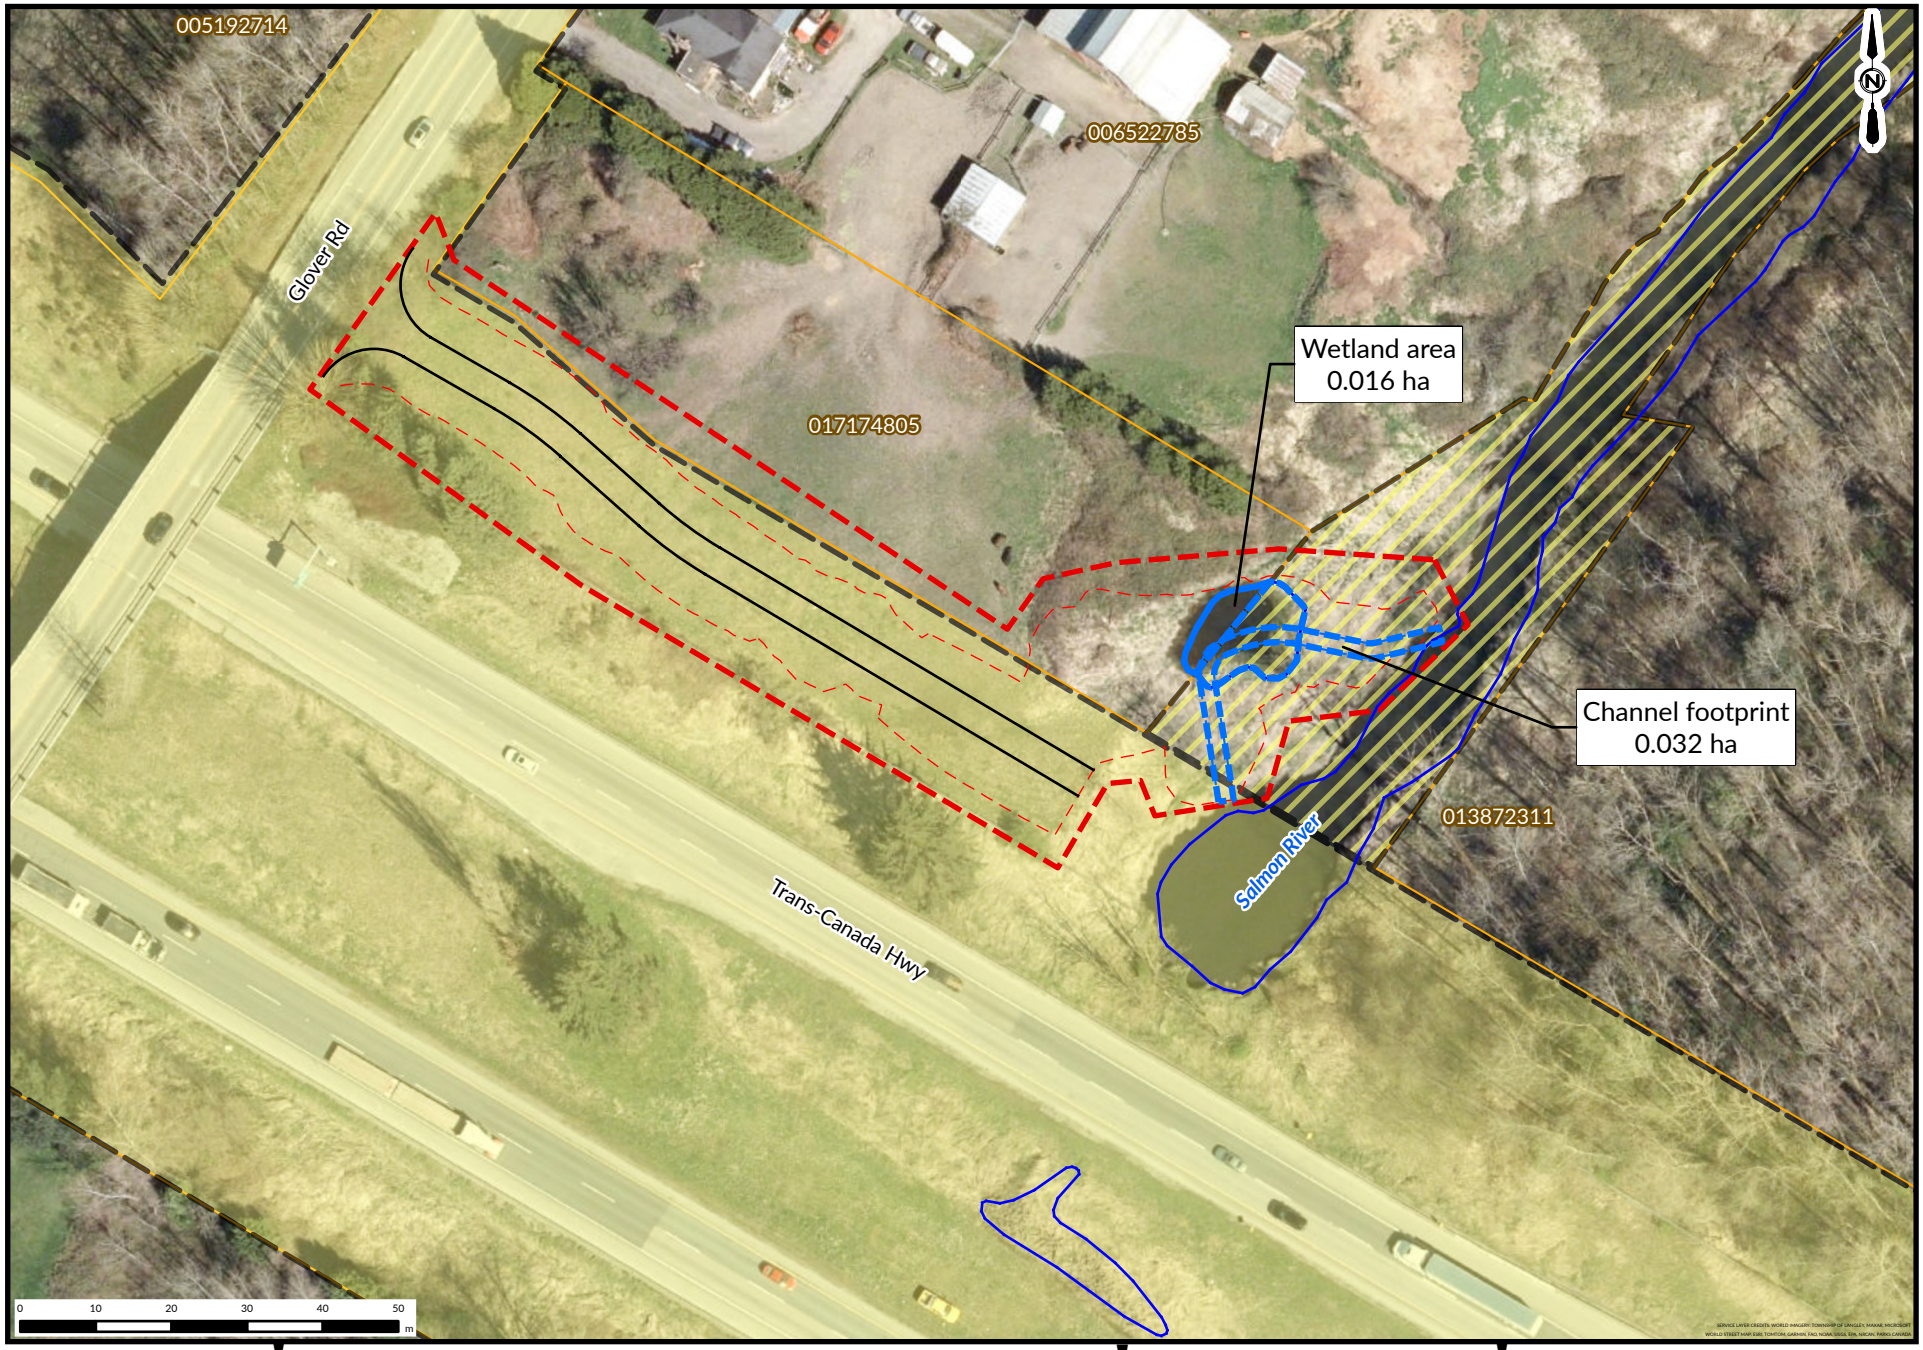


\\AE-CA\DATA\WORKING\VAN\2021-2305-00\ENV\AGRICULTURE\BRADNER AND WTLDS_NON-FARM USE APP\SALMON RIVER WETLANDS\GIS\ARC PRO\SALMONRIVER_WETLAND_20212305\SALMONRIVER_WETLAND_20212305.APRX

Associated Environmental

BRITISH COLUMBIA | Ministry of Transportation and Transit

**LEGEND**

- Clearing and Grubbing Boundary
- Cut and Fill Line
- Pavement Edge
- Edge of Water
- Low Flow Channel
- Wetland extent
- Property Boundary
- Highway Right of Way
- MOTT Right of Way (access to water)

| | |
|---|---|
| **AE PROJECT NO.** | 2021-2305 |
| **SCALE** | 1:1,000 |
| **COORD. SYSTEM** | NAD 1983 UTM ZONE 10N |
| **DATE** | 2025-07-30 |
| **REV** | 00 |
| **DRAWN BY** | BDJ/SC |
| **CHECKED BY** | MP |

# FIGURE 1-2: PROJECT DESIGN

MINISTRY OF TRANSPORTATION AND TRANSIT
SALMON RIVER COMPENSATION WETLAND

AGRICULTURAL REPORT