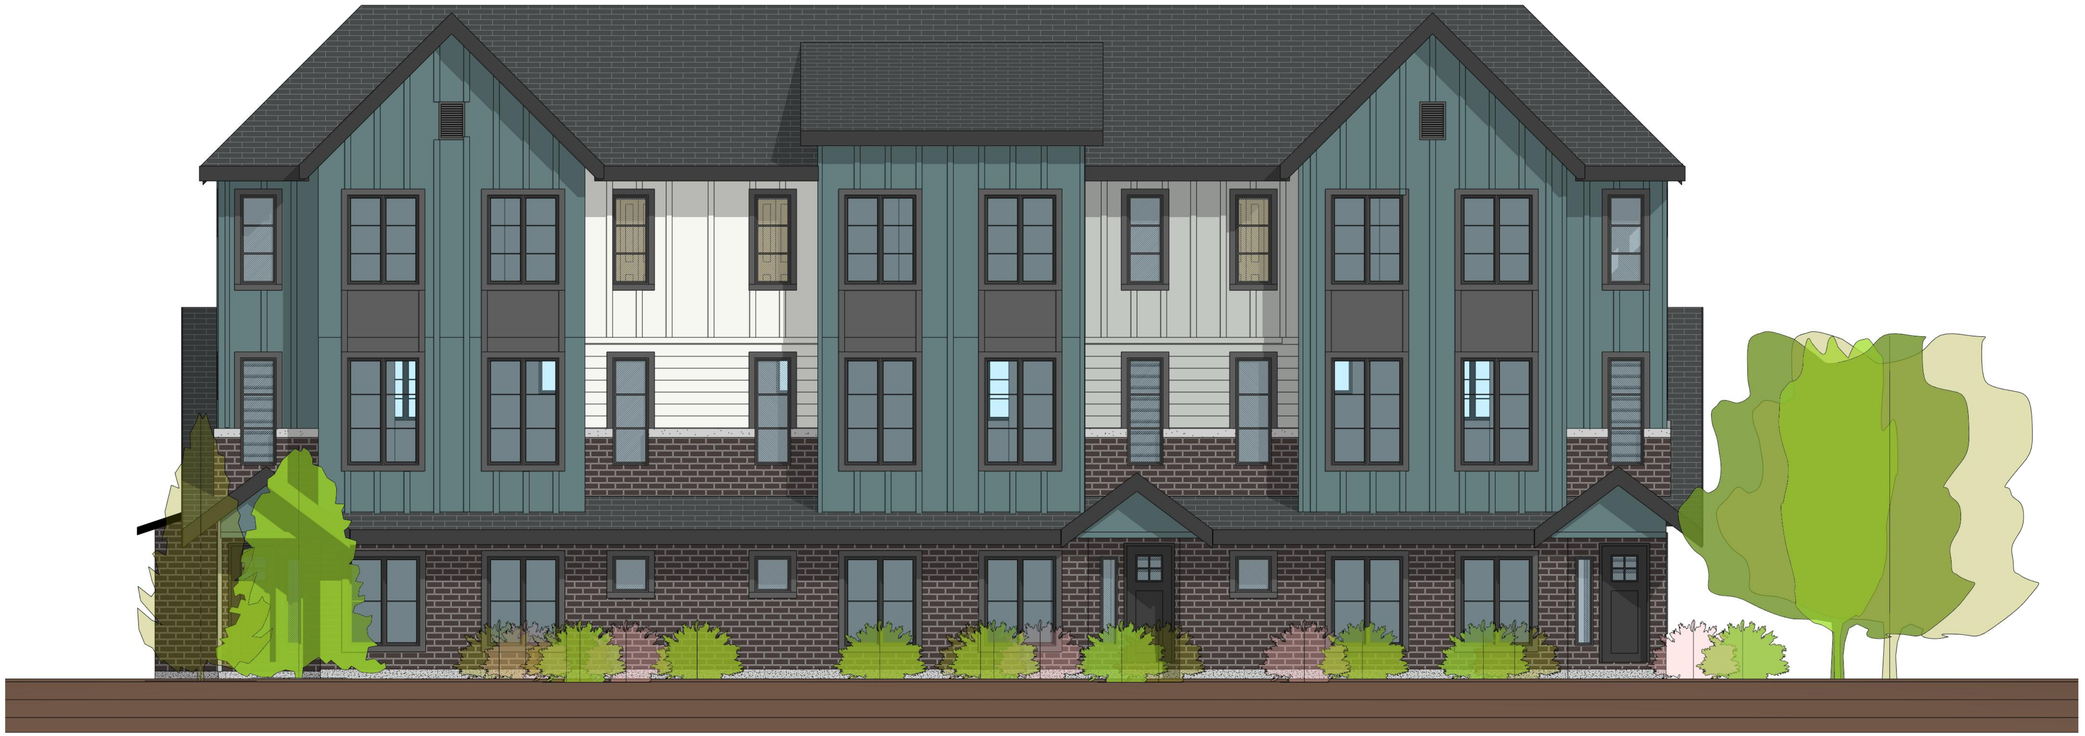

44 UNITS TOWNHOUSES

7680-202A ST. TOWNSHIP OF LANGLEY, B.C. CANADA.

kasian

Kasian Architecture Interior Design and Planning Ltd

1500 West Georgia Street, Suite 1685
Vancouver, BC Canada V6G 2Z6
T 604 683 4145 F 604 683 2827
www.kasian.com

REV.	YYYY-MM-DD	REVISION / DRAWING ISSUE	REVIEW
1	2021-12-01	ISSUED FOR PRELIMINARY LAYOUT	

CONSULTANT

PERMIT STAMP

SEAL

REGISTERED ARCHITECT TREVOR DICKSON BRITISH COLUMBIA

2025-01-30

THIS DRAWING, AS AN INSTRUMENT OF SERVICE, IS THE PROPERTY OF KASIAN ARCHITECTURE INTERIOR DESIGN AND PLANNING LTD. THE COPYRIGHT IN THE SAME BEING RESERVED TO THEM. NO REPRODUCTION IS ALLOWED WITHOUT THE PERMISSION OF KASIAN ARCHITECTURE INTERIOR DESIGN AND PLANNING LTD AND WHEN MADE MUST BEAR ITS NAME.
THIS DRAWING IS NOT TO BE SCALED. THE CONTRACTOR IS TO VERIFY DIMENSIONS AND DATA NOTED HEREIN WITH THE CONDITIONS ON SITE AND IS RESPONSIBLE FOR REPORTING ANY DISCREPANCY TO KASIAN ARCHITECTURE INTERIOR DESIGN AND PLANNING LTD FOR ADJUSTMENT.

PROJECT

7680 - TOWNHOUSES

7680-202A ST. TOWNSHIP OF LANGLEY , B.C. CANADA.

DRAWING TITLE

COVER PAGE

DRAWING ISSUE

ISSUED FOR PRELIMINARY LAYOUT

PROJECT NO.	PLOT DATE	DRAWN
722023	23-01-2025	RK
	SCALE	REVIEWED ST

DRAWING NO. A-001

REVISION 1

PROJECT NAME:	7680 202A TOWN HOUSES
ADDRESS:	7680 -202A ST, LANGLEY CITY, B.C. CANADA.

LEGAL DESCRIPTION							
GROSS SITE AREA		108773.63	SFT or	10105.40	SQM or	2.50	Acres
GREEN WAY DEDICATION		2508.97	SFT or	233.09	SQM or	0.06	Acres
ROAD DEDICATION		5449.86	SFT or	506.31	SQM or	0.13	Acres
ECOLOGICAL GREENWAY (NORTH)		24433.64	SFT or	2269.96	SQM or	0.56	Acres
NET SITE AREA		76381.16	SFT or	7096.04	SQM or	1.75	Acres

FLOOR AREA RATIO:							
F.A.R. = NET AREA(EXCLUDING GARAGE & ROOF GARDEN AREAS) / NET SITE AREA							
	68702.08		/	76381.16	**0.90**	FSR	
F.A.R. = NET AREA (EXCLUDING GARAGE & ROOF GARDEN AREAS) / GROSS SITE AREA							
	68702.08		/	108773.63	**0.63**	FSR	
LOT COVERAGE = LOWER FLOOR AREA / NET SITE AREA							
	22032.61		/	76381.16	**29%**		

TŌWNHOUSE AREAS

S.NO	TYPE	NO.UNITS	GARAGE		GROUND FLOOR (EXCL.GARAGE)		MAIN FLOOR		UPPER FLOOR		ROOF DECK		TOTAL UNIT AREA (EXCL. GARAGE/ROOF GARDEN)		FAR AREA (EXCL. GARAGE/ROOF GARDEN)	
			SFT	SQM	SFT	SQM	SFT	SQM	SFT	SQM	SFT	SQM	SFT	SQM	SFT	SQM
1	UNIT-A	7	417.07	38.75	183.41	17.04	612.38	56.89	674.33	62.65	--	--	1470.12	136.58	10290.84	956.05
2	UNIT-A1	2	456.81	42.44	201.00	18.67	668.50	62.11	736.43	68.42	--	--	1605.93	149.20	3211.86	298.39
3	UNIT-B	11	453.56	42.14	199.57	18.54	663.58	61.65	731.12	67.92	--	--	1594.27	148.11	17536.97	1629.24
4	UNIT-B1	3	442.71	41.13	194.80	18.10	651.51	60.53	716.02	66.52	--	--	1562.33	145.15	4686.99	435.44
5	UNIT-C (ADAPTABLE)	2	481.94	44.77	356.34	33.11	898.69	83.49	924.15	85.86	--	--	2179.18	202.45	4358.36	404.90
6	UNIT-C1	1	481.94	44.77	350.62	32.57	893.99	83.05	919.15	85.39	--	--	2163.76	201.02	2163.76	201.02
7	UNIT-D	10	418.62	38.89	245.67	22.82	604.19	56.13	658.37	61.16	--	--	1508.23	140.12	15082.30	1401.19
8	UNIT-D1	2	421.28	39.14	246.99	22.95	606.61	56.36	661.66	61.47	--	--	1515.26	140.77	3030.52	281.54
9	UNIT-E	3	505.40	46.95	119.00	11.06	626.32	58.19	638.04	59.28			1383.36	128.52	4150.08	385.56
10	UNIT-E1	3	497.60	46.23	119.00	11.06	634.63	58.96	643.17	59.75	--	--	1396.8	129.77	4190.40	389.30
TOTAL UNITS		**44**	15033.47	**1396.66**	6999.14	**650.24**	22223.2	**2064.6**	24043.29	**2234**			16379.24	**1521.68**	68702.08	6382.63

ADAPTABLE UNIT REQUIRED	2 NO.S			
ADAPTABLE UNIT PROVIDED	2 NO.S			

TOTAL NUMBER OF UNITS PROPOSED		44	Nos
NUMBER OF UNITS PER ACRE (NET SITE AREA)		25	Nos
NUMBER OF UNITS PER ACRE (GROSS SITE AREA)		18	Nos
NUMBER OF UNITS PER HECTARE (NET SITE AREA)		62	Nos
NUMBER OF UNITS PER HECTARE (GROSS SITE AREA)		44	Nos

AMENITY AREA REQUIRED	**SQM**	**SFT**		
AFAA AMENITY AREA (OUTDOOR AREA) NO. OF UNITS *8 SQ.M PER UNIT	352.00	3788.90		
AMENITY AREA PROVIDED	**SQM**	**SFT**		
AFAA AMENITY AREA (OUTDOOR AREA)	366.72	3947.34		

TOWN HOUSES REQUIRED PARKING			
UNITS PARKING REQUIRED FOR DOUBLE GARAGE	41	2	82
UNITS PARKING REQUIRED FACING ARTERIAL ROAD	3	4	12
TOTAL UNITS PARKING REQUIRED			94
TOTAL UNITS PARKING PROVIDED			94
VISITORS PARKING REQUIRED	44	0.2	8.8
VISITORS PARKING PROVIDED			11
TOTAL PARKING PROVIDED			**105**

kasian

Kasian Architecture Interior Design and Planning Ltd

1500 West Georgia Street, Suite 1685
Vancouver, BC Canada V6G 2Z6
T 604 683 4145 F 604 683 2827
www.kasian.com

REV.	YYYY-MM-DD	REVISION / DRAWING ISSUE	REVIEW

CONSULTANT

PERMIT STAMP

SEAL

REGISTERED ARCHITECT TREVOR DICKSON BRITISH COLUMBIA

2025-01-30

THIS DRAWING, AS AN INSTRUMENT OF SERVICE, IS THE PROPERTY OF KASIAN ARCHITECTURE INTERIOR DESIGN AND PLANNING LTD. THE COPYRIGHT IN THE SAME BEING RESERVED TO THEM. NO REPRODUCTION IS ALLOWED WITHOUT THE PERMISSION OF KASIAN ARCHITECTURE INTERIOR DESIGN AND PLANNING LTD AND WHEN MADE MUST BEAR ITS NAME.
THIS DRAWING IS NOT TO BE SCALED. THE CONTRACTOR IS TO VERIFY DIMENSIONS AND DATA NOTED HEREIN WITH THE CONDITIONS ON SITE AND IS RESPONSIBLE FOR REPORTING ANY DISCREPANCY TO KASIAN ARCHITECTURE INTERIOR DESIGN AND PLANNING LTD FOR ADJUSTMENT.

PROJECT

7680 - TOWNHOUSES

7680-202A ST. TOWNSHIP OF LANGLEY, B.C. CANADA.

DRAWING TITLE

DATASHEET

DRAWING ISSUE

PROJECT NO.	PLOT DATE	DRAWN
722023	23-01-2025	
	SCALE	REVIEWED

DRAWING NO. A-002

REVISION

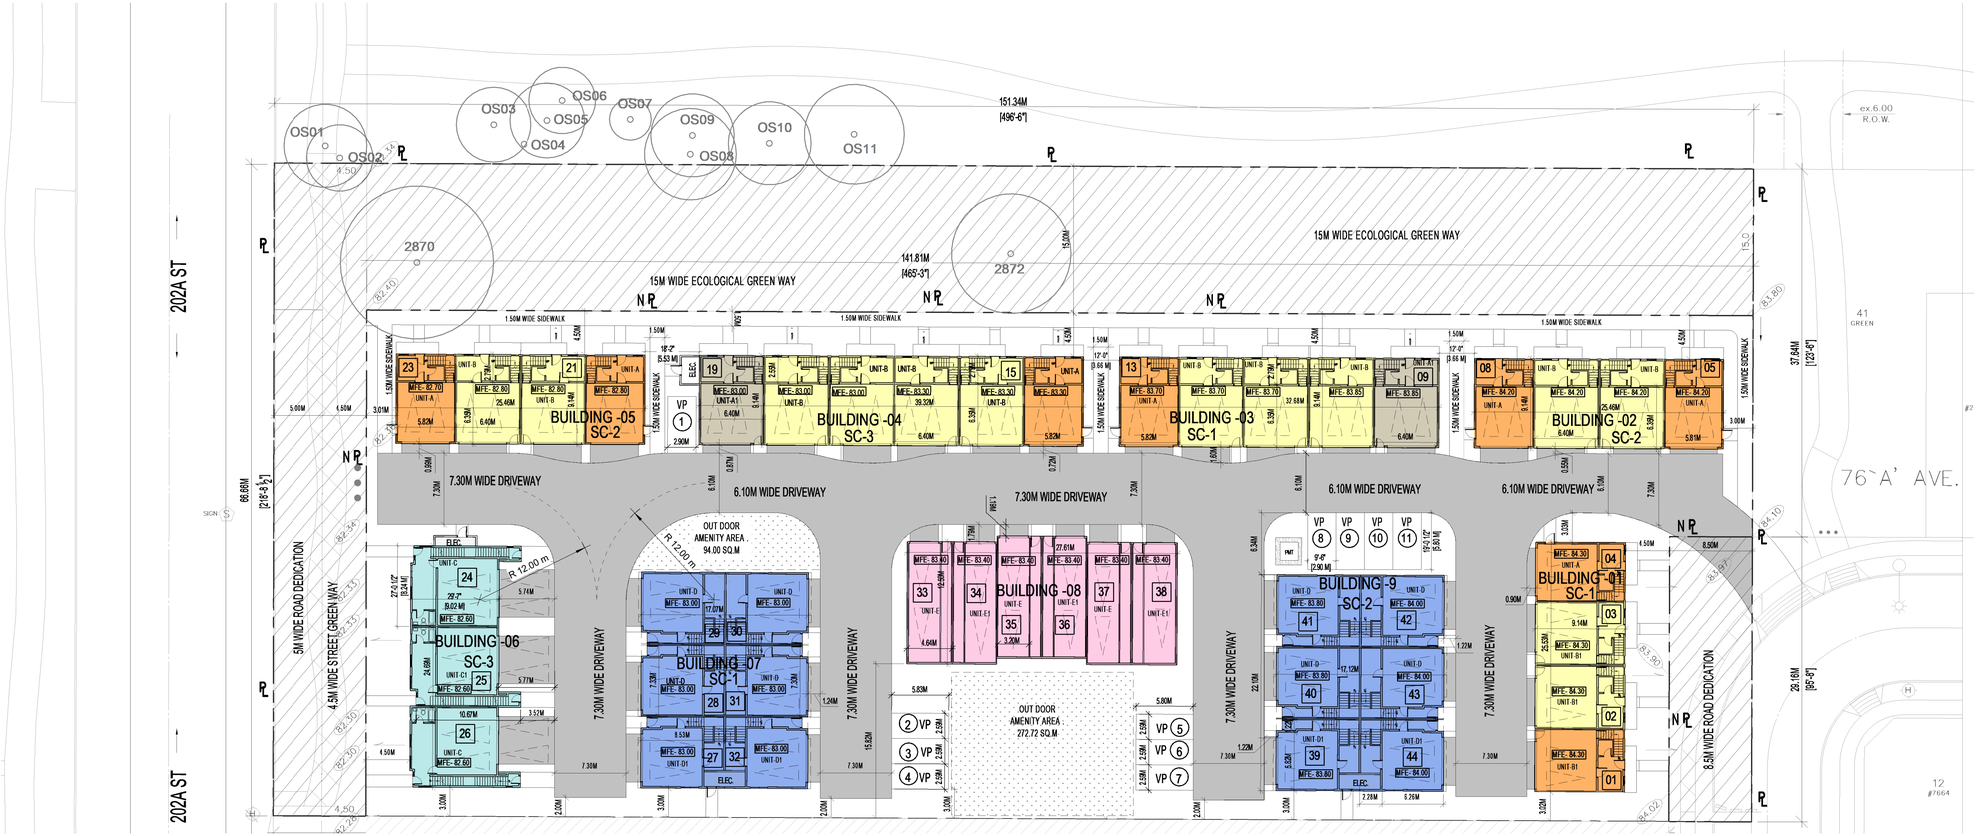

1 A-101 Site Plan
1/24" = 1'-0"

Kasian Architecture Interior Design and Planning Ltd

1500 West Georgia Street, Suite 1685
Vancouver, BC Canada V6G 2Z6
T 604 683 4145 F 604 683 2827
www.kasian.com

REV.	YYYY-MM-DD	REVISION / DRAWING ISSUE	REVIEW
1	2021-12-01	ISSUED FOR PRELIMINARY LAYOUT	

CONSULTANT

PERMIT STAMP

SEAL

REGISTERED ARCHITECT TREVOR DICKSON BRITISH COLUMBIA
2025-01-30

THIS DRAWING, AS AN INSTRUMENT OF SERVICE, IS THE PROPERTY OF KASIAN ARCHITECTURE INTERIOR DESIGN AND PLANNING LTD. THE COPYRIGHT IN THE SAME BEING RESERVED TO THEM. NO REPRODUCTION IS ALLOWED WITHOUT THE PERMISSION OF KASIAN ARCHITECTURE INTERIOR DESIGN AND PLANNING LTD AND WHEN MADE MUST BEAR ITS NAME.
THIS DRAWING IS NOT TO BE SCALED. THE CONTRACTOR IS TO VERIFY DIMENSIONS AND DATA NOTED HEREIN WITH THE CONDITIONS ON SITE AND IS RESPONSIBLE FOR REPORTING ANY DISCREPANCY TO KASIAN ARCHITECTURE INTERIOR DESIGN AND PLANNING LTD FOR ADJUSTMENT.

PROJECT

7680 - TOWNHOUSES

7680-202A ST. TOWNSHIP OF LANGLEY, B.C. CANADA.

DRAWING TITLE

SITE PLAN

DRAWING ISSUE

ISSUED FOR PRELIMINARY LAYOUT

PROJECT NO.	PLOT DATE	DRAWN
722023	23-01-2025	
	SCALE 1/24" = 1'-0"	REVIEWED

DRAWING NO. A-101 REVISION 1

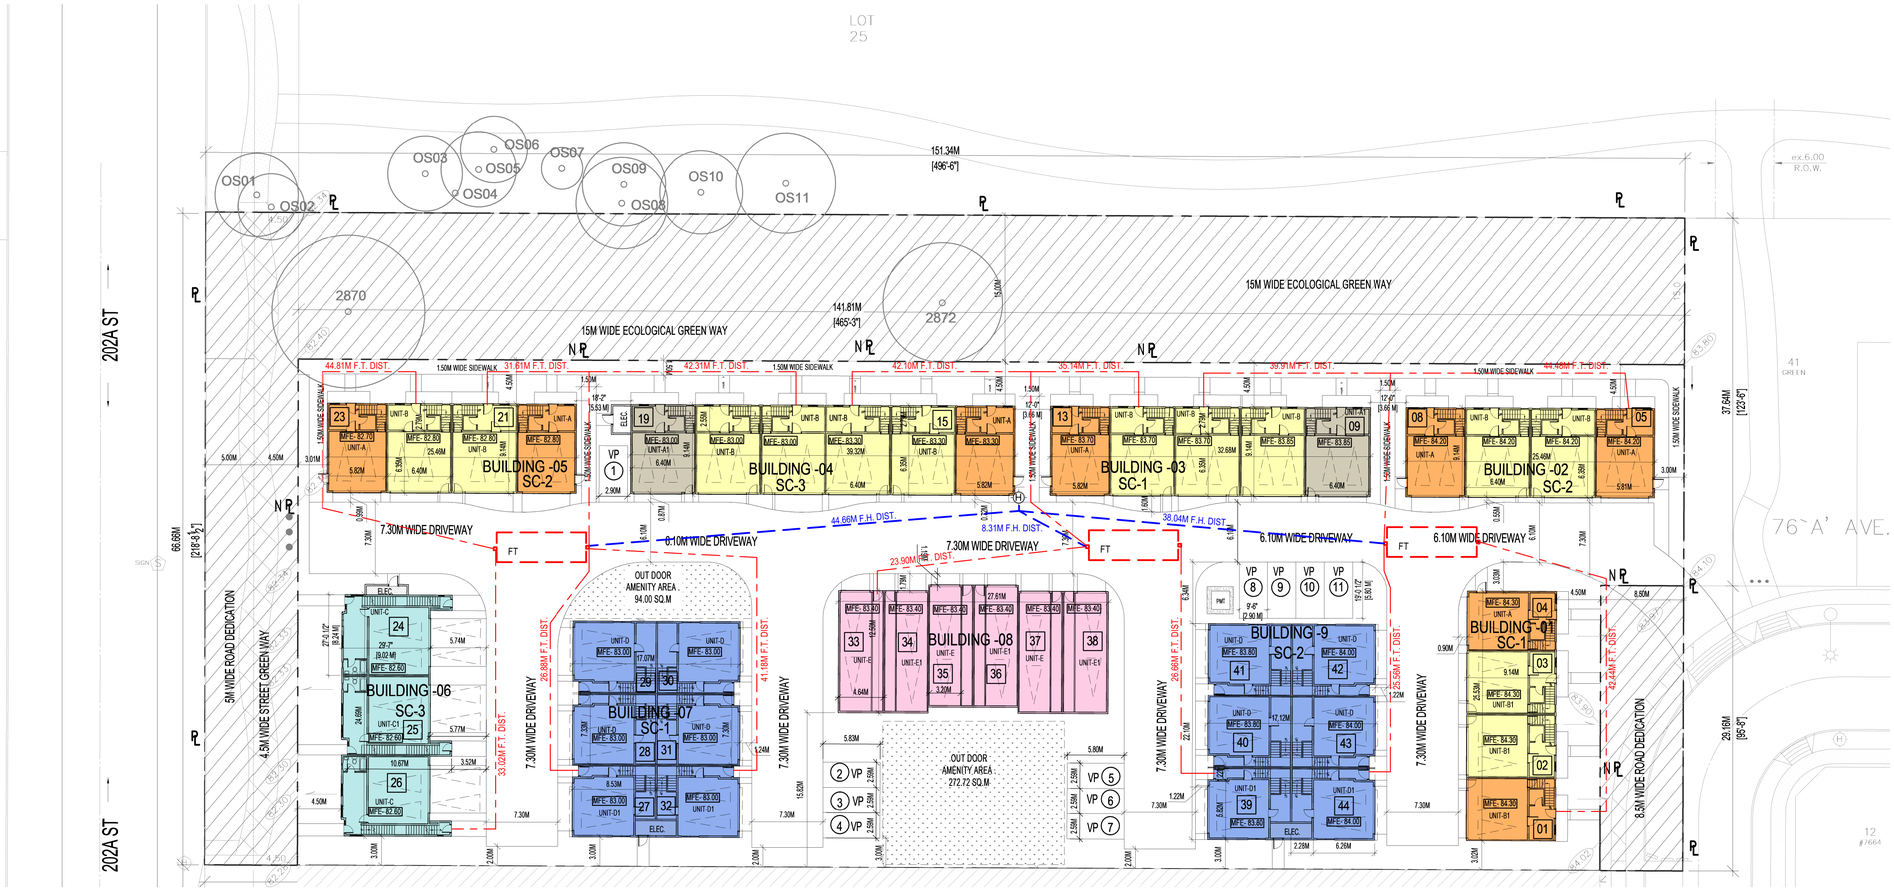

1 / A-101a — Fire Access Plan
1/24" = 1'-0"

Kasian Architecture Interior Design and Planning Ltd

1500 West Georgia Street, Suite 1685
Vancouver, BC Canada V6G 2Z6
T 604 683 4145 F 604 683 2827
www.kasian.com

REV.	YYYY-MM-DD	REVISION / DRAWING ISSUE	REVIEW

CONSULTANT

PERMIT STAMP

SEAL

REGISTERED ARCHITECT TREVOR DICKSON BRITISH COLUMBIA

2025-01-30

THIS DRAWING, AS AN INSTRUMENT OF SERVICE, IS THE PROPERTY OF KASIAN ARCHITECTURE INTERIOR DESIGN AND PLANNING LTD. THE COPYRIGHT IN THE SAME BEING RESERVED TO THEM. NO REPRODUCTION IS ALLOWED WITHOUT THE PERMISSION OF KASIAN ARCHITECTURE INTERIOR DESIGN AND PLANNING LTD AND WHEN MADE MUST BEAR ITS NAME.
THIS DRAWING IS NOT TO BE SCALED. THE CONTRACTOR IS TO VERIFY DIMENSIONS AND DATA NOTED HEREIN WITH THE CONDITIONS ON SITE AND IS RESPONSIBLE FOR REPORTING ANY DISCREPANCY TO KASIAN ARCHITECTURE INTERIOR DESIGN AND PLANNING LTD FOR ADJUSTMENT.

PROJECT

7680 - TOWNHOUSES

7680-202A ST. TOWNSHIP OF LANGLEY, B.C. CANADA.

DRAWING TITLE

FIRE ACCESS PLAN

DRAWING ISSUE

PROJECT NO.	PLOT DATE	DRAWN
722023	2025-01-30 12:02:50 PM	
	SCALE 1/24" = 1'-0"	REVIEWED

DRAWING NO. A-101a

REVISION

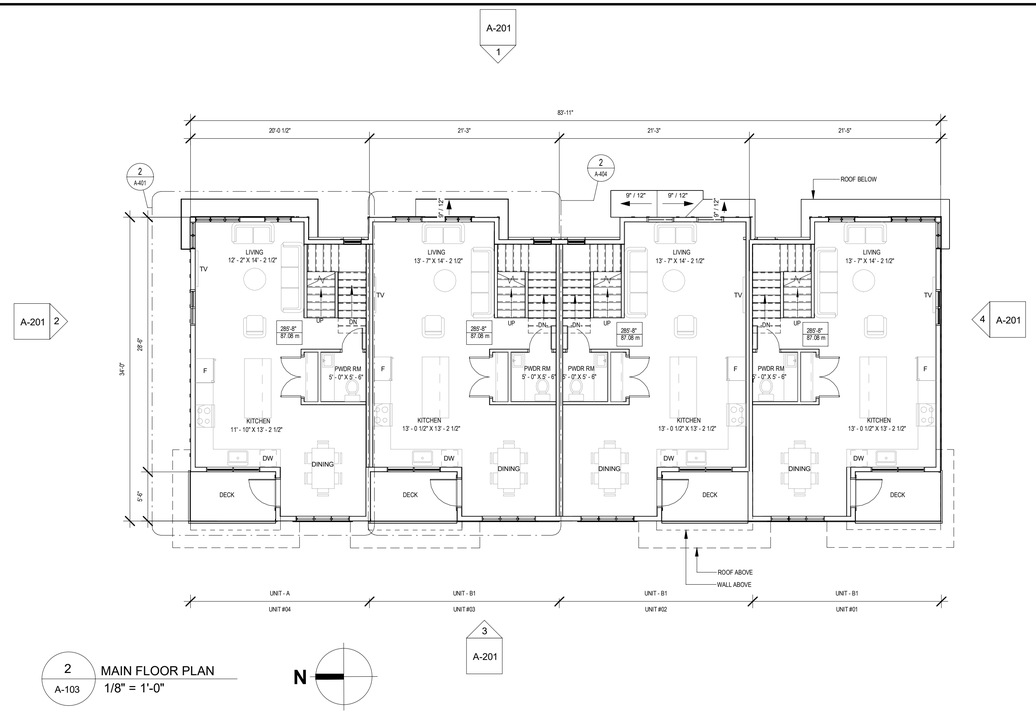

2 A-103 MAIN FLOOR PLAN
1/8" = 1'-0"

N

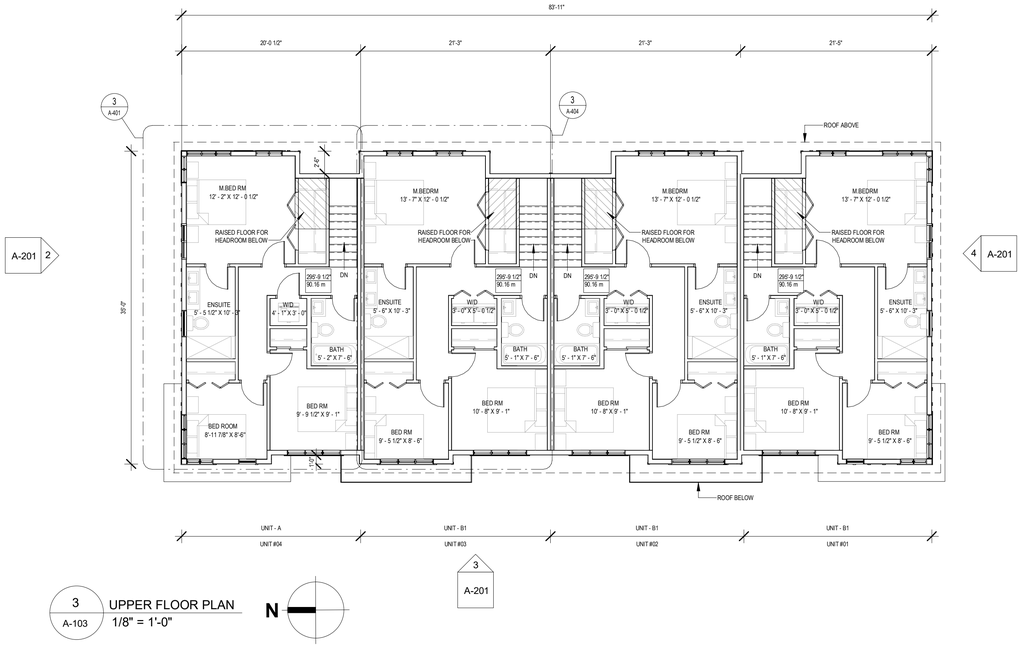

3 A-103 UPPER FLOOR PLAN
1/8" = 1'-0"

N

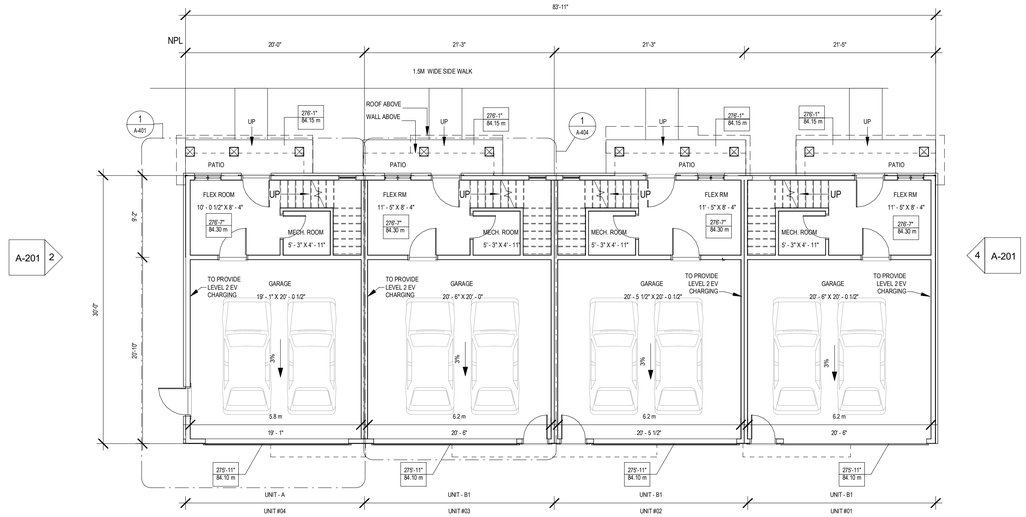

1 A-103 GROUND FLOOR PLAN
1/8" = 1'-0"

N

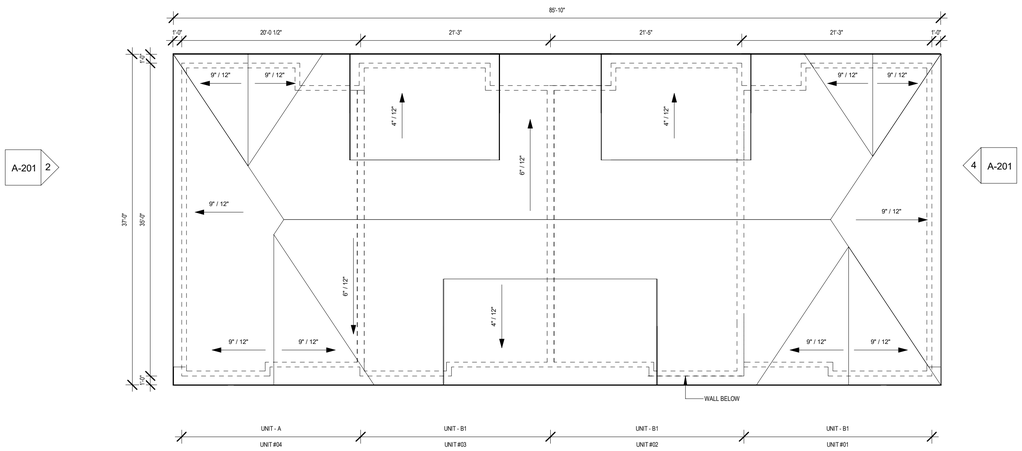

4 A-103 ROOF PLAN
1/8" = 1'-0"

N

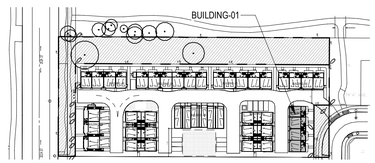

BUILDING #1

	SQ.FT	SQ.M
GROUND FLOOR (EXCL. GARAGE)	769.39	71.48
GARAGE FLOOR AREA	1748.61	162.45
MAIN FLOOR AREA	2580.85	239.77
UPPER FLOOR AREA	2828.05	262.73
TOTAL (EXCL. GARAGES)	6178.29	573.98
TOTAL (INCL. GARAGES)	7926.9	736.43

	SQ.FT	SQ.M
TOTAL BUILDING AREA (BCBC 2018)	2828.05	262.73
SITE COVERAGE	2828.05	262.73

kasian

Kasian Architecture Interior Design and Planning Ltd

1500 West Georgia Street, Suite 1685
Vancouver, BC Canada V6G 2Z6
T 604 683 4145 F 604 683 2827
www.kasian.com

REV.	YYYY-MM-DD	REVISION / DRAWING ISSUE	REVIEW
1	2021-12-01	ISSUED FOR PRELIMINARY LAYOUT	

CONSULTANT

PERMIT STAMP

SEAL

REGISTERED ARCHITECT TREVOR DICKSON BRITISH COLUMBIA
2025-01-30

THIS DRAWING, AS AN INSTRUMENT OF SERVICE, IS THE PROPERTY OF KASIAN ARCHITECTURE INTERIOR DESIGN AND PLANNING LTD. THE COPYRIGHT IN THE SAME BEING RESERVED TO THEM. NO REPRODUCTION IS ALLOWED WITHOUT THE PERMISSION OF KASIAN ARCHITECTURE INTERIOR DESIGN AND PLANNING LTD AND WHEN MADE MUST BEAR ITS NAME.
THIS DRAWING IS NOT TO BE SCALED. THE CONTRACTOR IS TO VERIFY DIMENSIONS AND DATA NOTED HEREIN WITH THE CONDITIONS ON SITE AND IS RESPONSIBLE FOR REPORTING ANY DISCREPANCY TO KASIAN ARCHITECTURE INTERIOR DESIGN AND PLANNING LTD FOR ADJUSTMENT.

PROJECT

7680 - TOWNHOUSES

7680-202A ST. TOWNSHIP OF LANGLEY , B.C. CANADA.

DRAWING TITLE

BUILDING-1 (UNIT A & B)
FLOOR PLANS

DRAWING ISSUE

ISSUED FOR PRELIMINARY LAYOUT

PROJECT NO.	PLOT DATE	DRAWN
722023	23-01-2025	RK
	SCALE: 1/8" = 1'-0"	REVIEWED: PV

DRAWING NO. A-103

REVISION 1

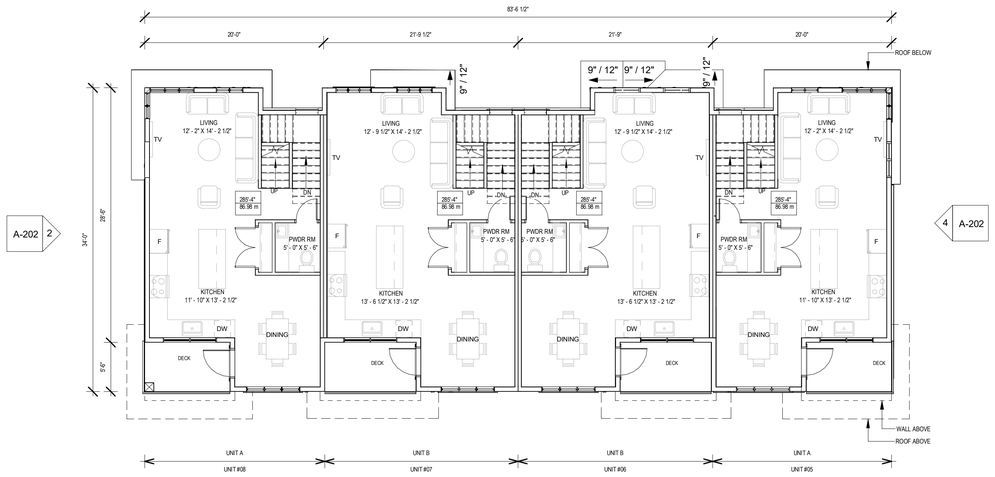

A-202 2 | 4 A-202 | 3 A-202 | A-202 1

2 / A-104 MAIN FLOOR PLAN
1/8" = 1'-0"

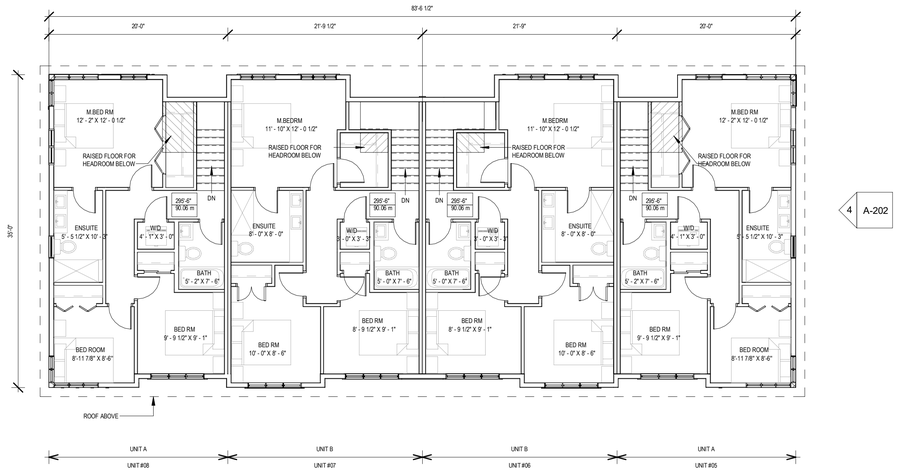

A-202 2 | 4 A-202 | 3 A-202 | A-202 1

3 / A-104 UPPER FLOOR PLAN
1/8" = 1'-0"

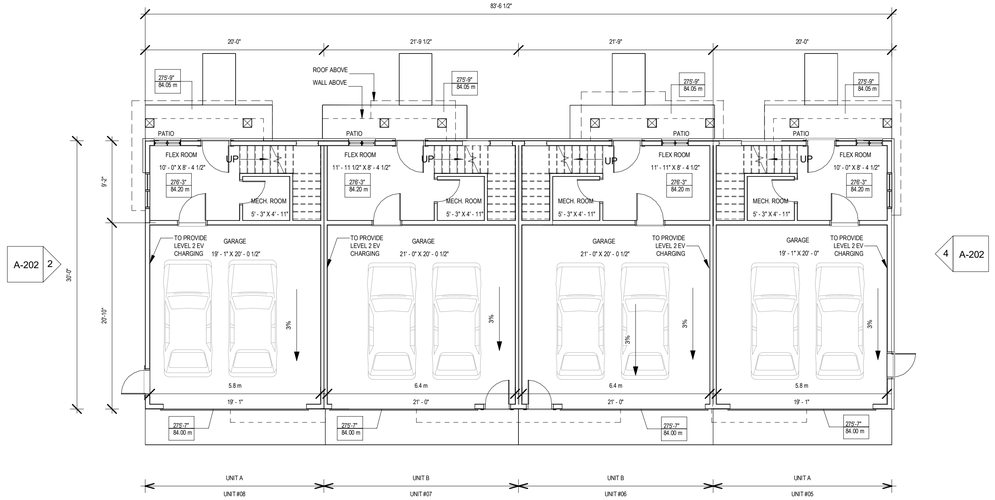

A-202 2 | 4 A-202 | 3 A-202 | A-202 1

1 / A-104 GROUND FLOOR PLAN
1/8" = 1'-0"

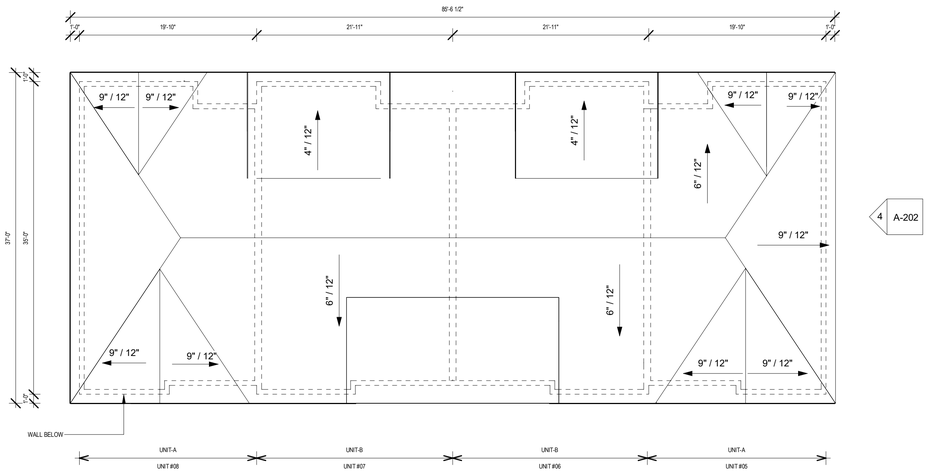

A-202 2 | 4 A-202 | 3 A-202 | A-202 1

4 / A-104 ROOF PLAN
1/8" = 1'-0"

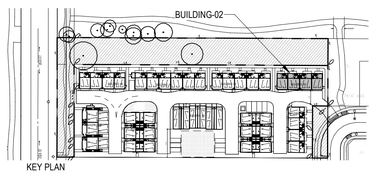

KEY PLAN

BUILDING #2

	SQ.FT	SQ.M
GROUND FLOOR (EXCL. GARAGE)	788.43	73.25
GARAGE FLOOR AREA	1717.83	159.59
MAIN FLOOR AREA	2555.24	236.93
UPPER FLOOR AREA	2809.37	261.00
TOTAL (EXCL. GARAGES)	6153.04	571.18
TOTAL (INCL. GARAGES)	7870.87	730.77

	SQ.FT	SQ.M
TOTAL BUILDING AREA (BCBC 2018)	2809.37	261.00
SITE COVERAGE	2809.37	261.00

kasian

Kasian Architecture Interior Design and Planning Ltd

1500 West Georgia Street, Suite 1685
Vancouver, BC Canada V6G 2Z6
T 604 683 4145 F 604 683 2827
www.kasian.com

REV.	YYYY-MM-DD	REVISION / DRAWING ISSUE	REVIEW
1	2021-12-01	ISSUED FOR PRELIMINARY LAYOUT	

CONSULTANT

PERMIT STAMP

SEAL

REGISTERED ARCHITECT TREVOR DICKSON BRITISH COLUMBIA

2025-01-30

THIS DRAWING, AS AN INSTRUMENT OF SERVICE, IS THE PROPERTY OF KASIAN ARCHITECTURE INTERIOR DESIGN AND PLANNING LTD. THE COPYRIGHT IN THE SAME BEING RESERVED TO THEM. NO REPRODUCTION IS ALLOWED WITHOUT THE PERMISSION OF KASIAN ARCHITECTURE INTERIOR DESIGN AND PLANNING LTD AND WHEN MADE MUST BEAR ITS NAME.
THIS DRAWING IS NOT TO BE SCALED. THE CONTRACTOR IS TO VERIFY DIMENSIONS AND DATA NOTED HEREIN WITH THE CONDITIONS ON SITE AND IS RESPONSIBLE FOR REPORTING ANY DISCREPANCY TO KASIAN ARCHITECTURE INTERIOR DESIGN AND PLANNING LTD FOR ADJUSTMENT.

PROJECT

7680 - TOWNHOUSES

7680-202A ST. TOWNSHIP OF LANGLEY CITY, B.C. CANADA.

DRAWING TITLE

BUILDING- 2 (UNIT A & B)
FLOOR PLANS

DRAWING ISSUE

ISSUED FOR PRELIMINARY LAYOUT

PROJECT NO.	PLOT DATE	DRAWN
722023	23-01-2025	RK
	SCALE 1/8" = 1'-0"	REVIEWED ST

DRAWING NO. A-104

REVISION 1

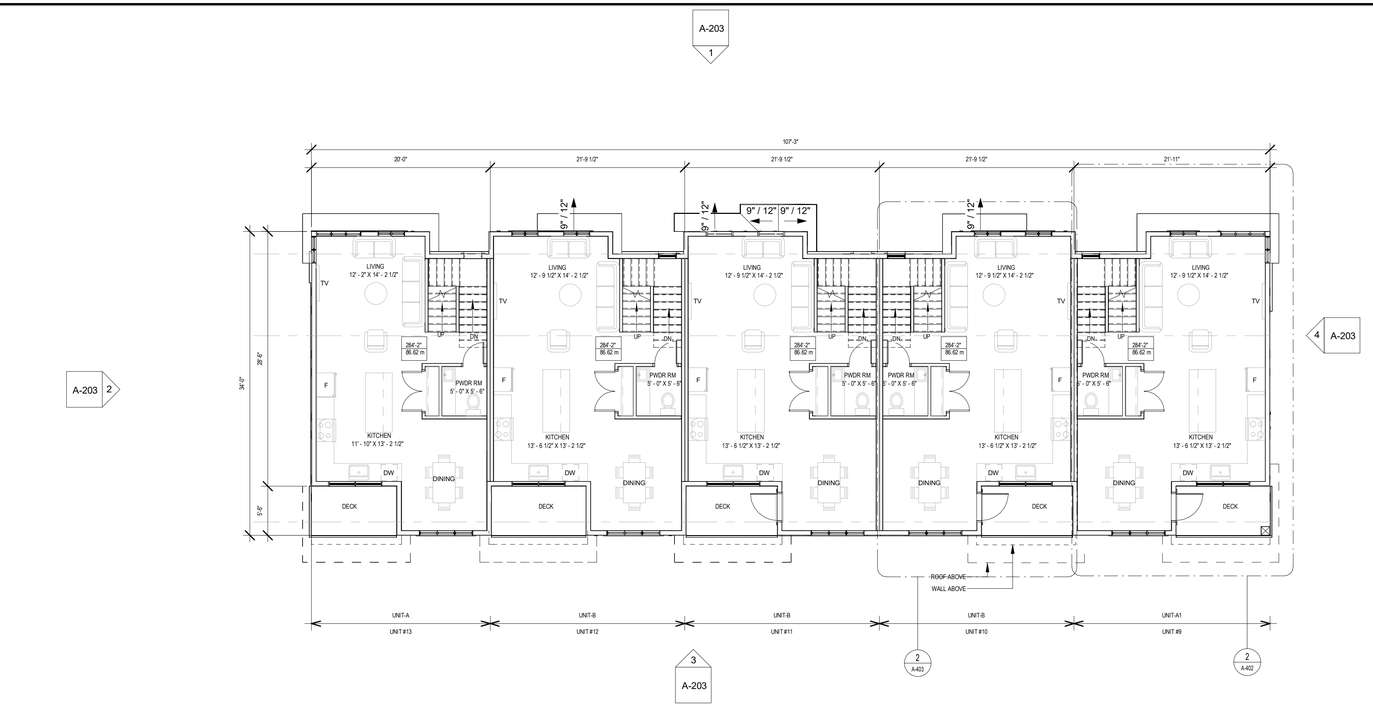

2 A-105 MAIN FLOOR PLAN
1/8" = 1'-0"

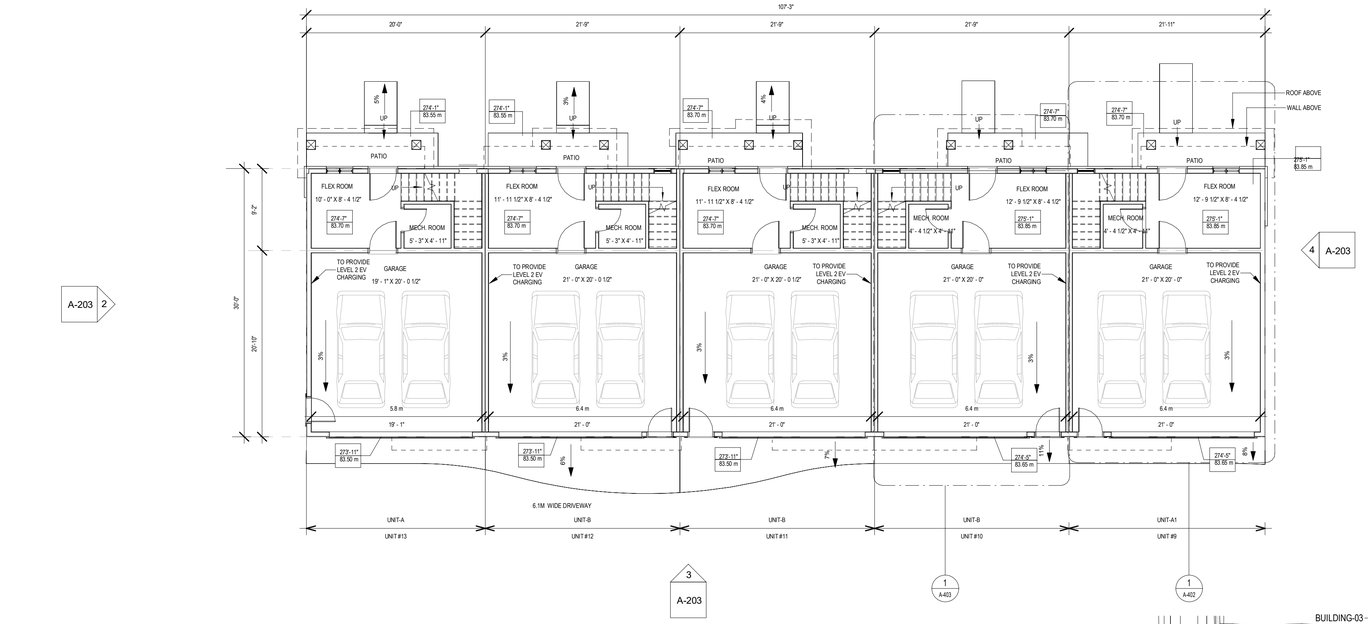

1 A-105 GROUND FLOOR PLAN
1/8" = 1'-0"

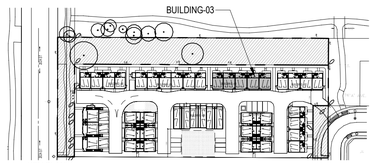

KEY PLAN

BUILDING #3

	SQ.FT	SQ.M
GROUND FLOOR (EXCL. GARAGE)	983.03	91.33
GARAGE FLOOR AREA	2234.15	207.56
MAIN FLOOR AREA	3269.63	303.76
UPPER FLOOR AREA	3604.21	334.84
TOTAL (EXCL. GARAGES)	7856.87	729.93
TOTAL (INCL. GARAGES)	10091.02	937.49

	SQ.FT	SQ.M
TOTAL BUILDING AREA (BCBC 2018)	3604.21	334.84
SITE COVERAGE	3604.21	334.84

kasian

Kasian Architecture Interior Design and Planning Ltd

1500 West Georgia Street, Suite 1685
Vancouver, BC Canada V6G 2Z6
T 604 683 4145 F 604 683 2827
www.kasian.com

REV.	YYYY-MM-DD	REVISION / DRAWING ISSUE	REVIEW
1	2021-12-01	ISSUED FOR PRELIMINARY LAYOUT	

CONSULTANT

PERMIT STAMP

SEAL

REGISTERED ARCHITECT TREVOR DICKSON BRITISH COLUMBIA

2025-01-30

THIS DRAWING, AS AN INSTRUMENT OF SERVICE, IS THE PROPERTY OF KASIAN ARCHITECTURE INTERIOR DESIGN AND PLANNING LTD. THE COPYRIGHT IN THE SAME BEING RESERVED TO THEM. NO REPRODUCTION IS ALLOWED WITHOUT THE PERMISSION OF KASIAN ARCHITECTURE INTERIOR DESIGN AND PLANNING LTD AND WHEN MADE MUST BEAR ITS NAME.
THIS DRAWING IS NOT TO BE SCALED. THE CONTRACTOR IS TO VERIFY DIMENSIONS AND DATA NOTED HEREIN WITH THE CONDITIONS ON SITE AND IS RESPONSIBLE FOR REPORTING ANY DISCREPANCY TO KASIAN ARCHITECTURE INTERIOR DESIGN AND PLANNING LTD FOR ADJUSTMENT.

PROJECT

7680 - TOWNHOUSES

7680-202A ST. TOWNSHIP OF LANGLEY CITY, B.C. CANADA.

DRAWING TITLE

BUILDING-3 (UNIT A & B)
FLOOR PLANS

DRAWING ISSUE

ISSUED FOR PRELIMINARY LAYOUT

PROJECT NO.	PLOT DATE	DRAWN
722023	23-01-2025	RK
	SCALE 1/8" = 1'-0"	REVIEWED ST

DRAWING NO. A-105 REVISION 1

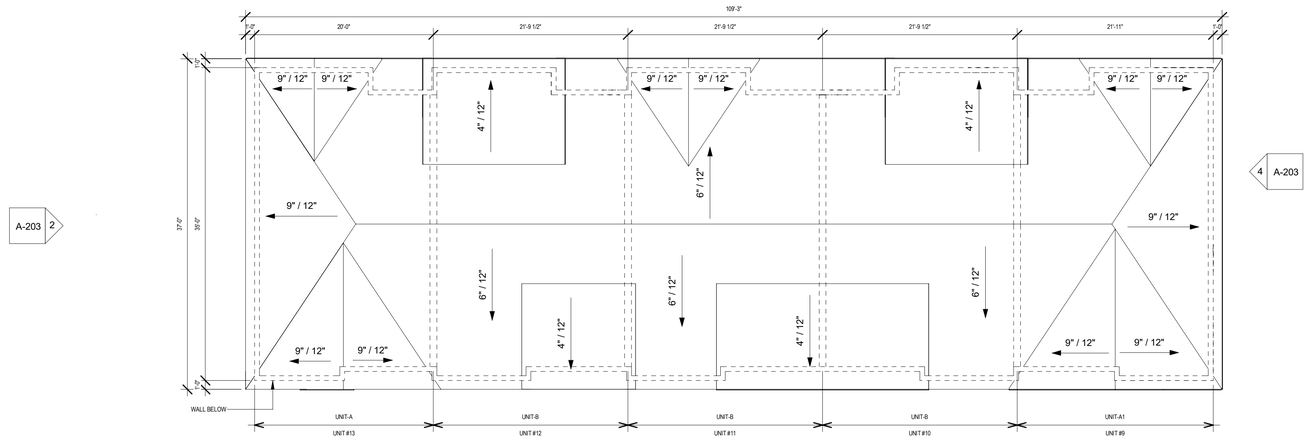

A-203 1
A-203 2
4 A-203
3 A-203
A-203 1

2 A-106 ROOF PLAN
1/8" = 1'-0"

N

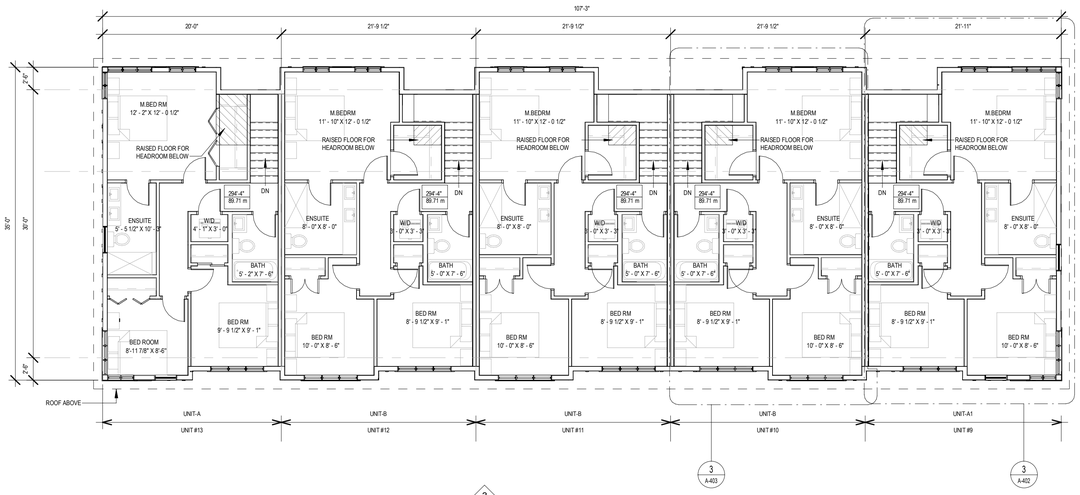

4 A-203
3 A-403
3 A-402
3 A-203

1 A-106 UPPER FLOOR PLAN
1/8" = 1'-0"

N

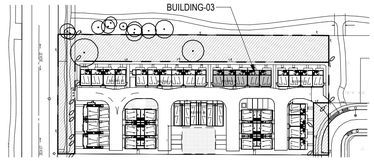

KEY PLAN

BUILDING #3

	SQ.FT	SQ.M
GROUND FLOOR (EXCL. GARAGE)	983.03	91.33
GARAGE FLOOR AREA	2234.15	207.56
MAIN FLOOR AREA	3269.63	303.76
UPPER FLOOR AREA	3604.21	334.84
TOTAL (EXCL. GARAGES)	7856.87	729.93
TOTAL (INCL. GARAGES)	10091.02	937.49

	SQ.FT	SQ.M
TOTAL BUILDING AREA (BCBC 2018)	3604.21	334.84
SITE COVERAGE	3604.21	334.84

kasian

Kasian Architecture Interior Design and Planning Ltd
1500 West Georgia Street, Suite 1685
Vancouver, BC Canada V6G 2Z6
T 604 683 4145 F 604 683 2827
www.kasian.com

REV.	YYYY-MM-DD	REVISION / DRAWING ISSUE	REVIEW
1	2021-12-01	ISSUED FOR PRELIMINARY LAYOUT	

CONSULTANT

PERMIT STAMP

SEAL

REGISTERED ARCHITECT TREVOR DICKSON BRITISH COLUMBIA

2025-01-30

THIS DRAWING, AS AN INSTRUMENT OF SERVICE, IS THE PROPERTY OF KASIAN ARCHITECTURE INTERIOR DESIGN AND PLANNING LTD. THE COPYRIGHT IN THE SAME BEING RESERVED TO THEM. NO REPRODUCTION IS ALLOWED WITHOUT THE PERMISSION OF KASIAN ARCHITECTURE INTERIOR DESIGN AND PLANNING LTD AND WHEN MADE MUST BEAR ITS NAME.
THIS DRAWING IS NOT TO BE SCALED. THE CONTRACTOR IS TO VERIFY DIMENSIONS AND DATA NOTED HEREIN WITH THE CONDITIONS ON SITE AND IS RESPONSIBLE FOR REPORTING ANY DISCREPANCY TO KASIAN ARCHITECTURE INTERIOR DESIGN AND PLANNING LTD FOR ADJUSTMENT.

PROJECT

7680 - TOWNHOUSES

7680-202A ST. TOWNSHIP OF LANGLEY CITY, B.C. CANADA.

DRAWING TITLE

BUILDING-3 (UNIT A & B)

DRAWING ISSUE

ISSUED FOR PRELIMINARY LAYOUT

PROJECT NO.	PLOT DATE	DRAWN
722023	23-01-2025	RK
	SCALE 1/8" = 1'-0"	REVIEWED ST

DRAWING NO. A-106

REVISION 1

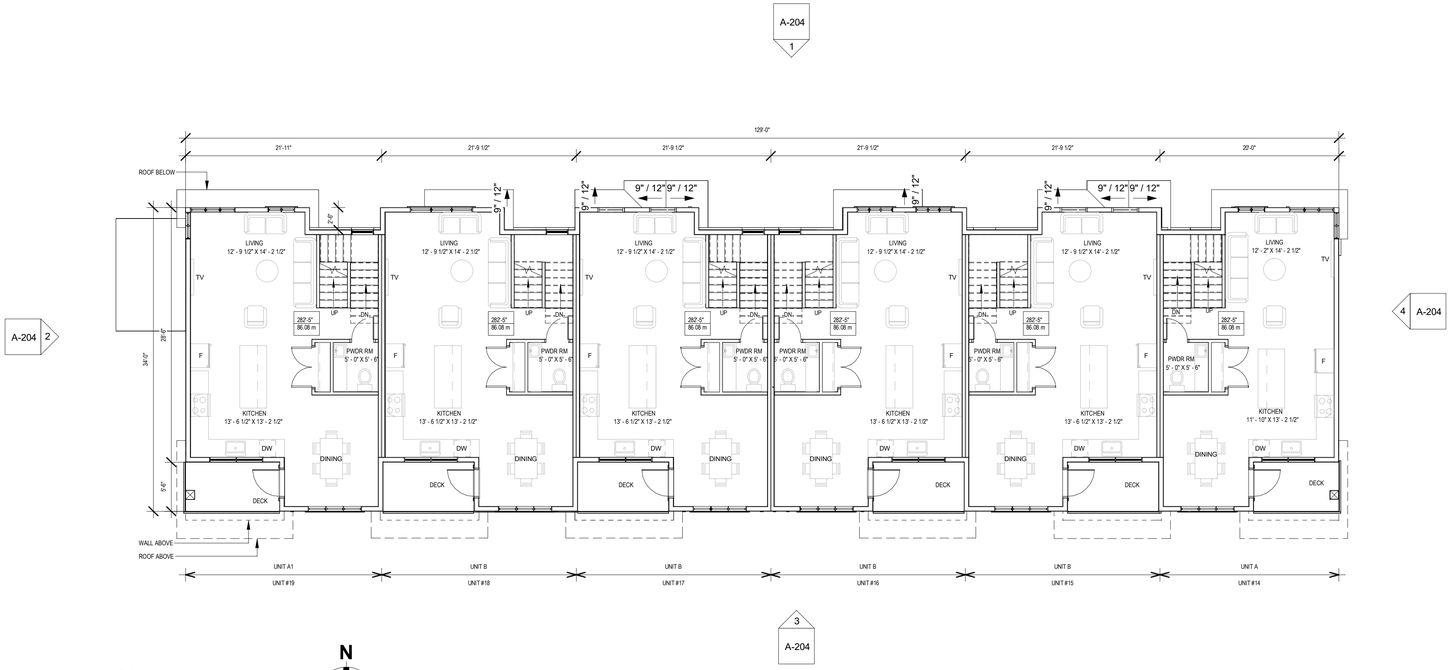

2 A-107 — MAIN FLOOR PLAN
1/8" = 1'-0"

N

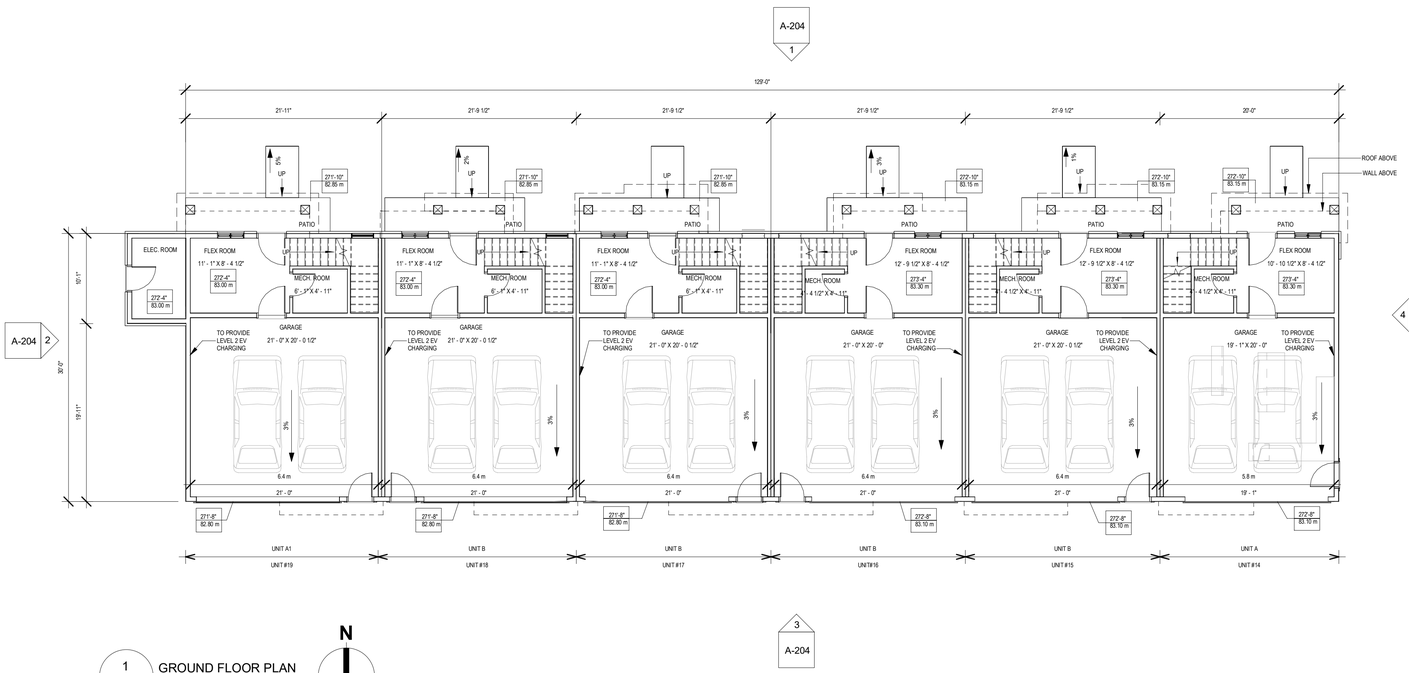

1 A-107 — GROUND FLOOR PLAN
1/8" = 1'-0"

N

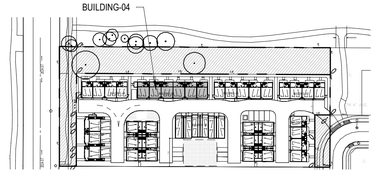

KEY PLAN

BUILDING #4

	SQ.FT	SQ.M
GROUND FLOOR (EXCL. GARAGE)	1182.61	109.87
GARAGE FLOOR AREA	2687.77	249.70
MAIN FLOOR AREA	3936.17	365.68
UPPER FLOOR AREA	4335.68	402.80
TOTAL (EXCL. GARAGES)	9454.46	878.35
TOTAL (INCL. GARAGES)	12142.23	1128.05

	SQ.FT	SQ.M
TOTAL BUILDING AREA (BCBC 2018)	4335.68	402.80
SITE COVERAGE	4335.68	402.80

Kasian Architecture Interior Design and Planning Ltd

1500 West Georgia Street, Suite 1685
Vancouver, BC Canada V6G 2Z6
T 604 683 4145 F 604 683 2827
www.kasian.com

REV.	YYYY-MM-DD	REVISION / DRAWING ISSUE	REVIEW
1	2021-12-01	ISSUED FOR PRELIMINARY LAYOUT	

CONSULTANT

PERMIT STAMP

SEAL

REGISTERED ARCHITECT
TREVOR DICKSON
BRITISH COLUMBIA
2025-01-30

THIS DRAWING, AS AN INSTRUMENT OF SERVICE, IS THE PROPERTY OF KASIAN ARCHITECTURE INTERIOR DESIGN AND PLANNING LTD. THE COPYRIGHT IN THE SAME BEING RESERVED TO THEM. NO REPRODUCTION IS ALLOWED WITHOUT THE PERMISSION OF KASIAN ARCHITECTURE INTERIOR DESIGN AND PLANNING LTD AND WHEN MADE MUST BEAR ITS NAME.
THIS DRAWING IS NOT TO BE SCALED. THE CONTRACTOR IS TO VERIFY DIMENSIONS AND DATA NOTED HEREIN WITH THE CONDITIONS ON SITE AND IS RESPONSIBLE FOR REPORTING ANY DISCREPANCY TO KASIAN ARCHITECTURE INTERIOR DESIGN AND PLANNING LTD FOR ADJUSTMENT.

PROJECT

7680 - TOWNHOUSES

7680-202A ST. TOWNSHIP OF LANGLEY CITY, B.C. CANADA.

DRAWING TITLE

BUILDING-4 (UNIT A & B) FLOOR PLANS

DRAWING ISSUE

ISSUED FOR PRELIMINARY LAYOUT

PROJECT NO.	PLOT DATE	DRAWN
722023	23-01-2025	RK
	SCALE 1/8" = 1'-0"	REVIEWED ST

DRAWING NO. A-107 REVISION 1

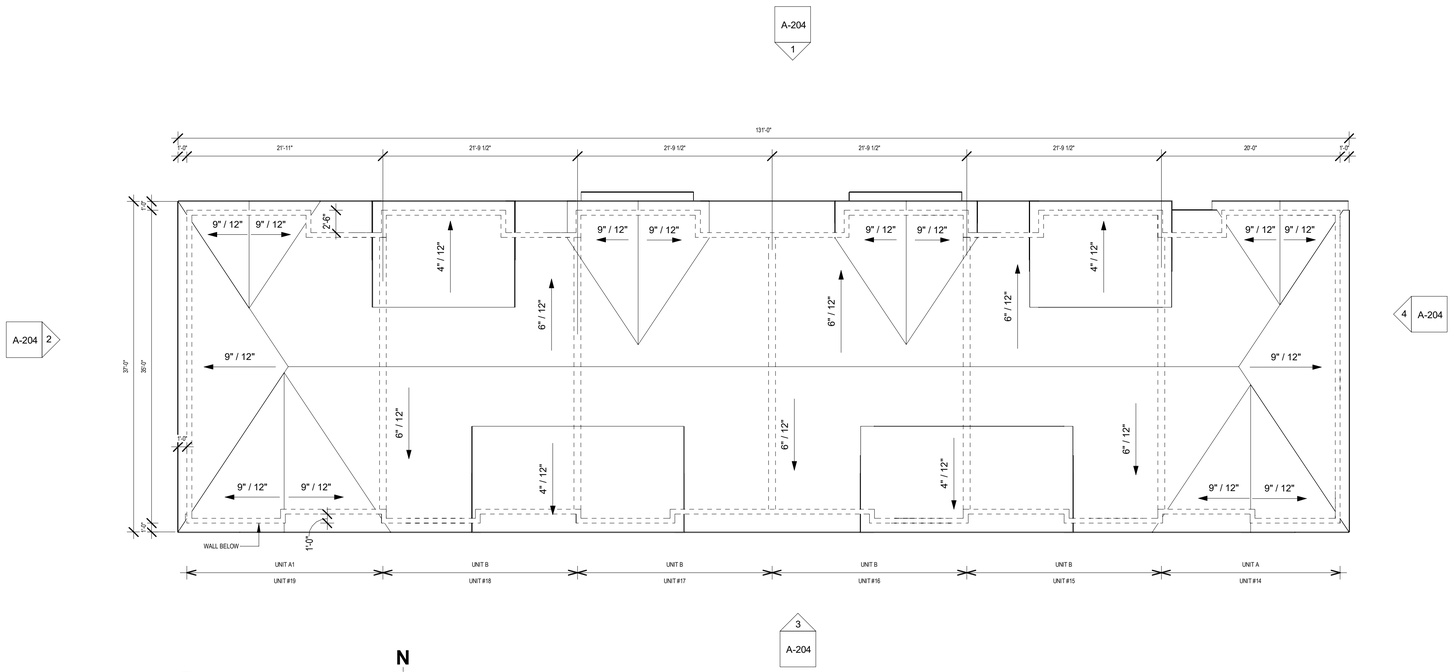

2 A-108 ROOF PLAN
1/8" = 1'-0"

N

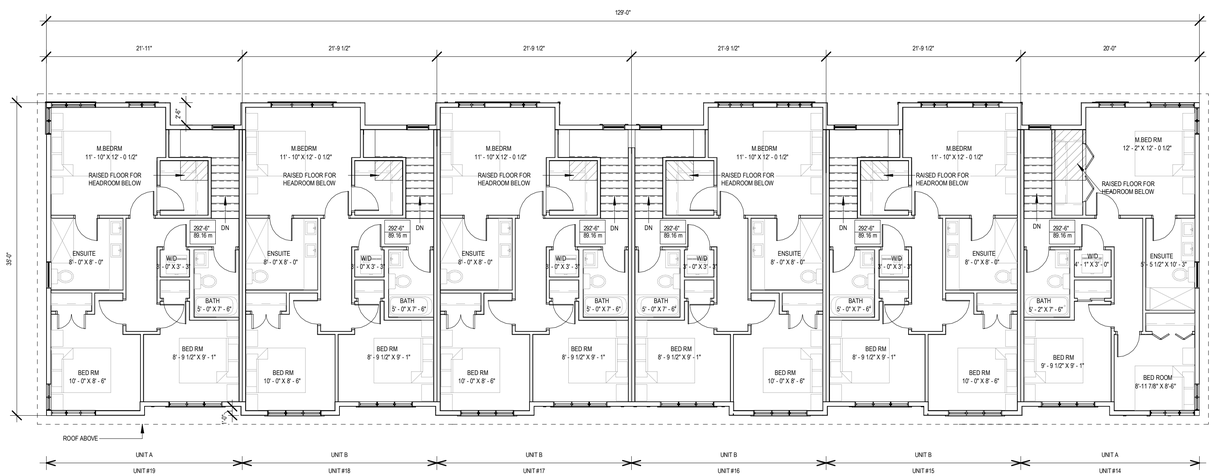

1 A-108 UPPER FLOOR PLAN
1/8" = 1'-0"

N

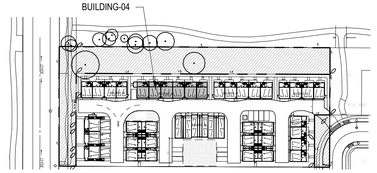

KEY PLAN

BUILDING #4

	SQ.FT	SQ.M
GROUND FLOOR (EXCL. GARAGE)	1182.61	109.87
GARAGE FLOOR AREA	2687.77	249.70
MAIN FLOOR AREA	3936.17	365.68
UPPER FLOOR AREA	4335.68	402.80
TOTAL (EXCL. GARAGES)	9454.46	878.35
TOTAL (INCL. GARAGES)	12142.23	1128.05

	SQ.FT	SQ.M
TOTAL BUILDING AREA (BCBC 2018)	4335.68	402.80
SITE COVERAGE	4335.68	402.80

kasian

Kasian Architecture Interior Design and Planning Ltd
1500 West Georgia Street, Suite 1685
Vancouver, BC Canada V6G 2Z6
T 604 683 4145 F 604 683 2827
www.kasian.com

REV.	YYYY-MM-DD	REVISION / DRAWING ISSUE	REVIEW
1	2021-12-01	ISSUED FOR PRELIMINARY LAYOUT	

CONSULTANT

PERMIT STAMP

SEAL

REGISTERED ARCHITECT TREVOR DICKSON BRITISH COLUMBIA

2025-01-30

THIS DRAWING, AS AN INSTRUMENT OF SERVICE, IS THE PROPERTY OF KASIAN ARCHITECTURE INTERIOR DESIGN AND PLANNING LTD. THE COPYRIGHT IN THE SAME BEING RESERVED TO THEM. NO REPRODUCTION IS ALLOWED WITHOUT THE PERMISSION OF KASIAN ARCHITECTURE INTERIOR DESIGN AND PLANNING LTD AND WHEN MADE MUST BEAR ITS NAME.
THIS DRAWING IS NOT TO BE SCALED. THE CONTRACTOR IS TO VERIFY DIMENSIONS AND DATA NOTED HEREIN WITH THE CONDITIONS ON SITE AND IS RESPONSIBLE FOR REPORTING ANY DISCREPANCY TO KASIAN ARCHITECTURE INTERIOR DESIGN AND PLANNING LTD FOR ADJUSTMENT.

PROJECT

7680 - TOWNHOUSES

7680-202A ST. TOWNSHIP OF LANGLEY CITY, B.C. CANADA.

DRAWING TITLE

BUILDING-4 (UNIT A & B)
FLOOR PLANS

DRAWING ISSUE

ISSUED FOR PRELIMINARY LAYOUT

PROJECT NO.	PLOT DATE	DRAWN
722023	23-01-2025	RK
	SCALE 1/8" = 1'-0"	REVIEWED PV

DRAWING NO. A-108

REVISION 1

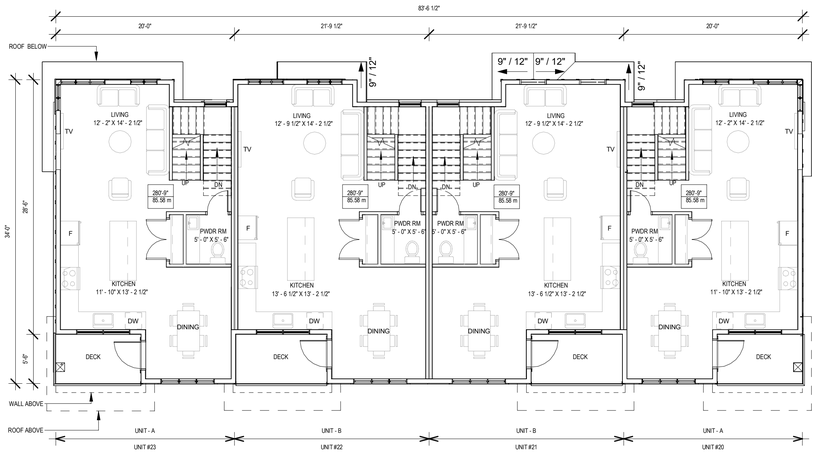

A-205 2 | 4 A-205 | 3 A-205 | A-205 1

2 A-109 — MAIN FLOOR PLAN
1/8" = 1'-0"

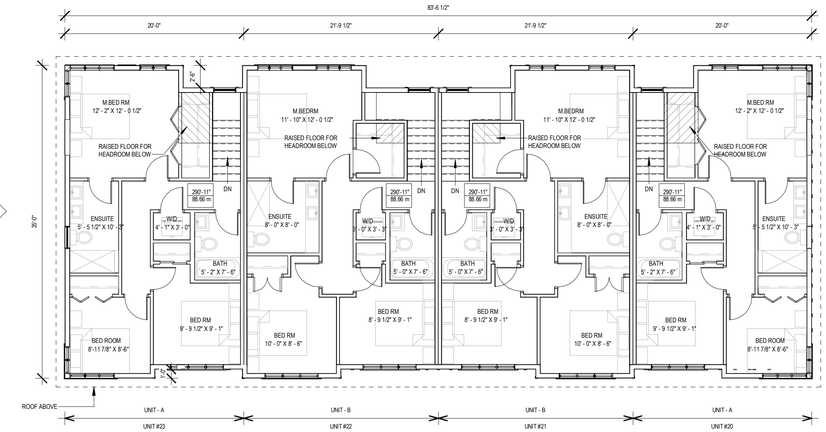

A-205 2 | 4 A-205 | 3 A-205 | A-205 1

3 A-109 — UPPER FLOOR PLAN
1/8" = 1'-0"

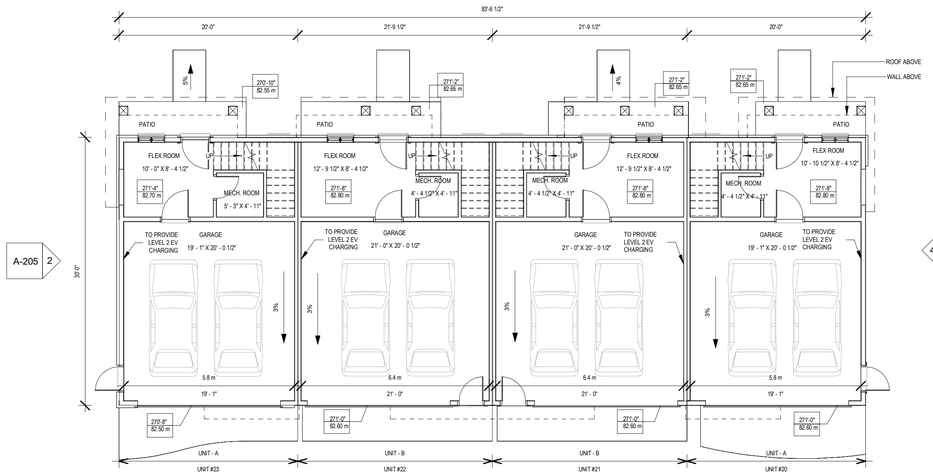

A-205 2 | 4 A-205 | 3 A-205 | A-205 1

1 A-109 — GROUND FLOOR PLAN
1/8" = 1'-0"

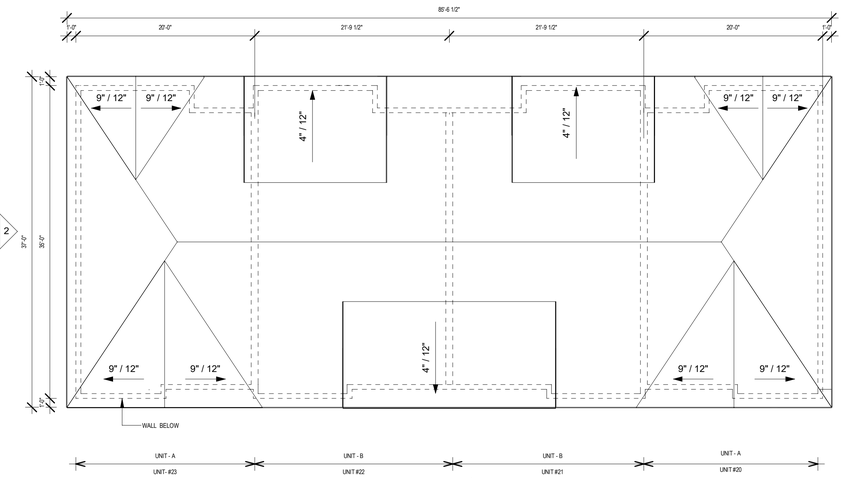

A-205 2 | 4 A-205 | 3 A-205

4 A-109 — ROOF PLAN
1/8" = 1'-0"

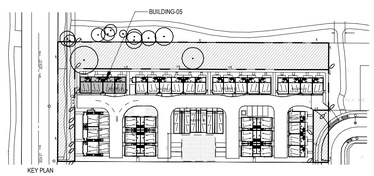

BUILDING #5

	SQ.FT	SQ.M
GROUND FLOOR (EXCL. GARAGE)	788.43	73.25
GARAGE FLOOR AREA	1740.45	161.69
MAIN FLOOR AREA	2550.28	236.93
UPPER FLOOR AREA	2809.37	261.00
TOTAL (EXCL. GARAGES)	6148.08	571.18
TOTAL (INCL. GARAGES)	7888.53	732.87

	SQ.FT	SQ.M
TOTAL BUILDING AREA (BCBC 2018)	2809.37	261.00
SITE COVERAGE	2809.37	261.00

kasian

Kasian Architecture Interior Design and Planning Ltd

1500 West Georgia Street, Suite 1685
Vancouver, BC Canada V6G 2Z6
T 604 683 4145 F 604 683 2827
www.kasian.com

REV.	YYYY-MM-DD	REVISION / DRAWING ISSUE	REVIEW
1	2021-12-01	ISSUED FOR PRELIMINARY LAYOUT	

CONSULTANT

PERMIT STAMP

SEAL

REGISTERED ARCHITECT TREVOR DICKSON BRITISH COLUMBIA

2025-01-30

THIS DRAWING, AS AN INSTRUMENT OF SERVICE, IS THE PROPERTY OF KASIAN ARCHITECTURE INTERIOR DESIGN AND PLANNING LTD. THE COPYRIGHT IN THE SAME BEING RESERVED TO THEM. NO REPRODUCTION IS ALLOWED WITHOUT THE PERMISSION OF KASIAN ARCHITECTURE INTERIOR DESIGN AND PLANNING LTD AND WHEN MADE MUST BEAR ITS NAME.
THIS DRAWING IS NOT TO BE SCALED. THE CONTRACTOR IS TO VERIFY DIMENSIONS AND DATA NOTED HEREIN WITH THE CONDITIONS ON SITE AND IS RESPONSIBLE FOR REPORTING ANY DISCREPANCY TO KASIAN ARCHITECTURE INTERIOR DESIGN AND PLANNING LTD FOR ADJUSTMENT.

PROJECT

7680 - TOWNHOUSES

7680-202A ST. TOWNSHIP OF LANGLEY CITY, B.C. CANADA.

DRAWING TITLE

BUILDING-5 (UNIT A & B) FLOOR PLANS

DRAWING ISSUE

ISSUED FOR PRELIMINARY LAYOUT

PROJECT NO.	PLOT DATE	DRAWN
722023	23-01-2025	RK
	SCALE 1/8" = 1'-0"	REVIEWED PV

DRAWING NO. A-109 | REVISION 1

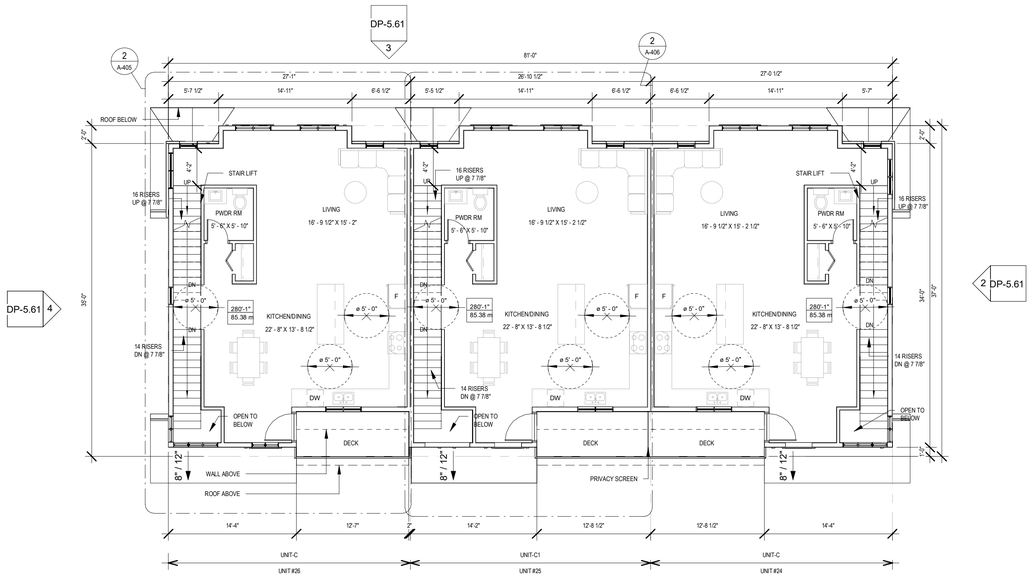

2 A-110 MAIN FLOOR (UN-24-26)
1/8" = 1'-0"

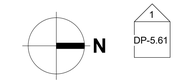

1 DP-5.61

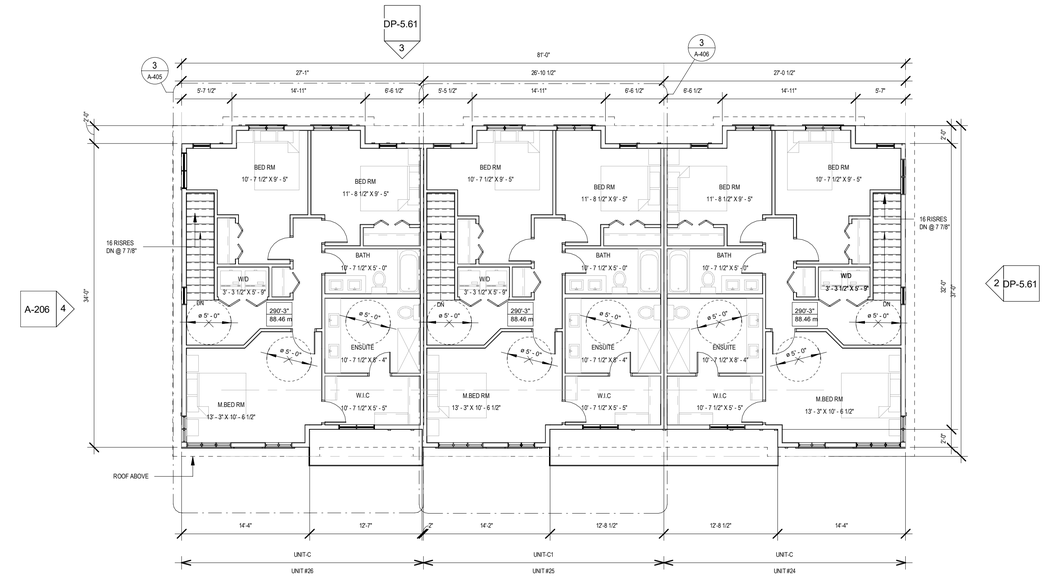

3 A-110 UPPER FLOOR (UN-24-26)
1/8" = 1'-0"



1 DP-5.61

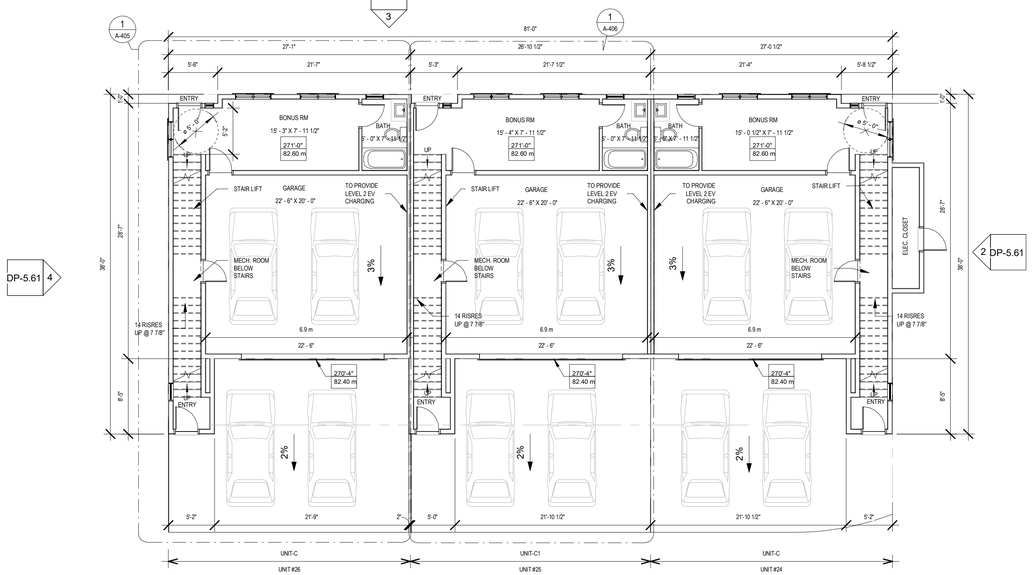

1 A-110 GROUND FLOOR (UN-24-26)
1/8" = 1'-0"

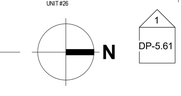

1 DP-5.61

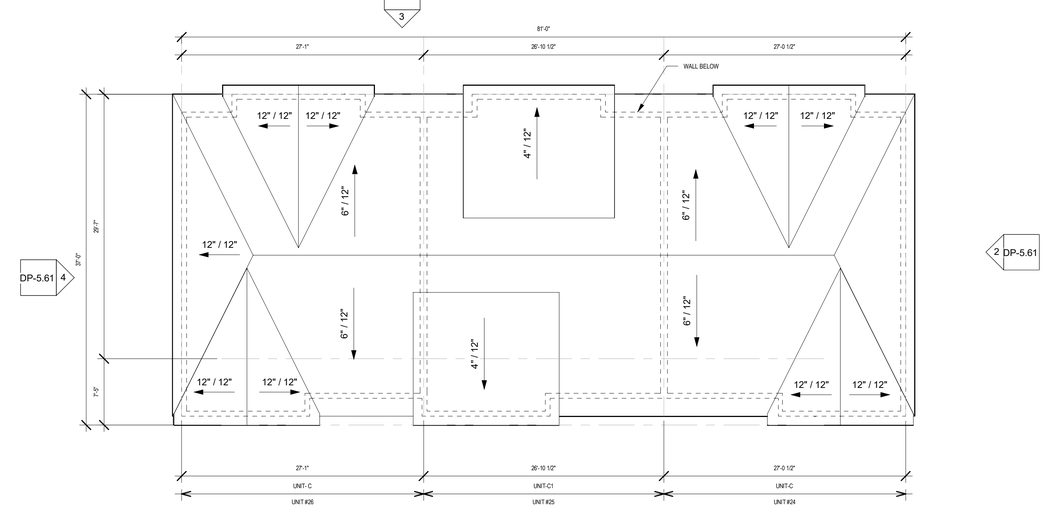

4 A-110 ROOF PLAN
1/8" = 1'-0"

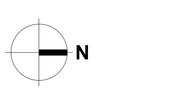

1 DP-5.61

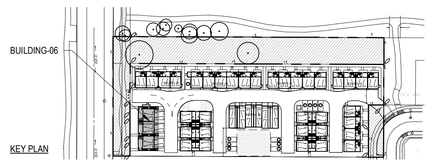

BUILDING #6

	SQ.FT	SQ.M
GROUND FLOOR (EXCL. GARAGE)	1063.51	98.80
GARAGE FLOOR AREA	1447.12	134.44
MAIN FLOOR AREA	2691.04	250.01
UPPER FLOOR AREA	2767.10	257.07
TOTAL (EXCL. GARAGES)	6521.65	605.88
TOTAL (INCL. GARAGES)	7968.77	740.32

	SQ.FT	SQ.M
TOTAL BUILDING AREA (BCBC 2018)	2767.10	257.07
SITE COVERAGE	2767.10	257.07

kasian

Kasian Architecture Interior Design and Planning Ltd

1500 West Georgia Street, Suite 1685
Vancouver, BC Canada V6G 2Z6
T 604 683 4145 F 604 683 2827
www.kasian.com

REV.	YYYY-MM-DD	REVISION / DRAWING ISSUE	REVIEW
1	2021-12-01	ISSUED FOR PRELIMINARY LAYOUT	

CONSULTANT

PERMIT STAMP

SEAL

REGISTERED ARCHITECT TREVOR DICKSON BRITISH COLUMBIA
2025-01-30

THIS DRAWING, AS AN INSTRUMENT OF SERVICE, IS THE PROPERTY OF KASIAN ARCHITECTURE INTERIOR DESIGN AND PLANNING LTD. THE COPYRIGHT IN THE SAME BEING RESERVED TO THEM. NO REPRODUCTION IS ALLOWED WITHOUT THE PERMISSION OF KASIAN ARCHITECTURE INTERIOR DESIGN AND PLANNING LTD AND WHEN MADE MUST BEAR ITS NAME.
THIS DRAWING IS NOT TO BE SCALED. THE CONTRACTOR IS TO VERIFY DIMENSIONS AND DATA NOTED HEREIN WITH THE CONDITIONS ON SITE AND IS RESPONSIBLE FOR REPORTING ANY DISCREPANCY TO KASIAN ARCHITECTURE INTERIOR DESIGN AND PLANNING LTD FOR ADJUSTMENT.

PROJECT

7680 - TOWNHOUSES

7680-202A ST. TOWNSHIP OF LANGLEY , B.C. CANADA.

DRAWING TITLE

BUILDING-6 (UNIT-C & C1) FLOOR PLANS

DRAWING ISSUE

ISSUED FOR PRELIMINARY LAYOUT

PROJECT NO.	PLOT DATE	DRAWN
722023	23-01-2025	RK
	SCALE 1/8" = 1'-0"	REVIEWED ST

DRAWING NO. A-110

REVISION 1

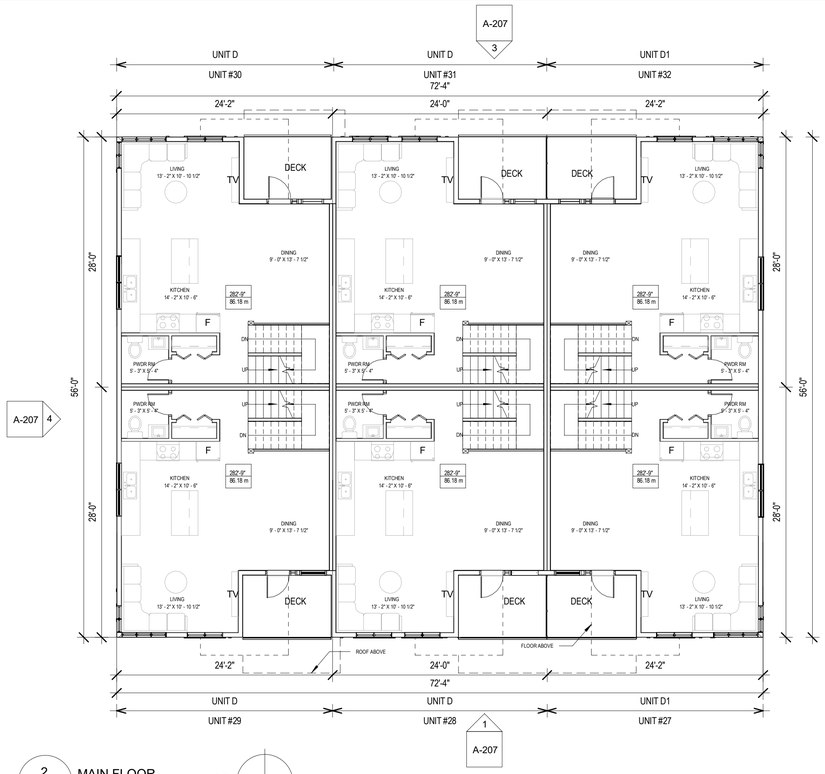

2 A-111 — MAIN FLOOR — 1/8" = 1'-0"

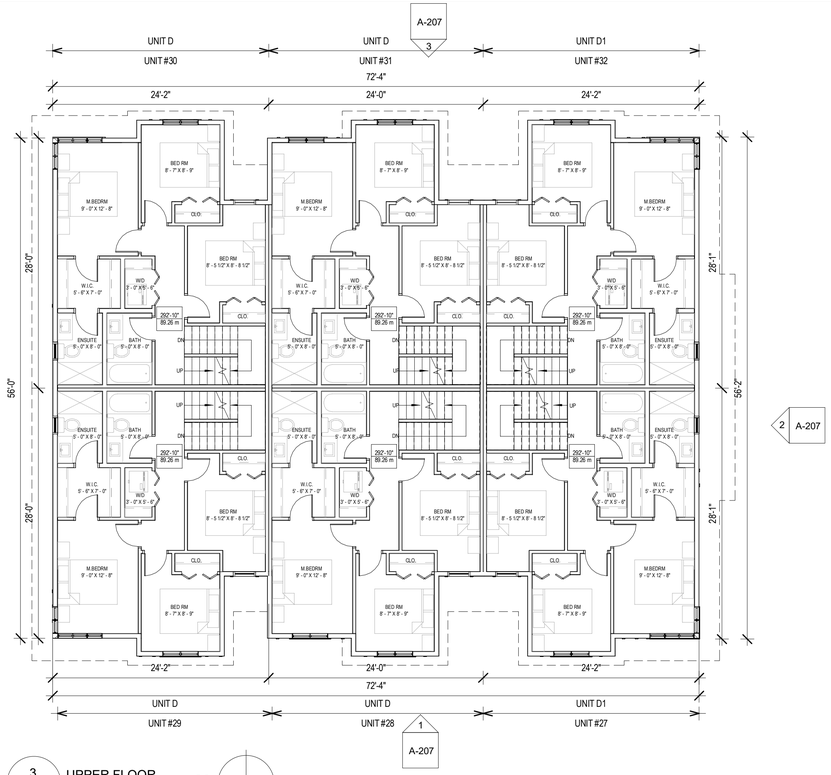

3 A-111 — UPPER FLOOR — 1/8" = 1'-0"

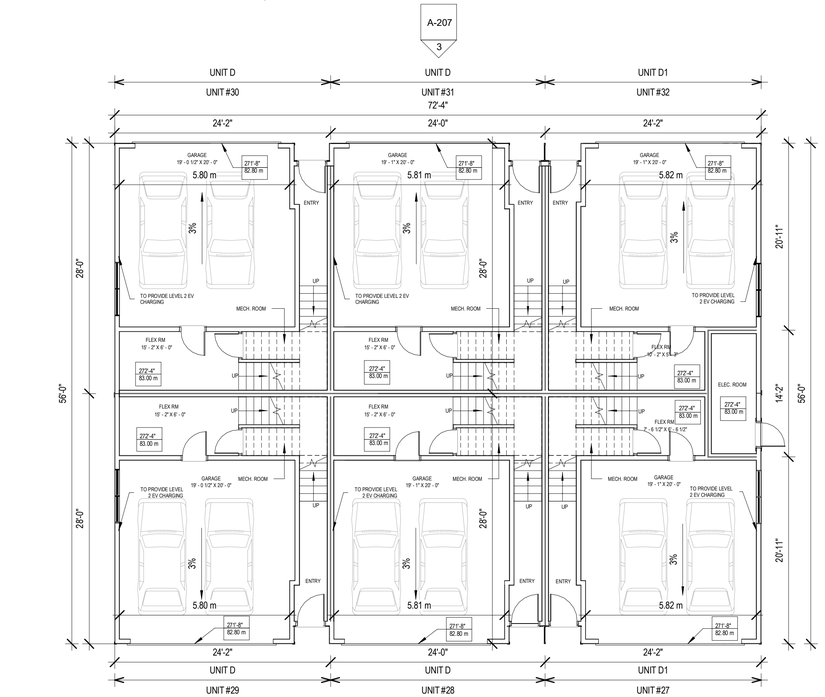

1 A-111 — GROUND FLOOR — 1/8" = 1'-0"

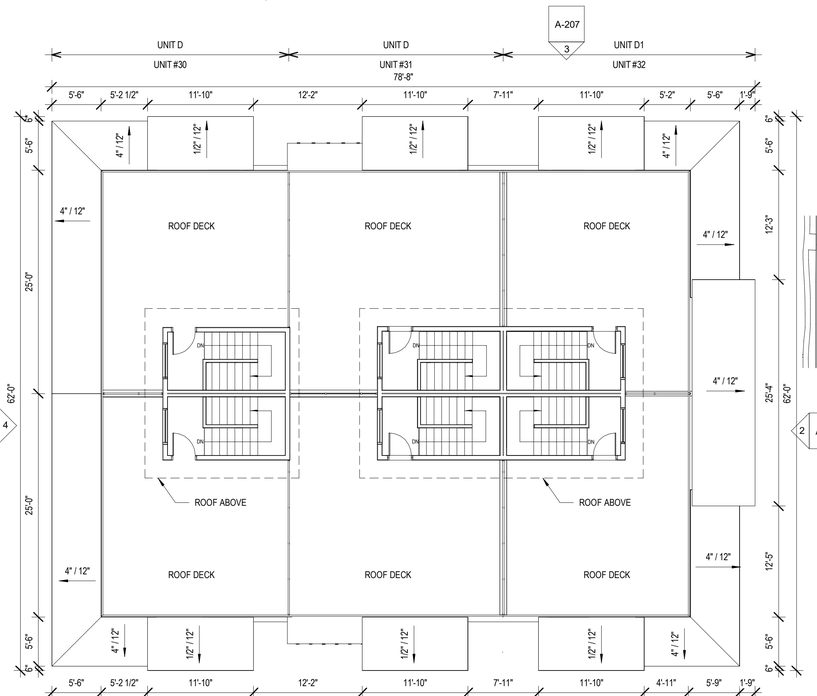

4 A-111 — ROOF PLAN — 1/8" = 1'-0"

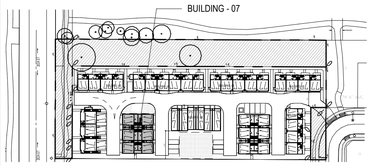

BUILDING #7

	SQ.FT	SQ.M
GROUND FLOOR (EXCL. GARAGE)	1395.34	129.63
GARAGE FLOOR AREA	2522.28	234.33
MAIN FLOOR AREA	3636.68	337.86
UPPER FLOOR AREA	3963.40	368.21
TOTAL (EXCL. GARAGE)	9011.13	837.16
TOTAL (INCL. GARAGE)	11533.41	1071.49

	SQ.FT	SQ.M
TOTAL BUILDING AREA (BCBC 2018)	3963.40	368.21
SITE COVERAGE	3963.40	368.21

kasian

Kasian Architecture Interior Design and Planning Ltd

1500 West Georgia Street, Suite 1685
Vancouver, BC Canada V6G 2Z6
T 604 683 4145 F 604 683 2827
www.kasian.com

REV.	YYYY-MM-DD	REVISION / DRAWING ISSUE	REVIEW
1	2021-12-01	ISSUED FOR PRELIMINARY LAYOUT	

CONSULTANT

PERMIT STAMP

SEAL

REGISTERED ARCHITECT TREVOR DICKSON BRITISH COLUMBIA

2025-01-30

THIS DRAWING, AS AN INSTRUMENT OF SERVICE, IS THE PROPERTY OF KASIAN ARCHITECTURE INTERIOR DESIGN AND PLANNING LTD. THE COPYRIGHT IN THE SAME BEING RESERVED TO THEM. NO REPRODUCTION IS ALLOWED WITHOUT THE PERMISSION OF KASIAN ARCHITECTURE INTERIOR DESIGN AND PLANNING LTD AND WHEN MADE MUST BEAR ITS NAME.
THIS DRAWING IS NOT TO BE SCALED. THE CONTRACTOR IS TO VERIFY DIMENSIONS AND DATA NOTED HEREIN WITH THE CONDITIONS ON SITE AND IS RESPONSIBLE FOR REPORTING ANY DISCREPANCY TO KASIAN ARCHITECTURE INTERIOR DESIGN AND PLANNING LTD FOR ADJUSTMENT.

PROJECT

7680 - TOWNHOUSES

7680-202A ST. TOWNSHIP OF LANGLEY, B.C. CANADA.

DRAWING TITLE

BUILDING 7 (UNIT-D & D1) FLOOR PLANS

DRAWING ISSUE

ISSUED FOR PRELIMINARY LAYOUT

PROJECT NO.	PLOT DATE	DRAWN
722023	23-01-2025	RK
	SCALE: 1/8" = 1'-0"	REVIEWED: ST

DRAWING NO. A-111 — REVISION 1

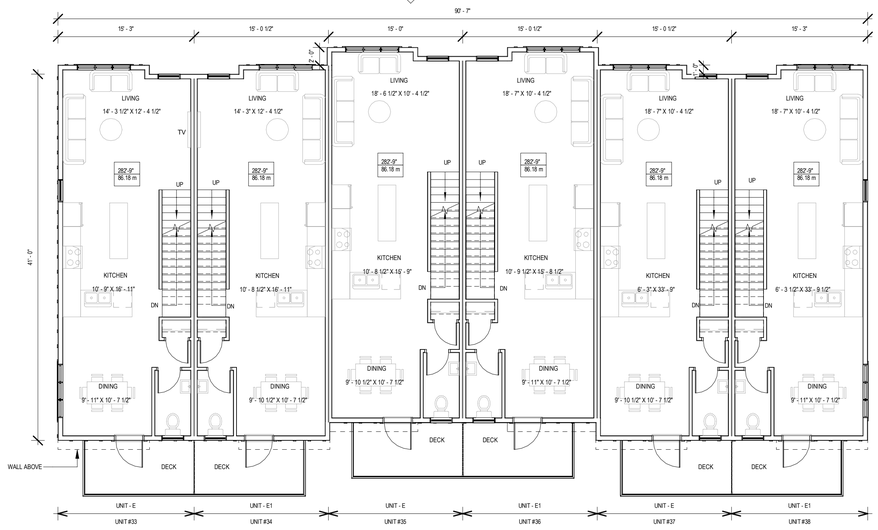

2 A-112 MAIN FLOOR PLAN 1/8" = 1'-0"

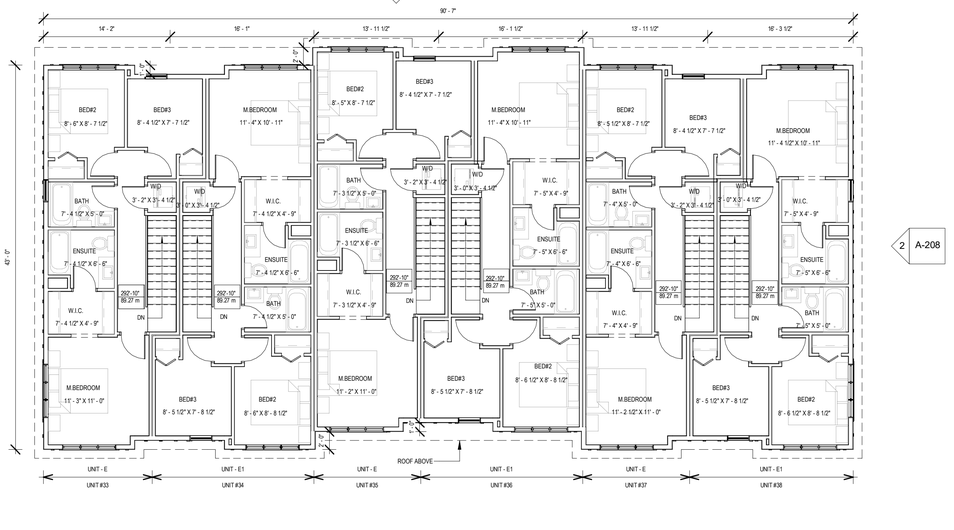

3 A-112 UPPER FLOOR PLAN 1/8" = 1'-0"

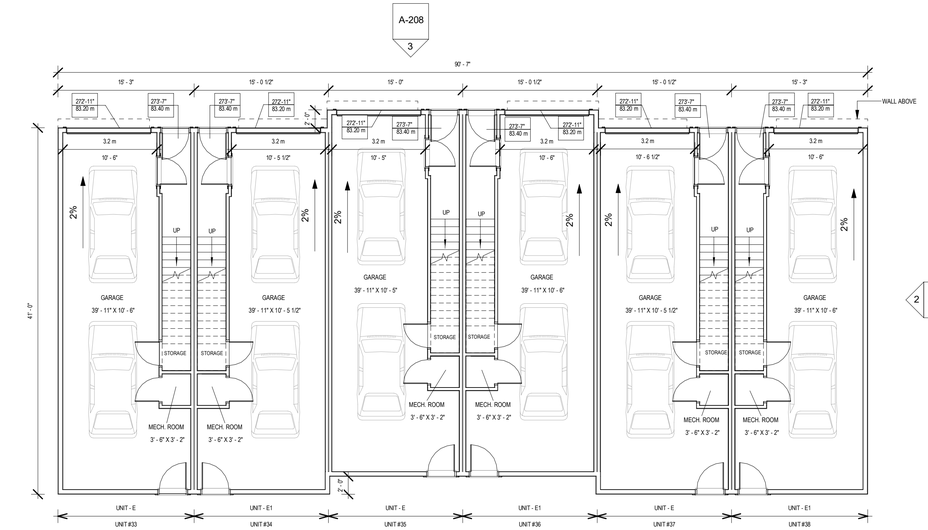

1 A-112 GROUND FLOOR PLAN 1/8" = 1'-0"

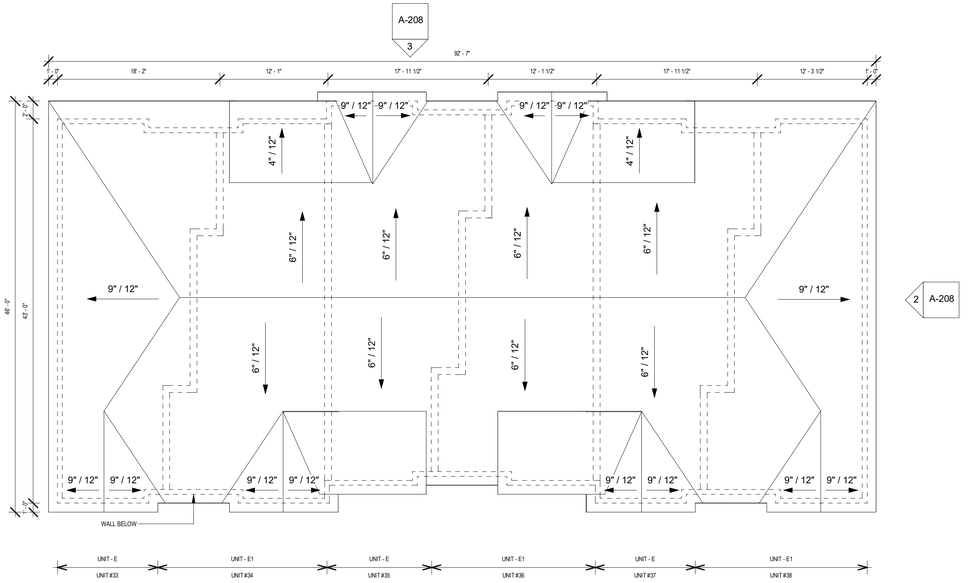

4 A-112 ROOF PLAN 1/8" = 1'-0"

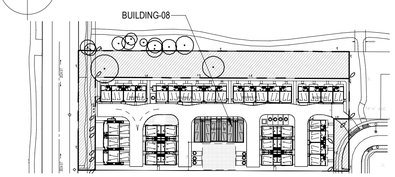

KEY PLAN

BUILDING #8

	SQ.FT	SQ.M
GROUND FLOOR (EXCL. GARAGE)	626.78	58.23
GARAGE FLOOR AREA	3088.40	286.92
MAIN FLOOR AREA	3775.77	350.78
UPPER FLOOR AREA	3836.35	356.41
TOTAL (EXCL. GARAGES)	8238.9	765.42
TOTAL (INCL. GARAGES)	11327.3	1052.34

	SQ.FT	SQ.M
TOTAL BUILDING AREA (BCBC 2018)	3836.35	356.41
SITE COVERAGE	3836.35	356.41

kasian

Kasian Architecture Interior Design and Planning Ltd

1500 West Georgia Street, Suite 1685
Vancouver, BC Canada V6G 2Z6
T 604 683 4145 F 604 683 2827
www.kasian.com

REV.	YYYY-MM-DD	REVISION / DRAWING ISSUE	REVIEW
1	2021-12-01	ISSUED FOR PRELIMINARY LAYOUT	

CONSULTANT

PERMIT STAMP

SEAL

REGISTERED ARCHITECT TREVOR DICKSON BRITISH COLUMBIA

2025-01-30

THIS DRAWING, AS AN INSTRUMENT OF SERVICE, IS THE PROPERTY OF KASIAN ARCHITECTURE INTERIOR DESIGN AND PLANNING LTD. THE COPYRIGHT IN THE SAME BEING RESERVED TO THEM. NO REPRODUCTION IS ALLOWED WITHOUT THE PERMISSION OF KASIAN ARCHITECTURE INTERIOR DESIGN AND PLANNING LTD AND WHEN MADE MUST BEAR ITS NAME.
THIS DRAWING IS NOT TO BE SCALED. THE CONTRACTOR IS TO VERIFY DIMENSIONS AND DATA NOTED HEREIN WITH THE CONDITIONS ON SITE AND IS RESPONSIBLE FOR REPORTING ANY DISCREPANCY TO KASIAN ARCHITECTURE INTERIOR DESIGN AND PLANNING LTD FOR ADJUSTMENT.

PROJECT

7680 - TOWNHOUSES

7680-202A ST. TOWNSHIP OF LANGLEY, B.C. CANADA.

DRAWING TITLE

BUILDING 8 - FLOOR PLANS

DRAWING ISSUE

ISSUED FOR PRELIMINARY LAYOUT

PROJECT NO.	PLOT DATE	DRAWN
722023	23-01-2025	RK
	SCALE 1/8" = 1'-0"	REVIEWED ST

DRAWING NO. A-112

REVISION 1

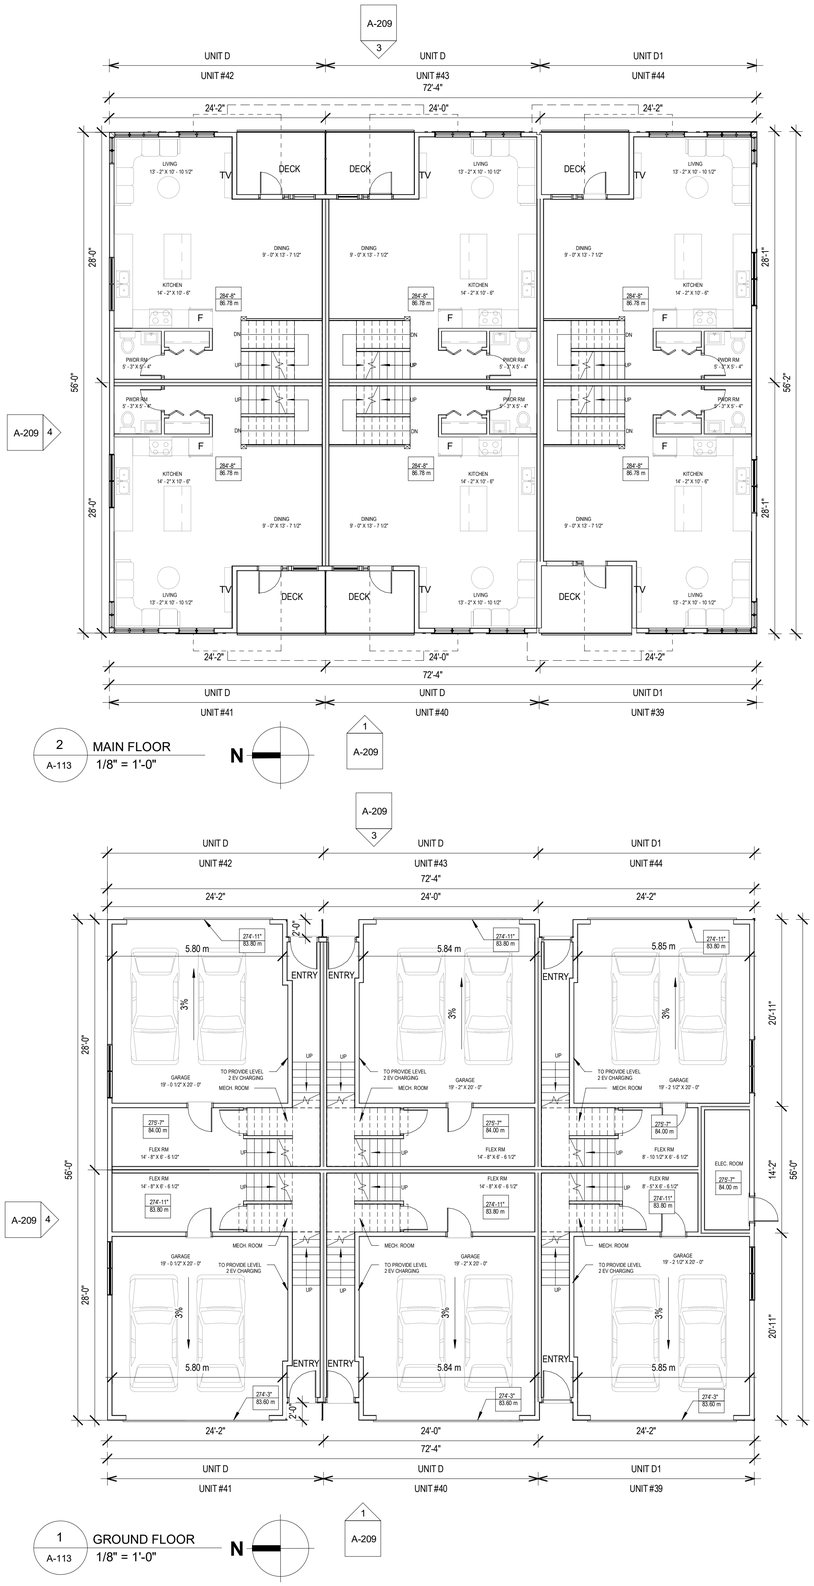

2 A-113 MAIN FLOOR
1/8" = 1'-0"

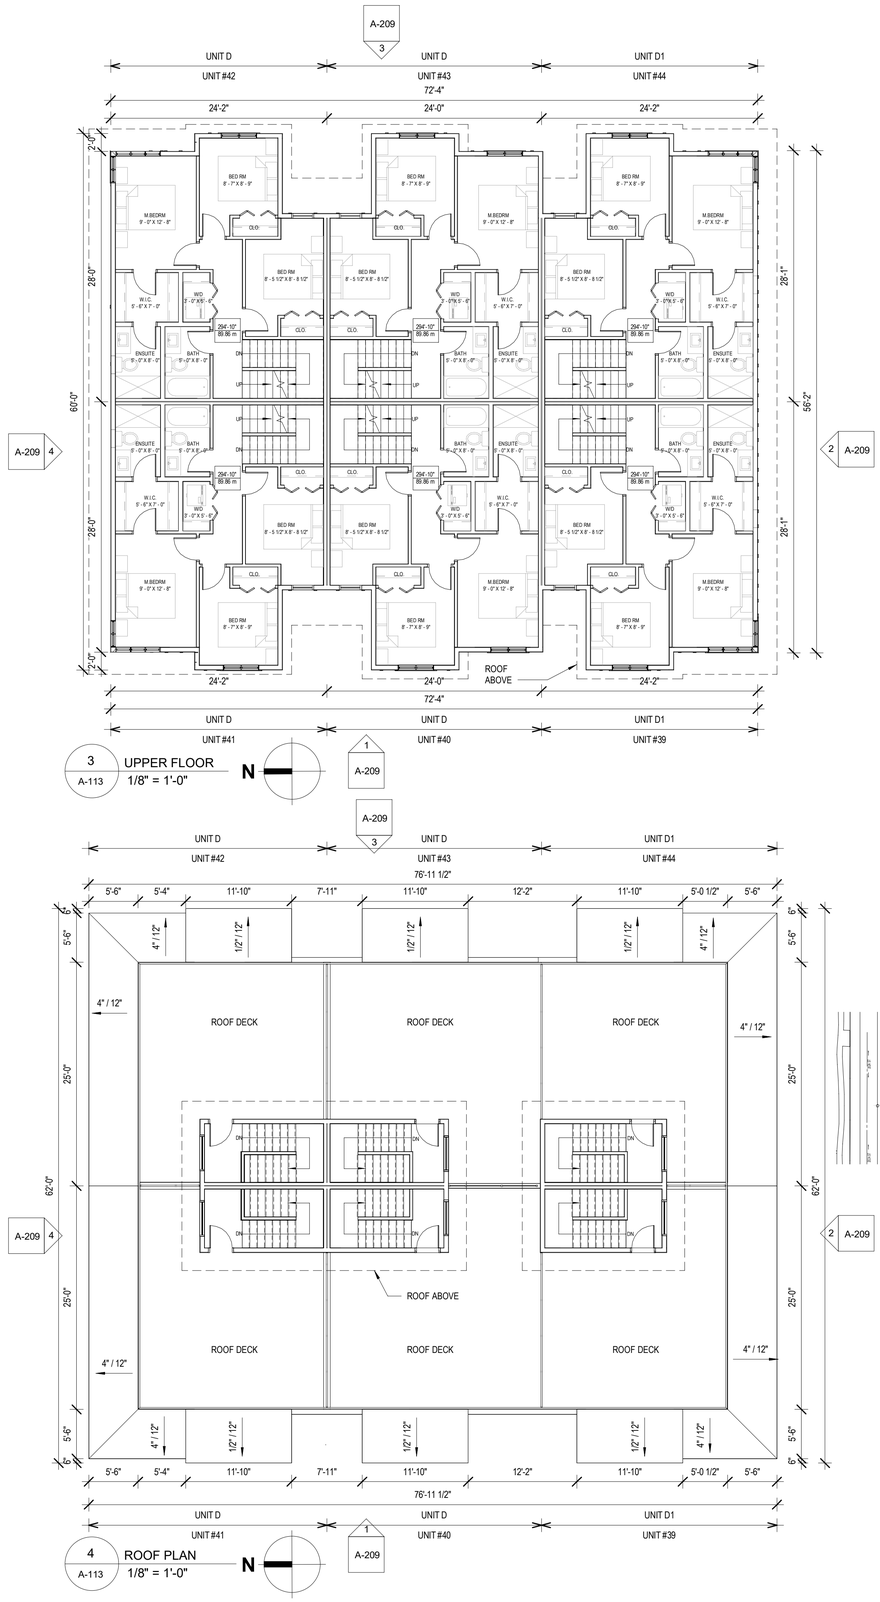

3 A-113 UPPER FLOOR
1/8" = 1'-0"

1 A-113 GROUND FLOOR
1/8" = 1'-0"

4 A-113 ROOF PLAN
1/8" = 1'-0"

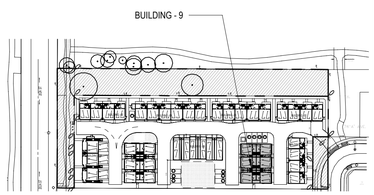

KEY PLAN

BUILDING #9

	SQ.FT	SQ.M
GROUND FLOOR (EXCL. GARAGE)	1395.34	129.63
GARAGE FLOOR AREA	2522.28	234.33
MAIN FLOOR AREA	3636.68	337.86
UPPER FLOOR AREA	3963.40	368.21
TOTAL (EXCL. GARAGE)	9011.13	837.16
TOTAL (INCL. GARAGE)	11533.41	1071.49

	SQ.FT	SQ.M
TOTAL BUILDING AREA (BCBC 2018)	3963.40	368.21
SITE COVERAGE	3963.40	368.21

kasian

Kasian Architecture Interior Design and Planning Ltd

1500 West Georgia Street, Suite 1685
Vancouver, BC Canada V6G 2Z6
T 604 683 4145 F 604 683 2827
www.kasian.com

REV.	YYYY-MM-DD	REVISION / DRAWING ISSUE	REVIEW
1	2021-12-01	ISSUED FOR PRELIMINARY LAYOUT	

CONSULTANT

PERMIT STAMP

SEAL

REGISTERED ARCHITECT TREVOR DICKSON BRITISH COLUMBIA

2025-01-30

THIS DRAWING, AS AN INSTRUMENT OF SERVICE, IS THE PROPERTY OF KASIAN ARCHITECTURE INTERIOR DESIGN AND PLANNING LTD. THE COPYRIGHT IN THE SAME BEING RESERVED TO THEM. NO REPRODUCTION IS ALLOWED WITHOUT THE PERMISSION OF KASIAN ARCHITECTURE INTERIOR DESIGN AND PLANNING LTD AND WHEN MADE MUST BEAR ITS NAME.
THIS DRAWING IS NOT TO BE SCALED. THE CONTRACTOR IS TO VERIFY DIMENSIONS AND DATA NOTED HEREIN WITH THE CONDITIONS ON SITE AND IS RESPONSIBLE FOR REPORTING ANY DISCREPANCY TO KASIAN ARCHITECTURE INTERIOR DESIGN AND PLANNING LTD FOR ADJUSTMENT.

PROJECT

7680 - TOWNHOUSES

7680-202A ST. TOWNSHIP OF LANGLEY , B.C. CANADA.

DRAWING TITLE

BUILDING 9 (UNIT-D)
FLOOR PLANS

DRAWING ISSUE

ISSUED FOR PRELIMINARY LAYOUT

PROJECT NO.	PLOT DATE	DRAWN
722023	23-01-2025	RK
	SCALE 1/8" = 1'-0"	REVIEWED ST

DRAWING NO. A-113

REVISION 1



1 A-201 EAST ELEVATION
1/8" = 1'-0"

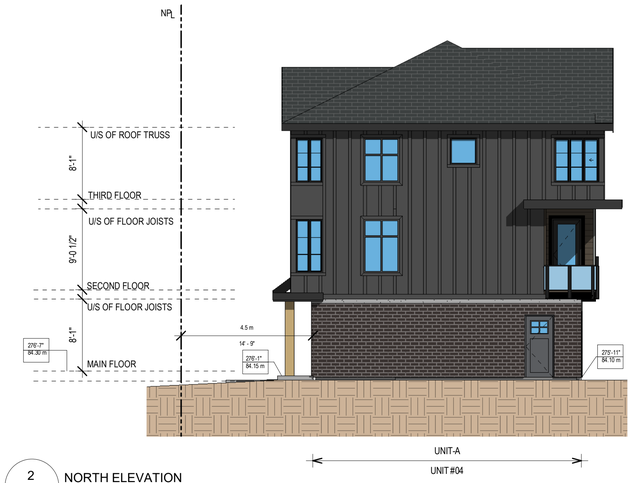

2 A-201 NORTH ELEVATION
1/8" = 1'-0"



3 A-201 WEST ELEVATION
1/8" = 1'-0"

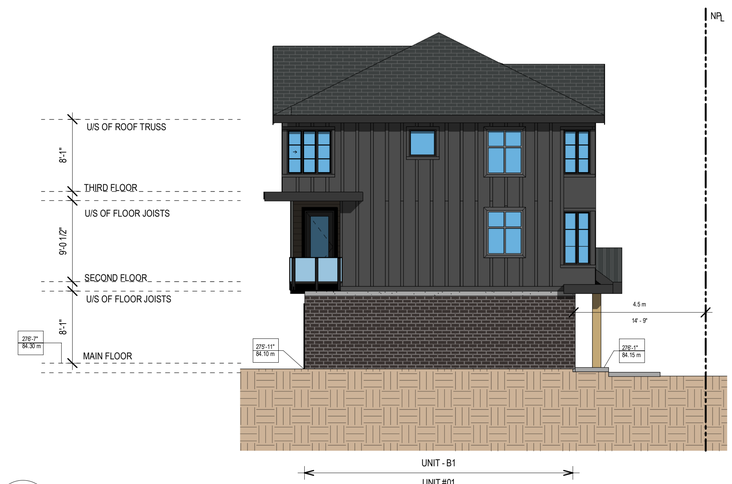

4 A-201 SOUTH ELEVATION
1/8" = 1'-0"

MATERIAL LEGEND : SCHEME-1

	MATERIAL	COLOR
FL	FLASHING	DARK GREY
GR	GUARD/RAILING	DARK GREY
FA	FASCIA	DARK GREY
TR1	TRIM	LIGHT MIST
TR2	TRIM	ROASTED WALLNUT
TR3	TRIM	WHITE
BB1	BOARD BATTERN	LIGHT MIST
BB2	BOARD BATTERN	ROASTED WALLNUT
BB3	BOARD BATTERN	WHITE
C1	8" SIDING	WHITE
C2	8" SIDING	LIGHT MIST
AS	ROOF SHINGLES	DARK GREY
HP	HARDI PANEL	DECEPTION GREY
F	WINDOWS	DECEPTION GREY
P	DOORS	BLACK
GD	GARAGE DOOR	BLACK
B	BRICK WALL	IRONSIDE BRICK

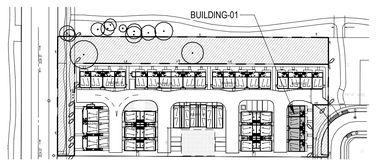

KEY PLAN

kasian

Kasian Architecture Interior Design and Planning Ltd

1500 West Georgia Street, Suite 1685
Vancouver, BC Canada V6G 2Z6
T 604 683 4145 F 604 683 2827
www.kasian.com

REV.	YYYY-MM-DD	REVISION / DRAWING ISSUE	REVIEW
1	2021-12-01	ISSUED FOR PRELIMINARY LAYOUT	

CONSULTANT

PERMIT STAMP

SEAL

REGISTERED ARCHITECT TREVOR DICKSON BRITISH COLUMBIA
2025-01-30

THIS DRAWING, AS AN INSTRUMENT OF SERVICE, IS THE PROPERTY OF KASIAN ARCHITECTURE INTERIOR DESIGN AND PLANNING LTD. THE COPYRIGHT IN THE SAME BEING RESERVED TO THEM. NO REPRODUCTION IS ALLOWED WITHOUT THE PERMISSION OF KASIAN ARCHITECTURE INTERIOR DESIGN AND PLANNING LTD AND WHEN MADE MUST BEAR ITS NAME.
THIS DRAWING IS NOT TO BE SCALED. THE CONTRACTOR IS TO VERIFY DIMENSIONS AND DATA NOTED HEREIN WITH THE CONDITIONS ON SITE AND IS RESPONSIBLE FOR REPORTING ANY DISCREPANCY TO KASIAN ARCHITECTURE INTERIOR DESIGN AND PLANNING LTD FOR ADJUSTMENT.

PROJECT

7680 - TOWNHOUSES

7680-202A ST. TOWNSHIP OF LANGLEY , B.C. CANADA.

DRAWING TITLE

BUILDING-1 (UNIT A & B)
COLOURED ELEVATIONS

DRAWING ISSUE

ISSUED FOR PRELIMINARY LAYOUT

PROJECT NO.	PLOT DATE	DRAWN
722023	23-01-2025	RK
	SCALE 1/8" = 1'-0"	REVIEWED ST

DRAWING NO. A-201 REVISION 1



1 A-202 NORTH ELEVATION 1/8" = 1'-0"



2 A-202 WEST ELEVATION 1/8" = 1'-0"



3 A-202 SOUTH ELEVATION 1/8" = 1'-0"



4 A-202 EAST ELEVATION 1/8" = 1'-0"

MATERIAL LEGEND : SCHEME - 02

	MATERIAL	COLOR
FL	FLASHING	DECEPTION GREY
GR	GUARD/RAILING	DECEPTION GREY
FA	FASCIA	DECEPTION GREY
TR1	TRIM	LIGHT MIST
TR2	TRIM	DECEPTION GREY
TR3	TRIM	ARCTIC WHITE
BB1	BOARD BATTERN	LIGHT MIST
BB2	BOARD BATTERN	DECEPTION GREY
C1	8" SIDING	WHITE
C2	8" SIDING	LIGHT MIST
AS	ROOF SHINGLES	DARK GREY
HP	HARDI PANEL	DECEPTION GREY
F	WINDOWS	DECEPTION GREY
P	DOORS	DECEPTION GREY
GD	GARAGE DOOR	DECEPTION GREY
B	BRICK WALL	IRONSIDE BRICK

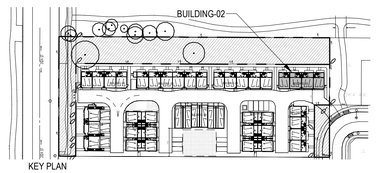

kasian

Kasian Architecture Interior Design and Planning Ltd
1500 West Georgia Street, Suite 1685
Vancouver, BC Canada V6G 2Z6
T 604 683 4145 F 604 683 2827
www.kasian.com

REV.	YYYY-MM-DD	REVISION / DRAWING ISSUE	REVIEW
1	2021-12-01	ISSUED FOR PRELIMINARY LAYOUT	

CONSULTANT

PERMIT STAMP

SEAL

REGISTERED ARCHITECT TREVOR DICKSON BRITISH COLUMBIA

2025-01-30

THIS DRAWING, AS AN INSTRUMENT OF SERVICE, IS THE PROPERTY OF KASIAN ARCHITECTURE INTERIOR DESIGN AND PLANNING LTD. THE COPYRIGHT IN THE SAME BEING RESERVED TO THEM. NO REPRODUCTION IS ALLOWED WITHOUT THE PERMISSION OF KASIAN ARCHITECTURE INTERIOR DESIGN AND PLANNING LTD AND WHEN MADE MUST BEAR ITS NAME.
THIS DRAWING IS NOT TO BE SCALED. THE CONTRACTOR IS TO VERIFY DIMENSIONS AND DATA NOTED HEREIN WITH THE CONDITIONS ON SITE AND IS RESPONSIBLE FOR REPORTING ANY DISCREPANCY TO KASIAN ARCHITECTURE INTERIOR DESIGN AND PLANNING LTD FOR ADJUSTMENT.

PROJECT

7680 - TOWNHOUSES

7680-202A ST. TOWNSHIP OF LANGLEY CITY, B.C. CANADA.

DRAWING TITLE

BUILDING-2 (UNIT A & B) ELEVATIONS

DRAWING ISSUE

ISSUED FOR PRELIMINARY LAYOUT

PROJECT NO.	PLOT DATE	DRAWN
722023	23-01-2025	RK
	SCALE 1/8" = 1'-0"	REVIEWED ST

DRAWING NO. A-202 REVISION 1

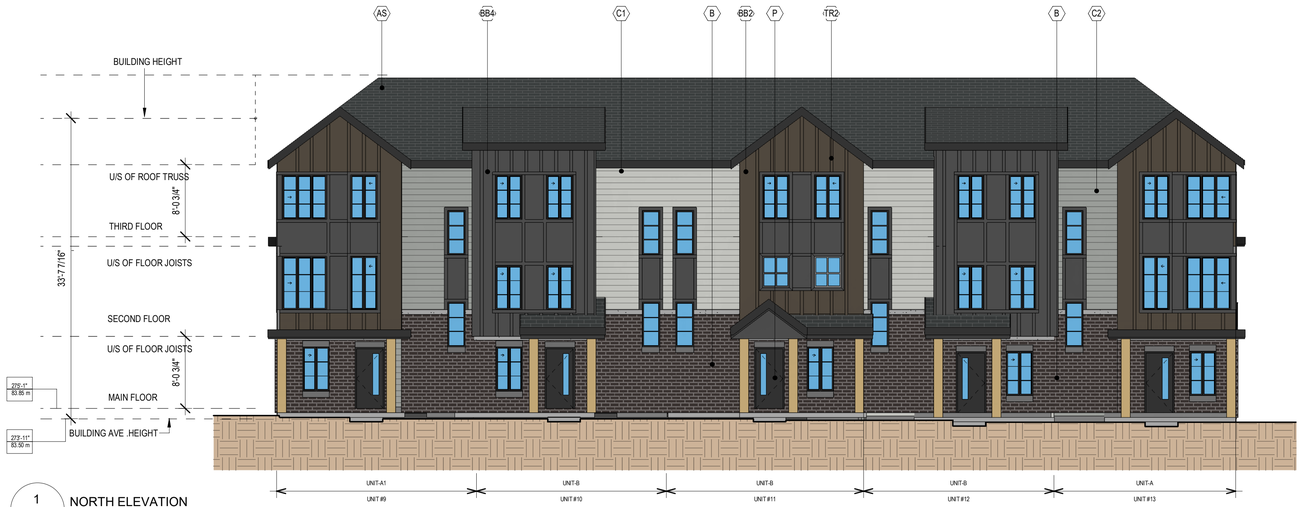

1 / A-203 NORTH ELEVATION
1/8" = 1'-0"

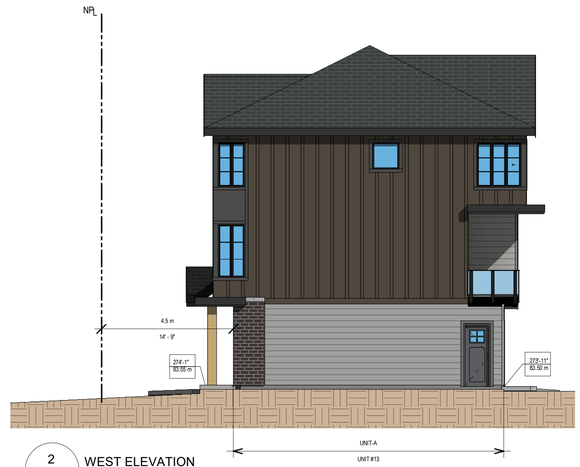

2 / A-203 WEST ELEVATION
1/8" = 1'-0"



3 / A-203 SOUTH ELEVATION
1/8" = 1'-0"

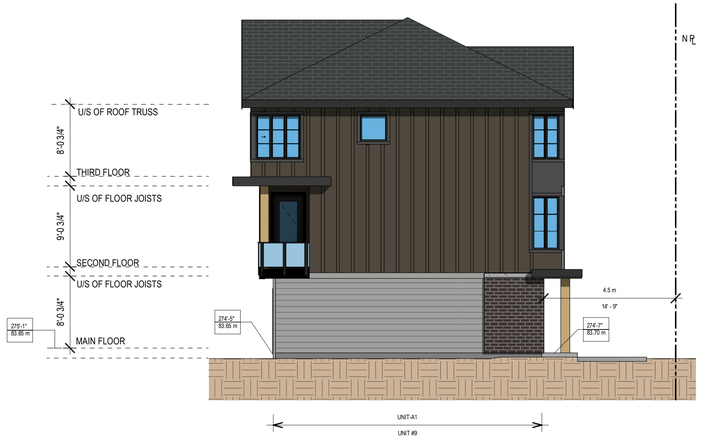

4 / A-203 EAST ELEVATION
1/8" = 1'-0"

MATERIAL LEGEND : SCHEME-1

	MATERIAL	COLOR
FL	FLASHING	DARK GREY
GR	GUARD/RAILING	DARK GREY
FA	FASCIA	DARK GREY
TR1	TRIM	DECEPTION GREY
TR2	TRIM	ROASTED WALLNUT
TR3	TRIM	WHITE
BB1	BOARD BATTERN	LIGHT MIST
BB2	BOARD BATTERN	ROASTED WALLNUT
BB3	BOARD BATTERN	WHITE
C1	8" SIDING	WHITE
C2	8" SIDING	LIGHT MIST
AS	ROOF SHINGLES	DARK GREY
HP	HARDI PANEL	DECEPTION GREY
F	WINDOWS	DECEPTION GREY
P	DOORS	BLACK
GD	GARAGE DOOR	BLACK
NC	WOOD LATTICE	NATURAL CEDAR

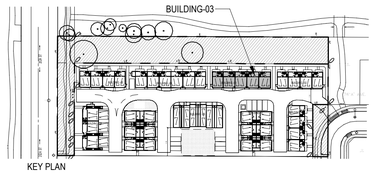

KEY PLAN

kasian

Kasian Architecture Interior Design and Planning Ltd
1500 West Georgia Street, Suite 1685
Vancouver, BC Canada V6G 2Z6
T 604 683 4145 F 604 683 2827
www.kasian.com

REV.	YYYY-MM-DD	REVISION / DRAWING ISSUE	REVIEW
1	2021-12-01	ISSUED FOR PRELIMINARY LAYOUT	

CONSULTANT

PERMIT STAMP

SEAL

REGISTERED ARCHITECT TREVOR DICKSON BRITISH COLUMBIA

2025-01-30

THIS DRAWING, AS AN INSTRUMENT OF SERVICE, IS THE PROPERTY OF KASIAN ARCHITECTURE INTERIOR DESIGN AND PLANNING LTD. THE COPYRIGHT IN THE SAME BEING RESERVED TO THEM. NO REPRODUCTION IS ALLOWED WITHOUT THE PERMISSION OF KASIAN ARCHITECTURE INTERIOR DESIGN AND PLANNING LTD AND WHEN MADE MUST BEAR ITS NAME.
THIS DRAWING IS NOT TO BE SCALED. THE CONTRACTOR IS TO VERIFY DIMENSIONS AND DATA NOTED HEREIN WITH THE CONDITIONS ON SITE AND IS RESPONSIBLE FOR REPORTING ANY DISCREPANCY TO KASIAN ARCHITECTURE INTERIOR DESIGN AND PLANNING LTD FOR ADJUSTMENT.

PROJECT

7680 - TOWNHOUSES

7680-202A ST. TOWNSHIP OF LANGLEY CITY, B.C. CANADA.

DRAWING TITLE

BUILDING-3 (UNIT A & B) ELEVATIONS

DRAWING ISSUE

ISSUED FOR PRELIMINARY LAYOUT

PROJECT NO.	PLOT DATE	DRAWN
722023	23-01-2025	RK
	SCALE 1/8" = 1'-0"	REVIEWED ST

DRAWING NO. A-203 REVISION 1



1 A-204 NORTH ELEVATION
1/8" = 1'-0"



2 A-204 WEST ELEVATION
1/8" = 1'-0"

3 A-204 SOUTH ELEVATION
1/8" = 1'-0"

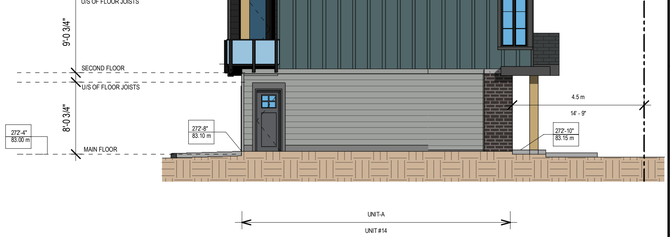

4 A-204 EAST ELEVATION
1/8" = 1'-0"

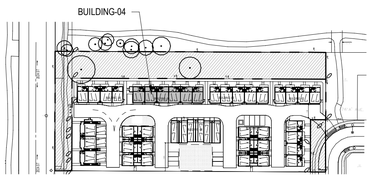

KEY PLAN

MATERIAL LEGEND :SCHEME-3

	MATERIAL	COLOR
FL	FLASHING	DARK GRAY
GR	GUARD RAILING	DARK GRAY
FA	FASCIA	DECEPTION GRAY
TR1	TRIM	LIGHT MIST
TR2	TRIM	STONE BLUE SIDING
TR3	TRIM	ARCTIC WHITE
TR4	TRIM	DECEPTION GRAY
C1	8" SIDING	WHITE
C2	8" SIDING	LIGHT MIST
C3	8" SIDING	STONE BLUE SIDING
AS	ROOF	DARK GREY
BB1	BOARD BATTEN	LIGHT MIST
BB2	BOARD BATTEN	STONE BLUE BOARD
BB3	BOARD BATTEN	WHITE
BB4	BOARD BATTEN	DECEPTION GRAY
HP	HARDI PANEL	DECEPTION GRAY
F	WINDOWS	DECEPTION GRAY
P	DOORS	DECEPTION GRAY
GD	GARAGE DOOR	DECEPTION GRAY
NC	FENCING	NATURAL CEDAR

kasian

Kasian Architecture Interior Design and Planning Ltd

1500 West Georgia Street, Suite 1685
Vancouver, BC Canada V6G 2Z6
T 604 683 4145 F 604 683 2827
www.kasian.com

REV.	YYYY-MM-DD	REVISION / DRAWING ISSUE	REVIEW
1	2021-12-01	ISSUED FOR PRELIMINARY LAYOUT	

CONSULTANT

PERMIT STAMP

SEAL

REGISTERED ARCHITECT TREVOR DICKSON BRITISH COLUMBIA

2025-01-30

THIS DRAWING, AS AN INSTRUMENT OF SERVICE, IS THE PROPERTY OF KASIAN ARCHITECTURE INTERIOR DESIGN AND PLANNING LTD. THE COPYRIGHT IN THE SAME BEING RESERVED TO THEM. NO REPRODUCTION IS ALLOWED WITHOUT THE PERMISSION OF KASIAN ARCHITECTURE INTERIOR DESIGN AND PLANNING LTD AND WHEN MADE MUST BEAR ITS NAME.
THIS DRAWING IS NOT TO BE SCALED. THE CONTRACTOR IS TO VERIFY DIMENSIONS AND DATA NOTED HEREIN WITH THE CONDITIONS ON SITE AND IS RESPONSIBLE FOR REPORTING ANY DISCREPANCY TO KASIAN ARCHITECTURE INTERIOR DESIGN AND PLANNING LTD FOR ADJUSTMENT.

PROJECT

7680 - TOWNHOUSES

7680-202A ST. TOWNSHIP OF LANGLEY CITY, B.C. CANADA.

DRAWING TITLE

BUILDING-4 (UNIT A & B) ELEVATIONS

DRAWING ISSUE

ISSUED FOR PRELIMINARY LAYOUT

PROJECT NO.	PLOT DATE	DRAWN
722023	23-01-2025	RK
	SCALE 1/8" = 1'-0"	REVIEWED ST

DRAWING NO. A-204 REVISION 1



1 NORTH ELEVATION
A-205 1/8" = 1'-0"

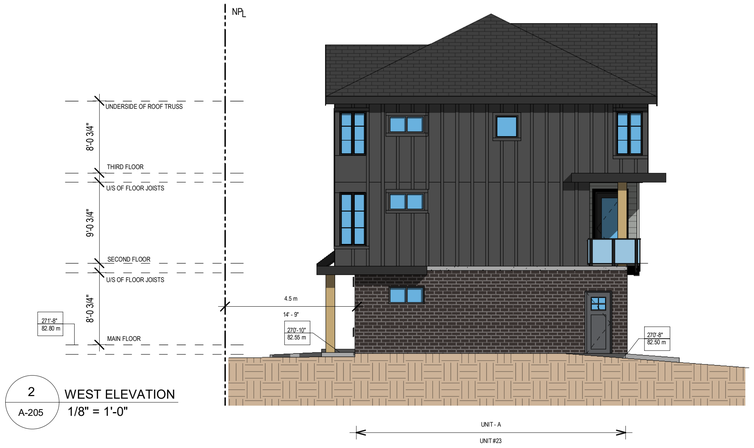

2 WEST ELEVATION
A-205 1/8" = 1'-0"



3 SOUTH ELEVATION
A-205 1/8" = 1'-0"



4 EAST ELEVATION
A-205 1/8" = 1'-0"

MATERIAL LEGEND : SCHEME - 02

	MATERIAL	COLOR
FL	FLASHING	DECEPTION GREY
GR	GUARD/RAILING	DECEPTION GREY
FA	FASCIA	DECEPTION GREY
TR1	TRIM	LIGHT MIST
TR2	TRIM	ROASTED WALNUT
TR3	TRIM	ARCTIC WHITE
TR4	TRIM	DECEPTION GREY
BB1	BOARD BATTERN	LIGHT MIST
BB2	BOARD BATTERN	ROASTED WALNUT
BB3	BOARD BATTERN	WHITE
BB4	BOARD BATTERN	DECEPTION GREY
C1	8" SIDING	WHITE
C2	8" SIDING	LIGHT MIST
AS	ROOF SHINGLES	DARK GREY
HP	HARDI PANEL	DECEPTION GREY
F	WINDOWS	DECEPTION GREY
P	DOORS	DECEPTION GREY
GD	GARAGE DOOR	DECEPTION GREY

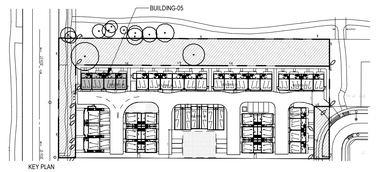

kasian

Kasian Architecture Interior Design and Planning Ltd
1500 West Georgia Street, Suite 1685
Vancouver, BC Canada V6G 2Z6
T 604 683 4145 F 604 683 2827
www.kasian.com

REV.	YYYY-MM-DD	REVISION / DRAWING ISSUE	REVIEW
1	2021-12-01	ISSUED FOR PRELIMINARY LAYOUT	

CONSULTANT

PERMIT STAMP

SEAL

REGISTERED ARCHITECT TREVOR DICKSON BRITISH COLUMBIA

2025-01-30

THIS DRAWING, AS AN INSTRUMENT OF SERVICE, IS THE PROPERTY OF KASIAN ARCHITECTURE INTERIOR DESIGN AND PLANNING LTD. THE COPYRIGHT IN THE SAME BEING RESERVED TO THEM. NO REPRODUCTION IS ALLOWED WITHOUT THE PERMISSION OF KASIAN ARCHITECTURE INTERIOR DESIGN AND PLANNING LTD AND WHEN MADE MUST BEAR ITS NAME.
THIS DRAWING IS NOT TO BE SCALED. THE CONTRACTOR IS TO VERIFY DIMENSIONS AND DATA NOTED HEREIN WITH THE CONDITIONS ON SITE AND IS RESPONSIBLE FOR REPORTING ANY DISCREPANCY TO KASIAN ARCHITECTURE INTERIOR DESIGN AND PLANNING LTD FOR ADJUSTMENT.

PROJECT

7680 - TOWNHOUSES

7680-202A ST. TOWNSHIP OF LANGLEY CITY, B.C. CANADA.

DRAWING TITLE

BUILDING-5 (UNIT A & B) ELEVATIONS

DRAWING ISSUE

ISSUED FOR PRELIMINARY LAYOUT

PROJECT NO.	PLOT DATE	DRAWN
722023	23-01-2025	SK
	SCALE 1/8" = 1'-0"	REVIEWED GR

DRAWING NO. A-205 REVISION 1



1 A-206 EAST ELEVATION
1/8" = 1'-0"

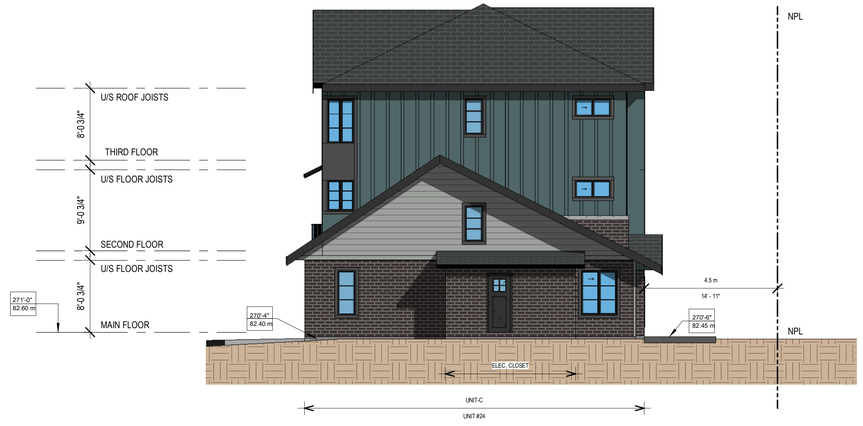

2 A-206 NORTH ELEVATION
1/8" = 1'-0"



3 A-206 WEST ELEVATION
1/8" = 1'-0"



4 A-206 SOUTH ELEVATION
1/8" = 1'-0"

MATERIAL LEGEND :SCHEME-3

	MATERIAL	COLOR
FL	FLASHING	DARK GRAY
GR	GUARD/RAILING	DARK GRAY
FA	FASCIA	DECEPTION GRAY
TR1	TRIM	DECEPTION GRAY
TR2	TRIM	LIGHT MIST
TR3	TRIM	STONE BLUE
TR4	TRIM	WHITE
C1	8" SIDING	WHITE
C2	8" SIDING	LIGHT MIST
AS	ROOF	DARK GREY
BB1	BOARD BATTEN	LIGHT MIST
BB2	BOARD BATTEN	STONE BLUE
BB3	BOARD BATTEN	ATTIC WHITE
HP	HARDI PANEL	DECEPTION GRAY
F	WINDOWS	DECEPTION GRAY
P	DOORS	DECEPTION GRAY
GD	GARAGE DOOR	DECEPTION GRAY
NC	FENCING	NATURAL CEDAR
B	BRICK WALL	IRONSIDE BRICK

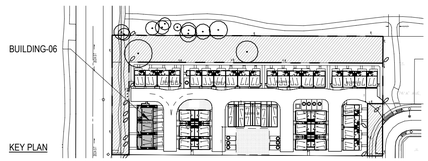

kasian

Kasian Architecture Interior Design and Planning Ltd
1500 West Georgia Street, Suite 1685
Vancouver, BC Canada V6G 2Z6
T 604 683 4145 F 604 683 2827
www.kasian.com

REV.	YYYY-MM-DD	REVISION / DRAWING ISSUE	REVIEW
1	2021-12-01	ISSUED FOR PRELIMINARY LAYOUT	

CONSULTANT

PERMIT STAMP

SEAL

REGISTERED ARCHITECT TREVOR DICKSON BRITISH COLUMBIA
2025-01-30

THIS DRAWING, AS AN INSTRUMENT OF SERVICE, IS THE PROPERTY OF KASIAN ARCHITECTURE INTERIOR DESIGN AND PLANNING LTD. THE COPYRIGHT IN THE SAME BEING RESERVED TO THEM. NO REPRODUCTION IS ALLOWED WITHOUT THE PERMISSION OF KASIAN ARCHITECTURE INTERIOR DESIGN AND PLANNING LTD AND WHEN MADE MUST BEAR ITS NAME.
THIS DRAWING IS NOT TO BE SCALED. THE CONTRACTOR IS TO VERIFY DIMENSIONS AND DATA NOTED HEREIN WITH THE CONDITIONS ON SITE AND IS RESPONSIBLE FOR REPORTING ANY DISCREPANCY TO KASIAN ARCHITECTURE INTERIOR DESIGN AND PLANNING LTD FOR ADJUSTMENT.

PROJECT

7680 - TOWNHOUSES

7680-202A ST. TOWNSHIP OF LANGLEY , B.C. CANADA.

DRAWING TITLE

BUILDING-6 (UNIT-C)
COLOR ELEVATIONS

DRAWING ISSUE

ISSUED FOR PRELIMINARY LAYOUT

PROJECT NO.	PLOT DATE	DRAWN
722023	23-01-2025	RK
	SCALE 1/8" = 1'-0"	REVIEWED ST

DRAWING NO. A-206 REVISION 1

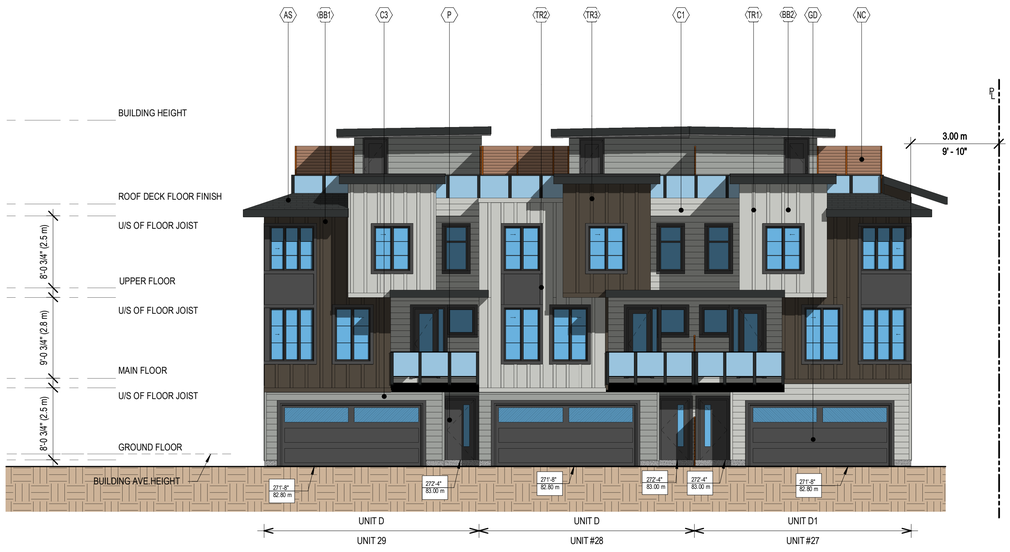

1 A-207 WEST ELEVATION
1/8" = 1'-0"

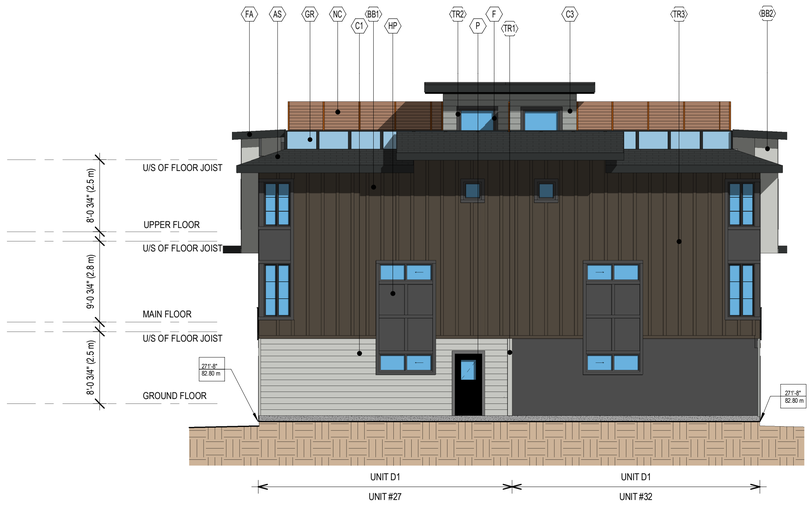

2 A-207 SOUTH ELEVATION
1/8" = 1'-0"



3 A-207 EAST ELEVATION
1/8" = 1'-0"

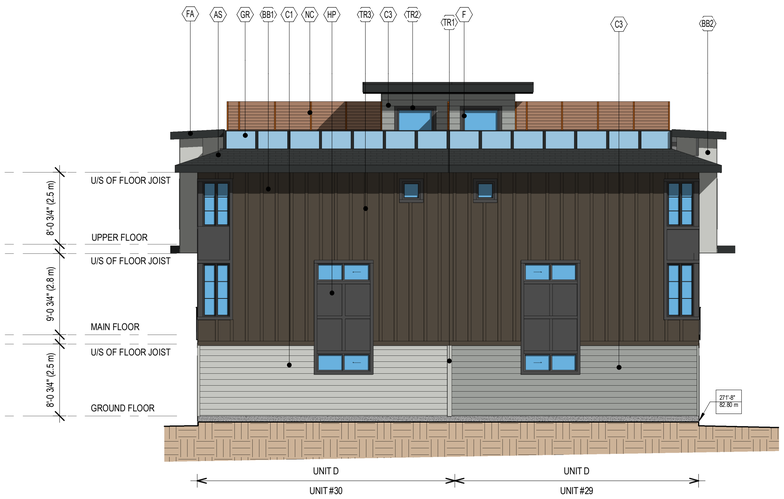

4 A-207 NORTH ELEVATION
1/8" = 1'-0"

MATERIAL LEGEND : SCHEME - 1

	MATERIAL	COLOR	
FL	FLASHING	DECEPTION GREY	
GR	GUARD/RAILING	DECEPTION GREY	
FA	FASCIA	DECEPTION GREY	
TR1	TRIM	ARCTIC WHITE	
TR2	TRIM	DECEPTION GREY	
TR3	TRIM	ROASTED WALLNUT	
TR4	TRIM	LIGHT MIST	
BB1	BOARD BATTERN	ROASTED WALLNUT	
BB2	BOARD BATTERN	ARCTIC WHITE	
C1	8" SIDING	ARCTIC WHITE	
C3	8" SIDING	LIGHT MIST	
AS	ROOF SHINGLES	DARK GREY	
HP	HARDI PANEL	DECEPTION GREY	
F	WINDOWS	DECEPTION GREY	
P	DOORS	DECEPTION GREY	
GD	GARAGE DOOR	DECEPTION GREY	
NC	WOOD LATTICE	NATURAL CEDAR	

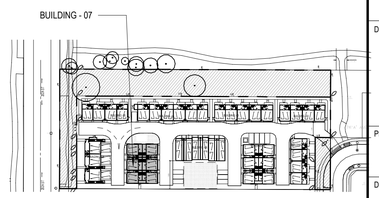

KEY PLAN

kasian

Kasian Architecture Interior Design and Planning Ltd
1500 West Georgia Street, Suite 1685
Vancouver, BC Canada V6G 2Z6
T 604 683 4145 F 604 683 2827
www.kasian.com

REV.	YYYY-MM-DD	REVISION / DRAWING ISSUE	REVIEW
1	2021-12-01	ISSUED FOR PRELIMINARY LAYOUT	

CONSULTANT

PERMIT STAMP

SEAL

REGISTERED ARCHITECT TREVOR DICKSON BRITISH COLUMBIA
2025-01-30

THIS DRAWING, AS AN INSTRUMENT OF SERVICE, IS THE PROPERTY OF KASIAN ARCHITECTURE INTERIOR DESIGN AND PLANNING LTD. THE COPYRIGHT IN THE SAME BEING RESERVED TO THEM. NO REPRODUCTION IS ALLOWED WITHOUT THE PERMISSION OF KASIAN ARCHITECTURE INTERIOR DESIGN AND PLANNING LTD AND WHEN MADE MUST BEAR ITS NAME.
THIS DRAWING IS NOT TO BE SCALED. THE CONTRACTOR IS TO VERIFY DIMENSIONS AND DATA NOTED HEREIN WITH THE CONDITIONS ON SITE AND IS RESPONSIBLE FOR REPORTING ANY DISCREPANCY TO KASIAN ARCHITECTURE INTERIOR DESIGN AND PLANNING LTD FOR ADJUSTMENT.

PROJECT

7680 - TOWNHOUSES

7680-202A ST. TOWNSHIP OF LANGLEY, B.C. CANADA.

DRAWING TITLE

BUILDING 7 (UNIT-D) ELEVATIONS

DRAWING ISSUE

ISSUED FOR PRELIMINARY LAYOUT

PROJECT NO.	PLOT DATE	DRAWN
722023	23-01-2025	RK
	SCALE 1/8" = 1'-0"	REVIEWED TD

DRAWING NO. A-207 REVISION 1

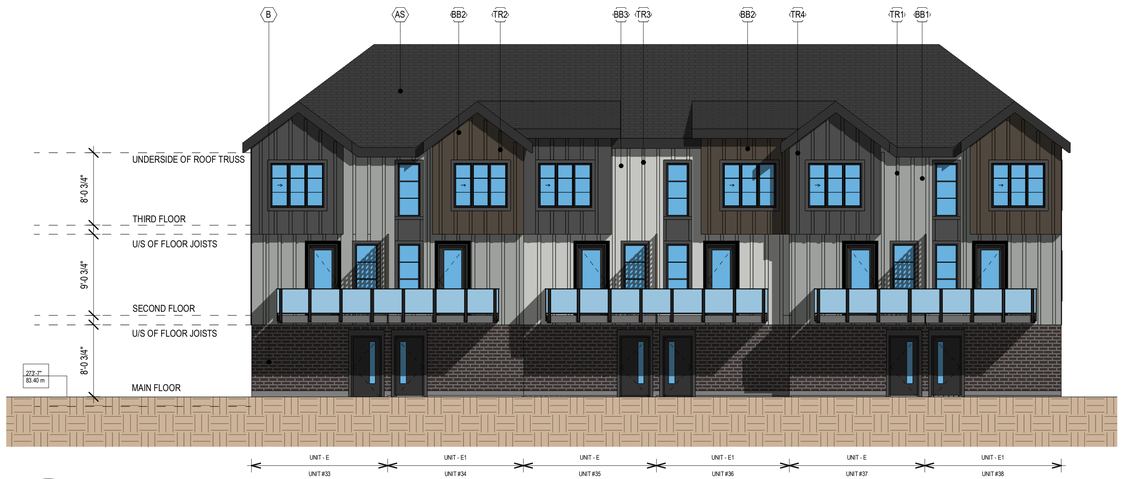

1 A-208 SOUTH ELEVATION
1/8" = 1'-0"

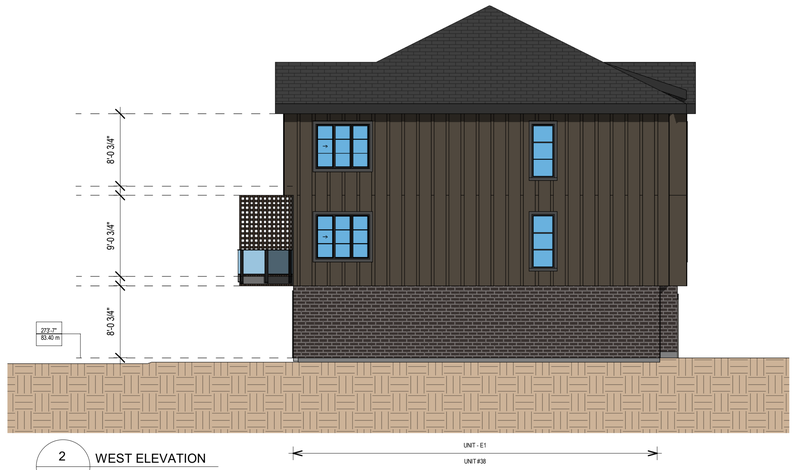

2 A-208 WEST ELEVATION
1/8" = 1'-0"



3 A-208 NORTH ELEVATION
1/8" = 1'-0"

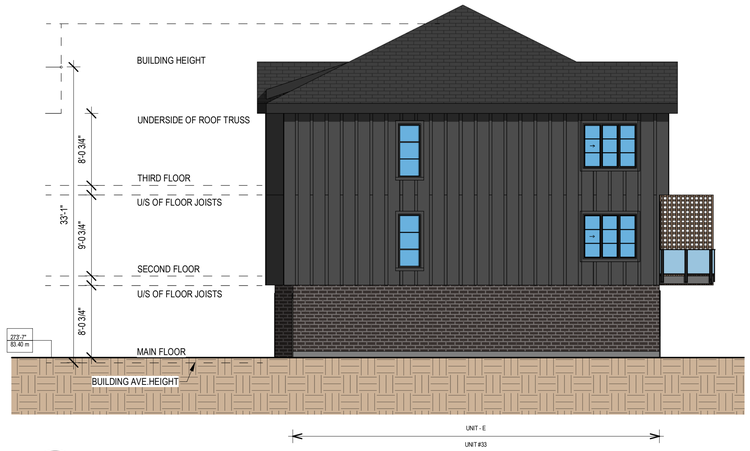

4 A-208 EAST ELEVATION
1/8" = 1'-0"

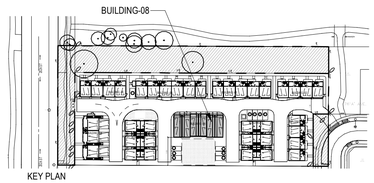

KEY PLAN

MATERIAL LEGEND : SCHEME - 02

	MATERIAL	COLOR
FL	FLASHING	DECEPTION GREY
GR	GUARD/RAILING	DECEPTION GREY
FA	FASCIA	DECEPTION GREY
TR1	TRIM	LIGHT MIST
TR2	TRIM	ROASTED WALNUT
TR3	TRIM	ARCTIC WHITE
TR4	TRIM	DECEPTION GREY
BB1	BOARD BATTERN	LIGHT MIST
BB2	BOARD BATTERN	ROASTED WALNUT
BB3	BOARD BATTERN	WHITE
BB4	BOARD BATTERN	DECEPTION GREY
C1	8" SIDING	WHITE
C2	8" SIDING	LIGHT MIST
AS	ROOF SHINGLES	DARK GREY
HP	HARDI PANEL	DECEPTION GREY
F	WINDOWS	DECEPTION GREY
P	DOORS	DECEPTION GREY
GD	GARAGE DOOR	DECEPTION GREY

kasian

Kasian Architecture Interior Design and Planning Ltd

1500 West Georgia Street, Suite 1685
Vancouver, BC Canada V6G 2Z6
T 604 683 4145 F 604 683 2827
www.kasian.com

REV.	YYYY-MM-DD	REVISION / DRAWING ISSUE	REVIEW
1	2021-12-01	ISSUED FOR PRELIMINARY LAYOUT	

CONSULTANT

PERMIT STAMP

SEAL

REGISTERED ARCHITECT TREVOR DICKSON BRITISH COLUMBIA

2025-01-30

THIS DRAWING, AS AN INSTRUMENT OF SERVICE, IS THE PROPERTY OF KASIAN ARCHITECTURE INTERIOR DESIGN AND PLANNING LTD. THE COPYRIGHT IN THE SAME BEING RESERVED TO THEM. NO REPRODUCTION IS ALLOWED WITHOUT THE PERMISSION OF KASIAN ARCHITECTURE INTERIOR DESIGN AND PLANNING LTD AND WHEN MADE MUST BEAR ITS NAME.
THIS DRAWING IS NOT TO BE SCALED. THE CONTRACTOR IS TO VERIFY DIMENSIONS AND DATA NOTED HEREIN WITH THE CONDITIONS ON SITE AND IS RESPONSIBLE FOR REPORTING ANY DISCREPANCY TO KASIAN ARCHITECTURE INTERIOR DESIGN AND PLANNING LTD FOR ADJUSTMENT.

PROJECT

7680 - TOWNHOUSES

7680-202A ST. TOWNSHIP OF LANGLEY, B.C. CANADA.

DRAWING TITLE

BUILDING 8 - ELEVATIONS

DRAWING ISSUE

ISSUED FOR PRELIMINARY LAYOUT

PROJECT NO.	PLOT DATE	DRAWN
722023	23-01-2025	RK
	SCALE 1/8" = 1'-0"	REVIEWED ST

DRAWING NO. A-208 REVISION 1

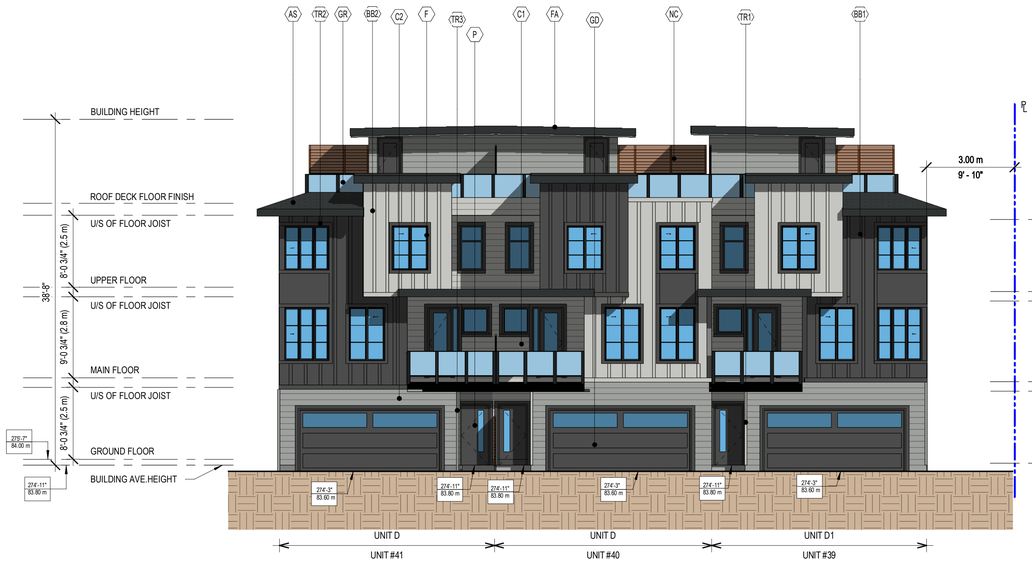

1 A-209 WEST ELEVATION
1/8" = 1'-0"



2 A-209 SOUTH ELEVATION
1/8" = 1'-0"



3 A-209 EAST ELEVATION
1/8" = 1'-0"

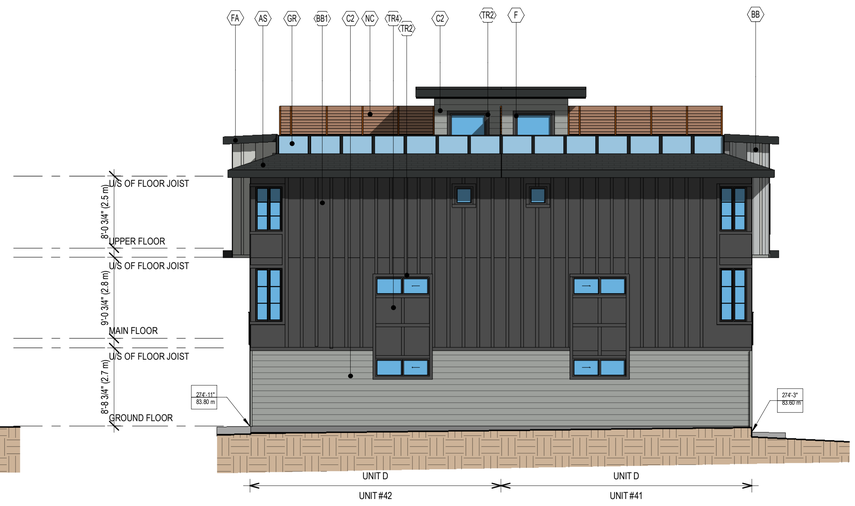

4 A-209 NORTH ELEVATION
1/8" = 1'-0"

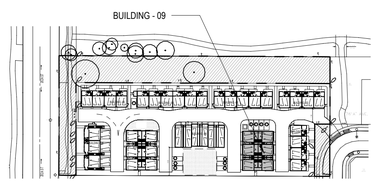

KEY PLAN

MATERIAL SCHEME - 2

	MATERIAL	COLOR
FL	FLASHING	DECEPTION GREY
GR	GUARD/RAILING	DECEPTION GREY
FA	FASCIA	DECEPTION GREY
TR1	TRIM	ARCTIC WHITE
TR2	TRIM	DECEPTION GREY
TR3	TRIM	LIGHT MIST
BB1	BOARD BATTERN	DECEPTION GREY
BB1	BOARD BATTERN	ARCTIC WHITE
C1	8" SIDING	ARCTIC WHITE
C2	8" SIDING	LIGHT MIST
AS	ROOF SHINGLES	DARK GREY
HP	HARDI PANEL	DECEPTION GREY
F	WINDOWS	DECEPTION GREY
P	DOORS	DECEPTION GREY
GD	GARAGE DOOR	DECEPTION GREY
NC	WOOD LATTICE	NATURAL CEDAR

kasian

Kasian Architecture Interior Design and Planning Ltd
1500 West Georgia Street, Suite 1685
Vancouver, BC Canada V6G 2Z6
T 604 683 4145 F 604 683 2827
www.kasian.com

REV.	YYYY-MM-DD	REVISION / DRAWING ISSUE	REVIEW
1	2021-12-01	ISSUED FOR PRELIMINARY LAYOUT	

CONSULTANT

PERMIT STAMP

SEAL

REGISTERED ARCHITECT TREVOR DICKSON BRITISH COLUMBIA
2025-01-30

THIS DRAWING, AS AN INSTRUMENT OF SERVICE, IS THE PROPERTY OF KASIAN ARCHITECTURE INTERIOR DESIGN AND PLANNING LTD. THE COPYRIGHT IN THE SAME BEING RESERVED TO THEM. NO REPRODUCTION IS ALLOWED WITHOUT THE PERMISSION OF KASIAN ARCHITECTURE INTERIOR DESIGN AND PLANNING LTD AND WHEN MADE MUST BEAR ITS NAME.
THIS DRAWING IS NOT TO BE SCALED. THE CONTRACTOR IS TO VERIFY DIMENSIONS AND DATA NOTED HEREIN WITH THE CONDITIONS ON SITE AND IS RESPONSIBLE FOR REPORTING ANY DISCREPANCY TO KASIAN ARCHITECTURE INTERIOR DESIGN AND PLANNING LTD FOR ADJUSTMENT.

PROJECT

7680 - TOWNHOUSES

7680-202A ST. TOWNSHIP OF LANGLEY , B.C. CANADA.

DRAWING TITLE

BUILDING 9 (UNIT-D) ELEVATIONS

DRAWING ISSUE

ISSUED FOR PRELIMINARY LAYOUT

PROJECT NO.	PLOT DATE	DRAWN
722023	23-01-2025	RK
	SCALE 1/8" = 1'-0"	REVIEWED ST

DRAWING NO. A-209 REVISION 1

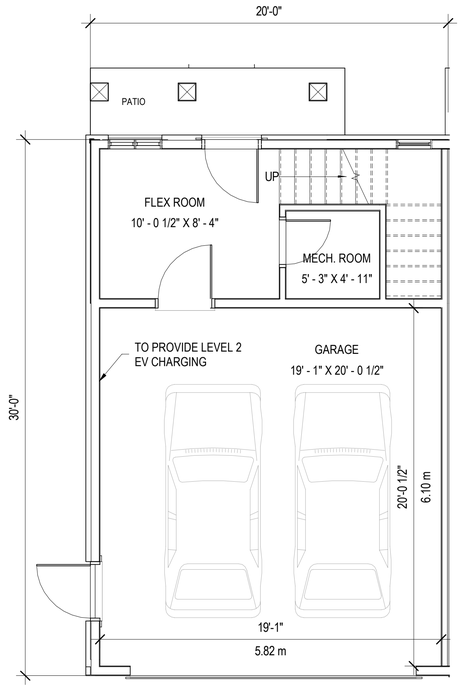

1 A-401 GROUND FLOOR PLAN - UNIT A
1/4" = 1'-0"

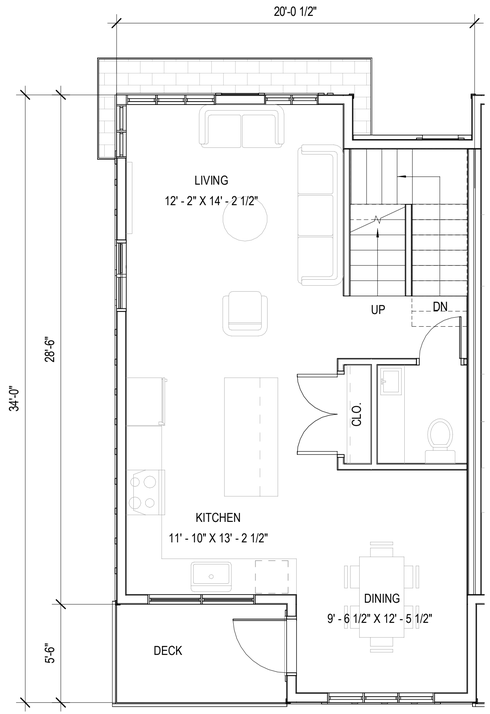

2 A-401 MAIN FLOOR PLAN - UNIT A
1/4" = 1'-0"

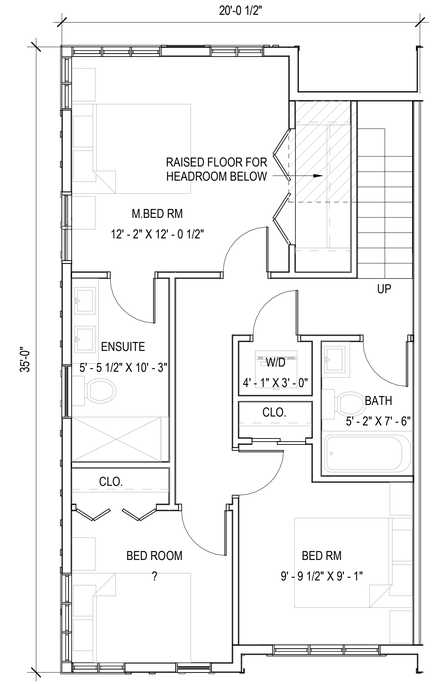

3 A-401 UPPER FLOOR PLAN - UNIT A
1/4" = 1'-0"

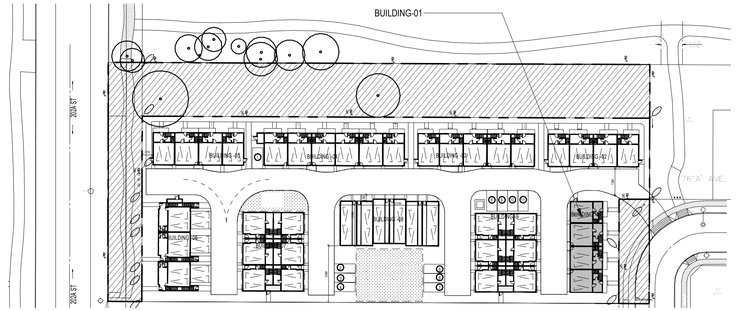

KEY PLAN

	UNIT TYPE-A_DATA	
FLOORS	SQ.FT.	SQ.M.
GROUND FLOOR	600.48	55.79
MAIN FLOOR	612.38	56.89
UPEER FLOOR	674.33	62.65
GROSS AREA	1887.19	175.33
GARAGE	417.07	38.74
NET AREA	1470.12	136.59

NOTE:
1. GROUND FLOOR AREA INCLUDES GARAGE AREA
2. GROSS TOTAL FLOOR AREA INCLUDING GARAGE
3. NET AREA - TOTAL FLOOR AREA EXCLUDING GARAGE AREA

kasian

Kasian Architecture Interior Design and Planning Ltd
1500 West Georgia Street, Suite 1685
Vancouver, BC Canada V6G 2Z6
T 604 683 4145 F 604 683 2827
www.kasian.com

REV.	YYYY-MM-DD	REVISION / DRAWING ISSUE	REVIEW

CONSULTANT

PERMIT STAMP

SEAL

REGISTERED ARCHITECT TREVOR DICKSON BRITISH COLUMBIA

2025-01-30

THIS DRAWING, AS AN INSTRUMENT OF SERVICE, IS THE PROPERTY OF KASIAN ARCHITECTURE INTERIOR DESIGN AND PLANNING LTD. THE COPYRIGHT IN THE SAME BEING RESERVED TO THEM. NO REPRODUCTION IS ALLOWED WITHOUT THE PERMISSION OF KASIAN ARCHITECTURE INTERIOR DESIGN AND PLANNING LTD AND WHEN MADE MUST BEAR ITS NAME.
THIS DRAWING IS NOT TO BE SCALED. THE CONTRACTOR IS TO VERIFY DIMENSIONS AND DATA NOTED HEREIN WITH THE CONDITIONS ON SITE AND IS RESPONSIBLE FOR REPORTING ANY DISCREPANCY TO KASIAN ARCHITECTURE INTERIOR DESIGN AND PLANNING LTD FOR ADJUSTMENT.

PROJECT

7680 - TOWNHOUSES

7680-202A ST. TOWNSHIP OF LANGLEY , B.C. CANADA.

DRAWING TITLE

ENLARGE PLAN UNIT-A

DRAWING ISSUE

PROJECT NO.	PLOT DATE	DRAWN
722023	23-01-2025	RK
	SCALE 1/4" = 1'-0"	REVIEWED PV

DRAWING NO. A-401

REVISION

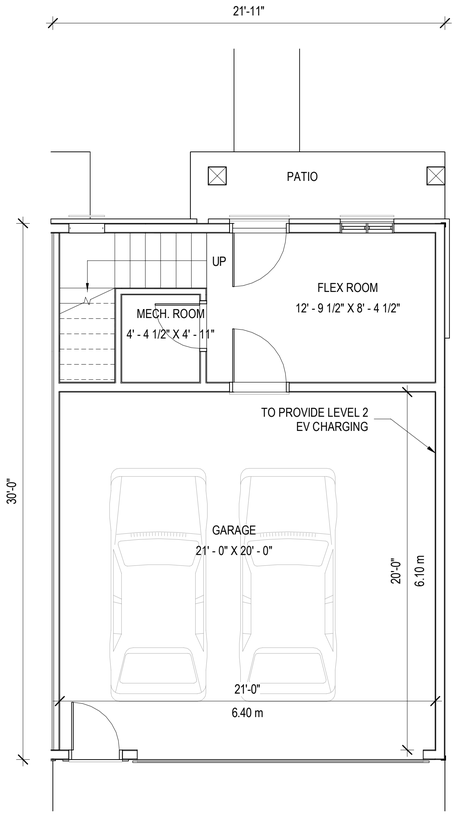

1 A-402 GROUND FLOOR PLAN - UNIT A1
1/4" = 1'-0"

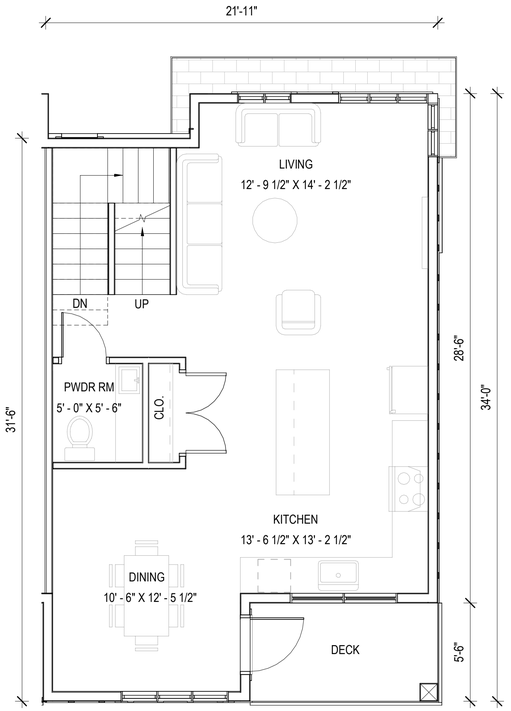

2 A-402 MAIN FLOOR PLAN - UNIT A1
1/4" = 1'-0"

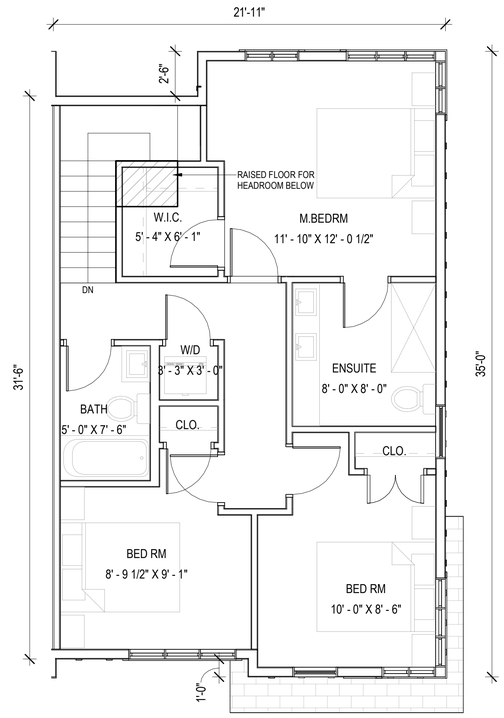

3 A-402 UPPER FLOOR PLAN - UNIT A1
1/4" = 1'-0"

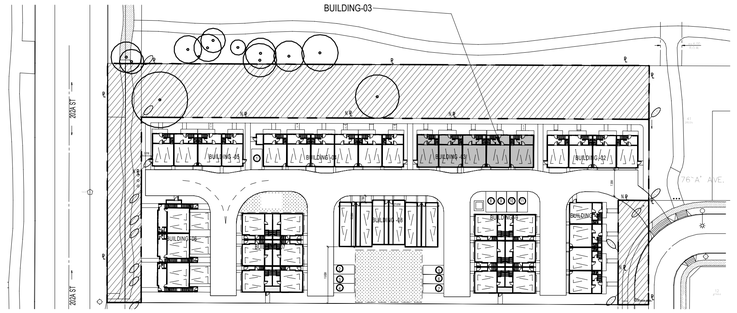

KEY PLAN

	UNIT TYPE - A1_DATA	
FLOORS	SQ.FT.	SQ.M.
GROUND FLOOR	657.81	61.11
MAIN FLOOR	668.50	62.11
UPPER FLOOR	736.43	68.42
GROSS AREA	2062.74	191.63
GARAGE	456.81	42.44
NET AREA	1605.93	149.20

NOTE:
1. GROUND FLOOR AREA INCLUDES GARAGE AREA
2. GROSS TOTAL FLOOR AREA INCLUDING GARAGE
3. NET AREA - TOTAL FLOOR AREA EXCLUDING GARAGE AREA

kasian

Kasian Architecture Interior Design and Planning Ltd
1500 West Georgia Street, Suite 1685
Vancouver, BC Canada V6G 2Z6
T 604 683 4145 F 604 683 2827
www.kasian.com

REV.	YYYY-MM-DD	REVISION / DRAWING ISSUE	REVIEW

CONSULTANT

PERMIT STAMP

SEAL

REGISTERED ARCHITECT TREVOR DICKSON BRITISH COLUMBIA

2025-01-30

THIS DRAWING, AS AN INSTRUMENT OF SERVICE, IS THE PROPERTY OF KASIAN ARCHITECTURE INTERIOR DESIGN AND PLANNING LTD. THE COPYRIGHT IN THE SAME BEING RESERVED TO THEM. NO REPRODUCTION IS ALLOWED WITHOUT THE PERMISSION OF KASIAN ARCHITECTURE INTERIOR DESIGN AND PLANNING LTD AND WHEN MADE MUST BEAR ITS NAME.
THIS DRAWING IS NOT TO BE SCALED. THE CONTRACTOR IS TO VERIFY DIMENSIONS AND DATA NOTED HEREIN WITH THE CONDITIONS ON SITE AND IS RESPONSIBLE FOR REPORTING ANY DISCREPANCY TO KASIAN ARCHITECTURE INTERIOR DESIGN AND PLANNING LTD FOR ADJUSTMENT.

PROJECT

7680 - TOWNHOUSES

7680-202A ST. TOWNSHIP OF LANGLEY CITY, B.C. CANADA.

DRAWING TITLE

ENLARGED PLAN UNIT-A1

DRAWING ISSUE

PROJECT NO.	PLOT DATE	DRAWN
722023	23-01-2025	
	SCALE 1/4" = 1'-0"	REVIEWED

DRAWING NO. A-402

REVISION

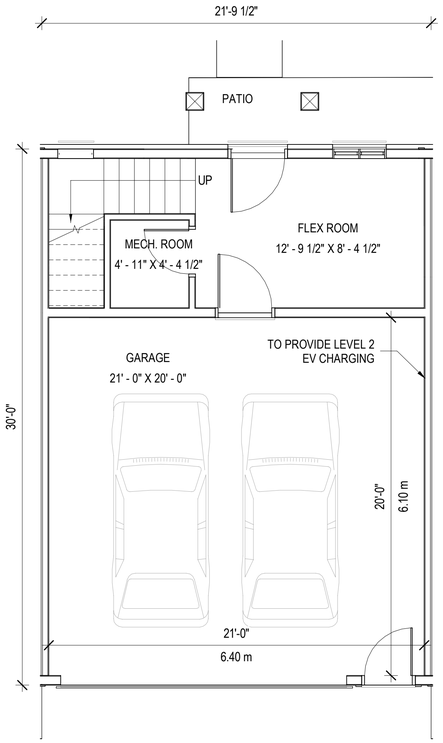

1 A-403 GROUND FLOOR PLAN - UNIT B
1/4" = 1'-0"

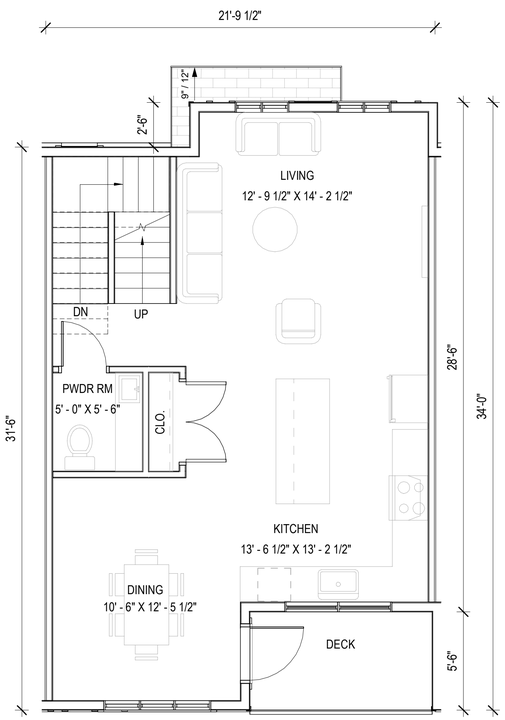

2 A-403 MAIN FLOOR PLAN - UNIT B
1/4" = 1'-0"

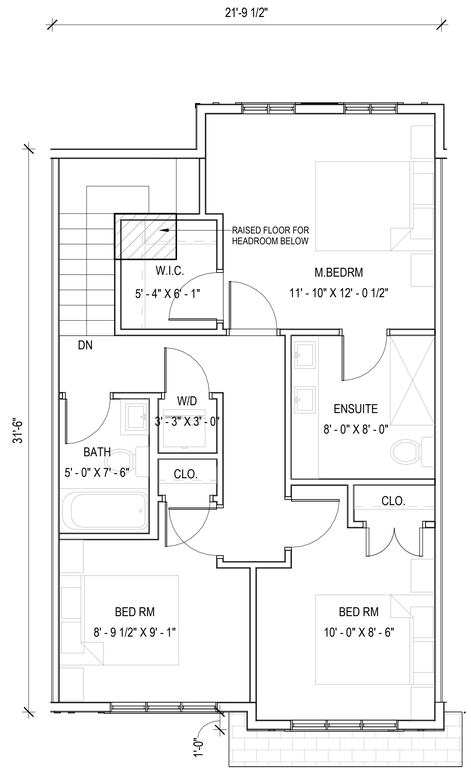

3 A-403 UPPER FLOOR PLAN - UNIT B
1/4" = 1'-0"

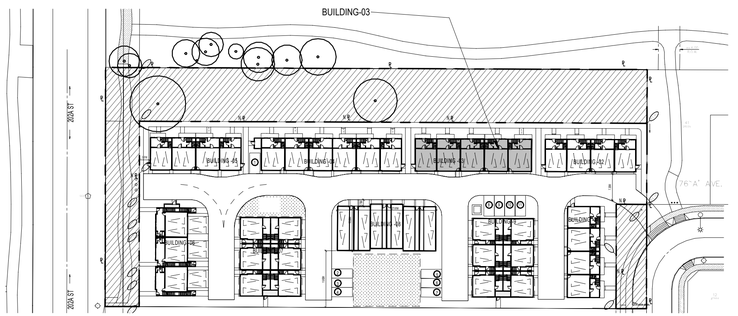

KEY PLAN

	UNIT TYPE - B_DATA	
FLOORS	SQ.FT.	SQ.M.
GROUND FLOOR	653.13	60.68
MAIN FLOOR	663.58	61.65
UPPER FLOOR	731.12	67.92
GROSS AREA	2047.83	190.25
GARAGE	453.56	42.14
NET AREA	1594.27	148.11

NOTE:
1. GROUND FLOOR AREA INCLUDES GARAGE AREA
2. GROSS TOTAL FLOOR AREA INCLUDING GARAGE
3. NET AREA - TOTAL FLOOR AREA EXCLUDING GARAGE AREA

Kasian Architecture Interior Design and Planning Ltd
1500 West Georgia Street, Suite 1685
Vancouver, BC Canada V6G 2Z6
T 604 683 4145 F 604 683 2827
www.kasian.com

REV.	YYYY-MM-DD	REVISION / DRAWING ISSUE	REVIEW

CONSULTANT

PERMIT STAMP

SEAL

REGISTERED ARCHITECT TREVOR DICKSON BRITISH COLUMBIA

2025-01-30

THIS DRAWING, AS AN INSTRUMENT OF SERVICE, IS THE PROPERTY OF KASIAN ARCHITECTURE INTERIOR DESIGN AND PLANNING LTD. THE COPYRIGHT IN THE SAME BEING RESERVED TO THEM. NO REPRODUCTION IS ALLOWED WITHOUT THE PERMISSION OF KASIAN ARCHITECTURE INTERIOR DESIGN AND PLANNING LTD AND WHEN MADE MUST BEAR ITS NAME.
THIS DRAWING IS NOT TO BE SCALED. THE CONTRACTOR IS TO VERIFY DIMENSIONS AND DATA NOTED HEREIN WITH THE CONDITIONS ON SITE AND IS RESPONSIBLE FOR REPORTING ANY DISCREPANCY TO KASIAN ARCHITECTURE INTERIOR DESIGN AND PLANNING LTD FOR ADJUSTMENT.

PROJECT

7680 - TOWNHOUSES

7680-202A ST. TOWNSHIP OF LANGLEY CITY, B.C. CANADA.

DRAWING TITLE

ENLARGED PLAN UNIT-B

DRAWING ISSUE

PROJECT NO.	PLOT DATE	DRAWN
722023	23-01-2025	
	SCALE 1/4" = 1'-0"	REVIEWED

DRAWING NO. A-403

REVISION

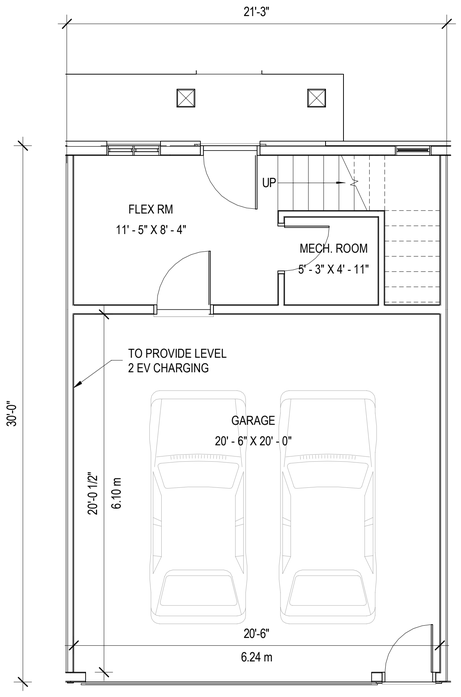

1 A-404 GROUND FLOOR PLAN - UNIT B1
1/4" = 1'-0"

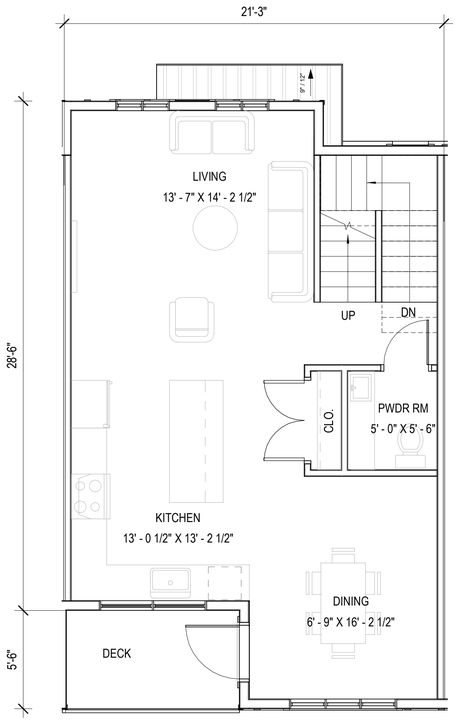

2 A-404 MAIN FLOOR PLAN - UNIT B1
1/4" = 1'-0"

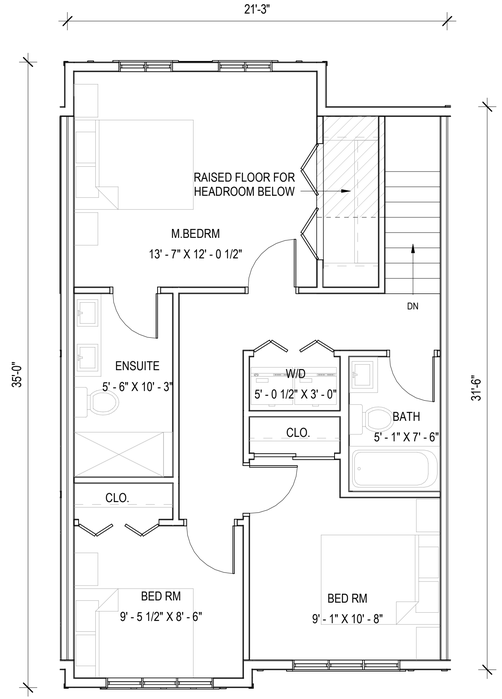

3 A-404 UPPER FLOOR PLAN - UNIT B1
1/4" = 1'-0"

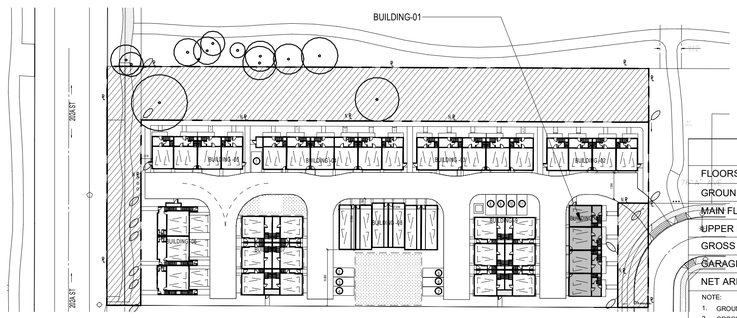

KEY PLAN

	UNIT TYPE-B1_DATA	
FLOORS	SQ.FT.	SQ.M.
GROUND FLOOR	637.51	59.23
MAIN FLOOR	651.51	60.52
UPPER FLOOR	716.02	66.52
GROSS AREA	2005.04	186.27
GARAGE	442.71	41.13
NET AREA	1562.33	145.14

NOTE:
1. GROUND FLOOR AREA INCLUDES GARAGE AREA
2. GROSS TOTAL FLOOR AREA INCLUDING GARAGE
3. NET AREA - TOTAL FLOOR AREA EXCLUDING GARAGE AREA

kasian

Kasian Architecture Interior Design and Planning Ltd

1500 West Georgia Street, Suite 1685
Vancouver, BC Canada V6G 2Z6
T 604 683 4145 F 604 683 2827
www.kasian.com

REV.	YYYY-MM-DD	REVISION / DRAWING ISSUE	REVIEW

CONSULTANT

PERMIT STAMP

SEAL

REGISTERED ARCHITECT TREVOR DICKSON BRITISH COLUMBIA

2025-01-30

THIS DRAWING, AS AN INSTRUMENT OF SERVICE, IS THE PROPERTY OF KASIAN ARCHITECTURE INTERIOR DESIGN AND PLANNING LTD. THE COPYRIGHT IN THE SAME BEING RESERVED TO THEM. NO REPRODUCTION IS ALLOWED WITHOUT THE PERMISSION OF KASIAN ARCHITECTURE INTERIOR DESIGN AND PLANNING LTD AND WHEN MADE MUST BEAR ITS NAME.
THIS DRAWING IS NOT TO BE SCALED. THE CONTRACTOR IS TO VERIFY DIMENSIONS AND DATA NOTED HEREIN WITH THE CONDITIONS ON SITE AND IS RESPONSIBLE FOR REPORTING ANY DISCREPANCY TO KASIAN ARCHITECTURE INTERIOR DESIGN AND PLANNING LTD FOR ADJUSTMENT.

PROJECT

7680 - TOWNHOUSES

7680-202A ST. TOWNSHIP OF LANGLEY , B.C. CANADA.

DRAWING TITLE

ENLARGE PLAN UNIT-B1

DRAWING ISSUE

PROJECT NO.	PLOT DATE	DRAWN
722023	23-01-2025	RK
	SCALE 1/4" = 1'-0"	REVIEWED PV

DRAWING NO. A-404

REVISION

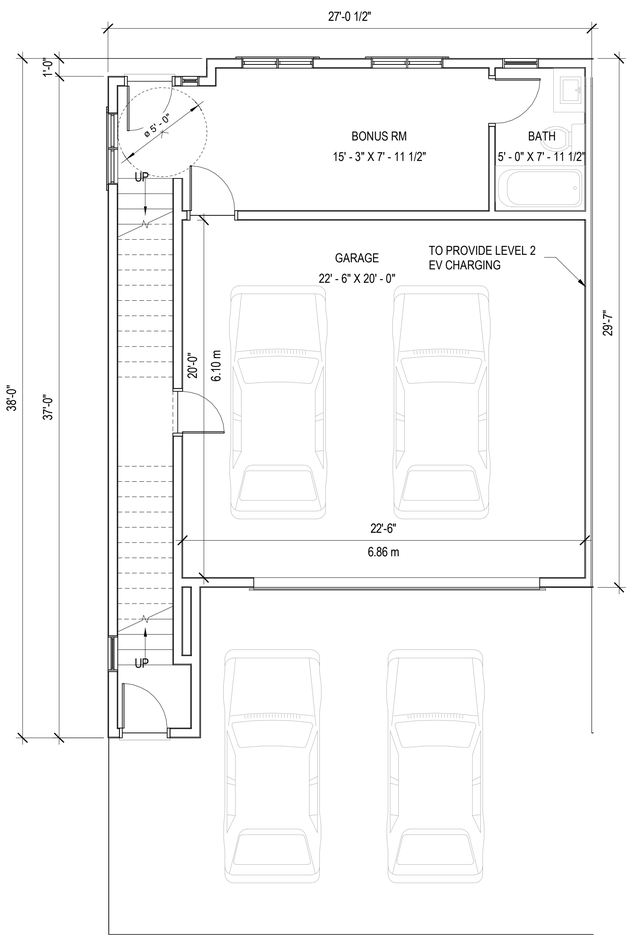

1 A-405 GROUND FLOOR PLAN - UNIT C
1/4" = 1'-0"

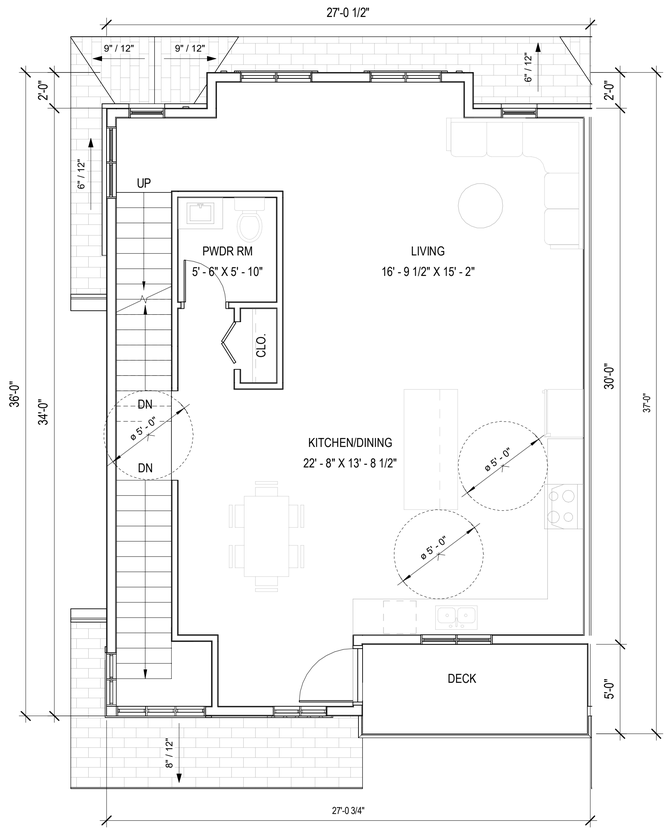

2 A-405 MAIN FLOOR PLAN - UNIT C
1/4" = 1'-0"

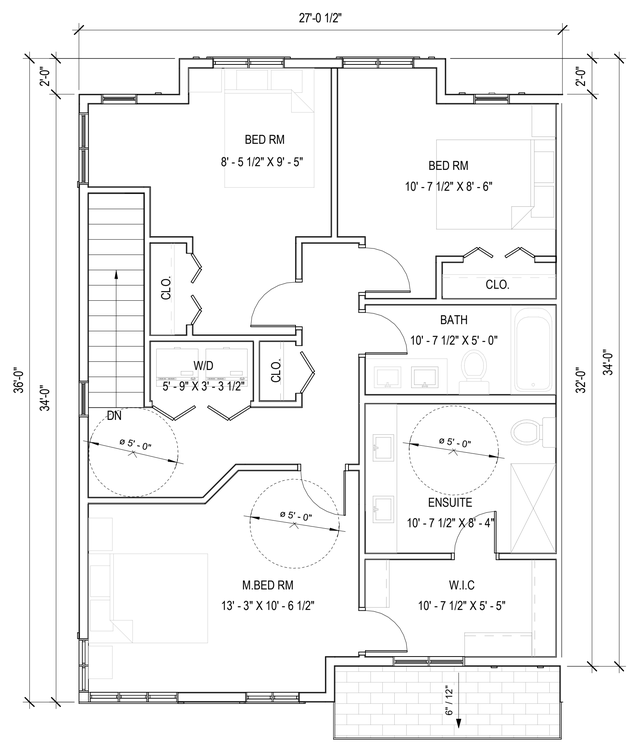

3 A-405 UPPER FLOOR PLAN - UNIT C
1/4" = 1'-0"

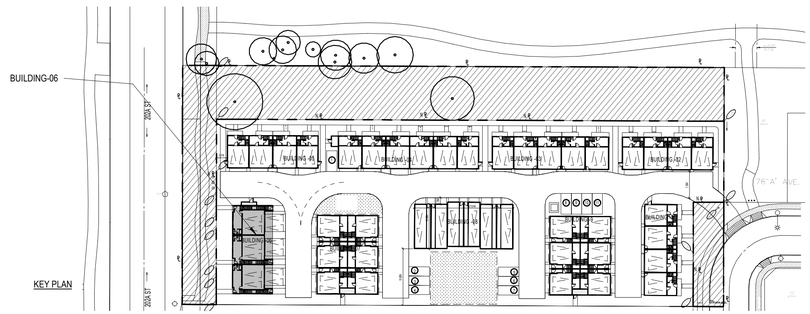

	UNIT TYPE C - DATA	
FLOORS	SQ.FT.	SQ.M.
GROUND FLOOR	838.28	77.88
MAIN FLOOR	898.69	83.49
UPPER FLOOR	924.15	85.86
GROSS AREA	2661.12	247.23
GARAGE	481.94	44.77
NET AREA	2179.18	202.45

NOTE:
1. GROUND FLOOR AREA INCLUDES GARAGE AREA
2. GROSS TOTAL FLOOR AREA INCLUDING GARAGE
3. NET AREA - TOTAL FLOOR AREA EXCLUDING GARAGE AREA

kasian

Kasian Architecture Interior Design and Planning Ltd

1500 West Georgia Street, Suite 1685
Vancouver, BC Canada V6G 2Z6
T 604 683 4145 F 604 683 2827
www.kasian.com

REV.	YYYY-MM-DD	REVISION / DRAWING ISSUE	REVIEW

CONSULTANT

PERMIT STAMP

SEAL

REGISTERED ARCHITECT TREVOR DICKSON BRITISH COLUMBIA

2025-01-30

THIS DRAWING, AS AN INSTRUMENT OF SERVICE, IS THE PROPERTY OF KASIAN ARCHITECTURE INTERIOR DESIGN AND PLANNING LTD. THE COPYRIGHT IN THE SAME BEING RESERVED TO THEM. NO REPRODUCTION IS ALLOWED WITHOUT THE PERMISSION OF KASIAN ARCHITECTURE INTERIOR DESIGN AND PLANNING LTD AND WHEN MADE MUST BEAR ITS NAME.
THIS DRAWING IS NOT TO BE SCALED. THE CONTRACTOR IS TO VERIFY DIMENSIONS AND DATA NOTED HEREIN WITH THE CONDITIONS ON SITE AND IS RESPONSIBLE FOR REPORTING ANY DISCREPANCY TO KASIAN ARCHITECTURE INTERIOR DESIGN AND PLANNING LTD FOR ADJUSTMENT.

PROJECT

7680 - TOWNHOUSES

7680-202A ST. TOWNSHIP OF LANGLEY , B.C. CANADA.

DRAWING TITLE

ENLARGED PLAN UNIT - C

DRAWING ISSUE

PROJECT NO.	PLOT DATE	DRAWN
722023	23-01-2025	RK
	SCALE 1/4" = 1'-0"	REVIEWED ST

DRAWING NO. A-405

REVISION

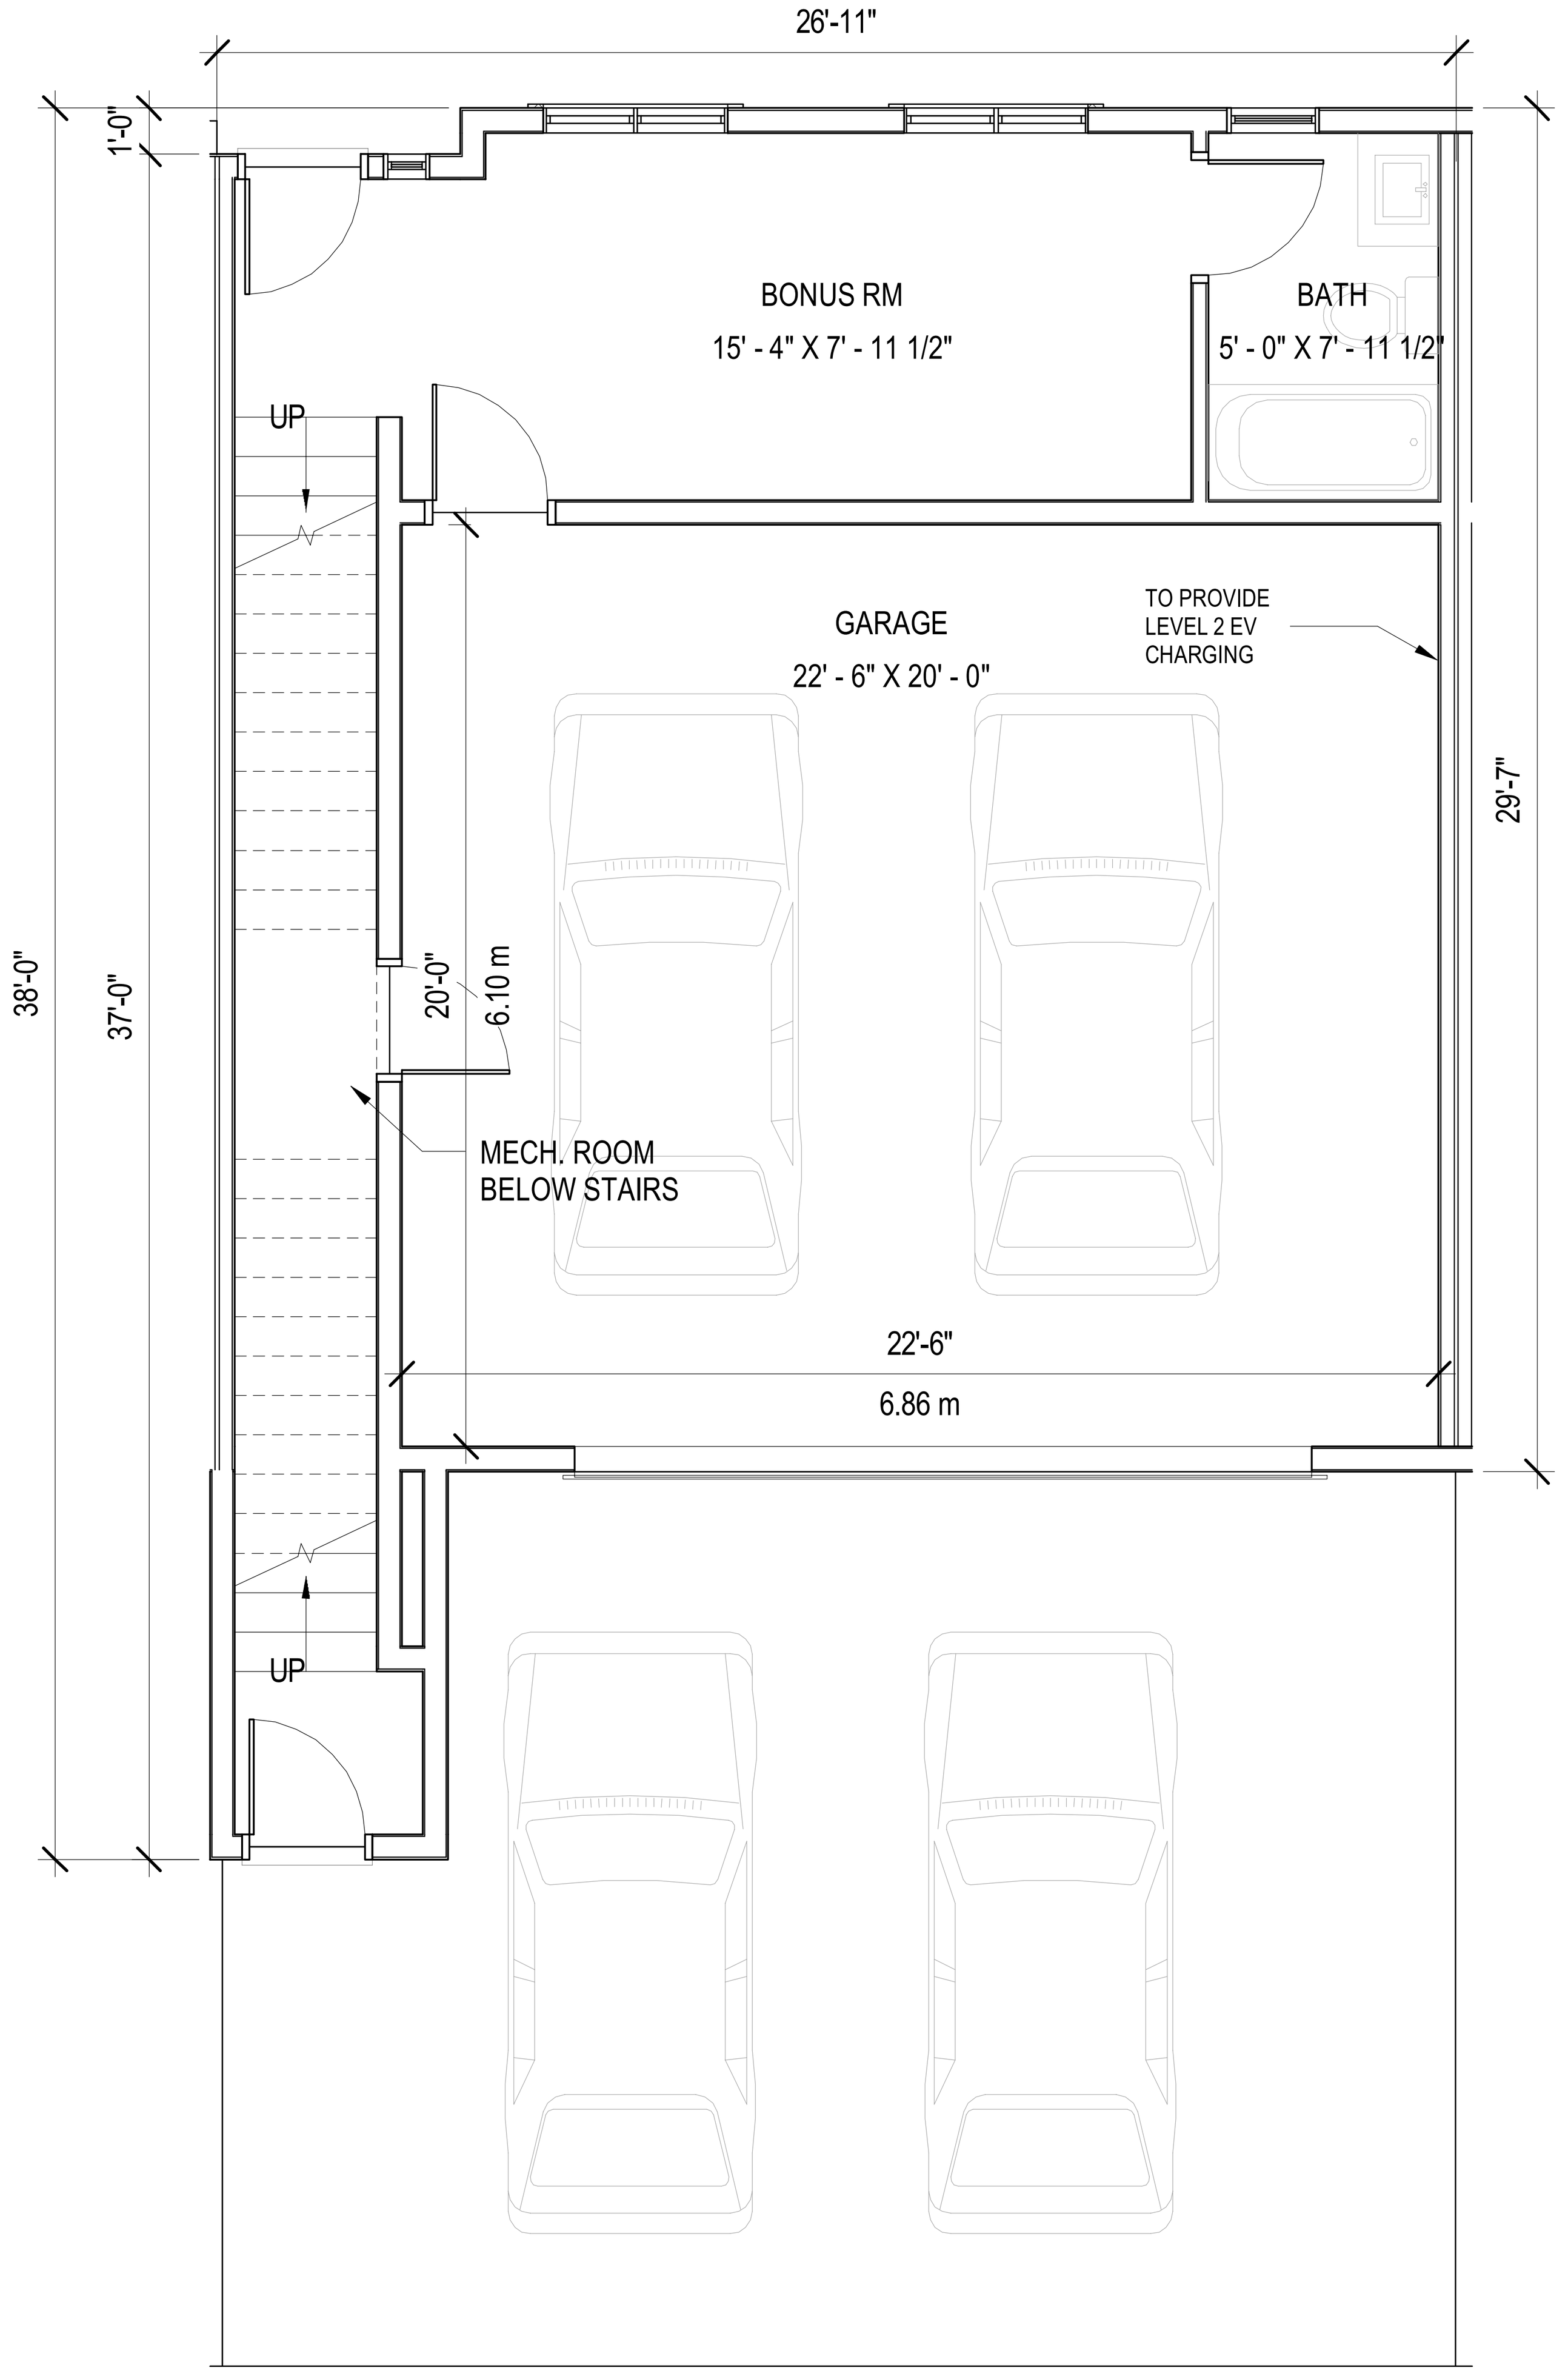

1 A-406 GROUND FLOOR PLAN - UNIT C1
1/4" = 1'-0"

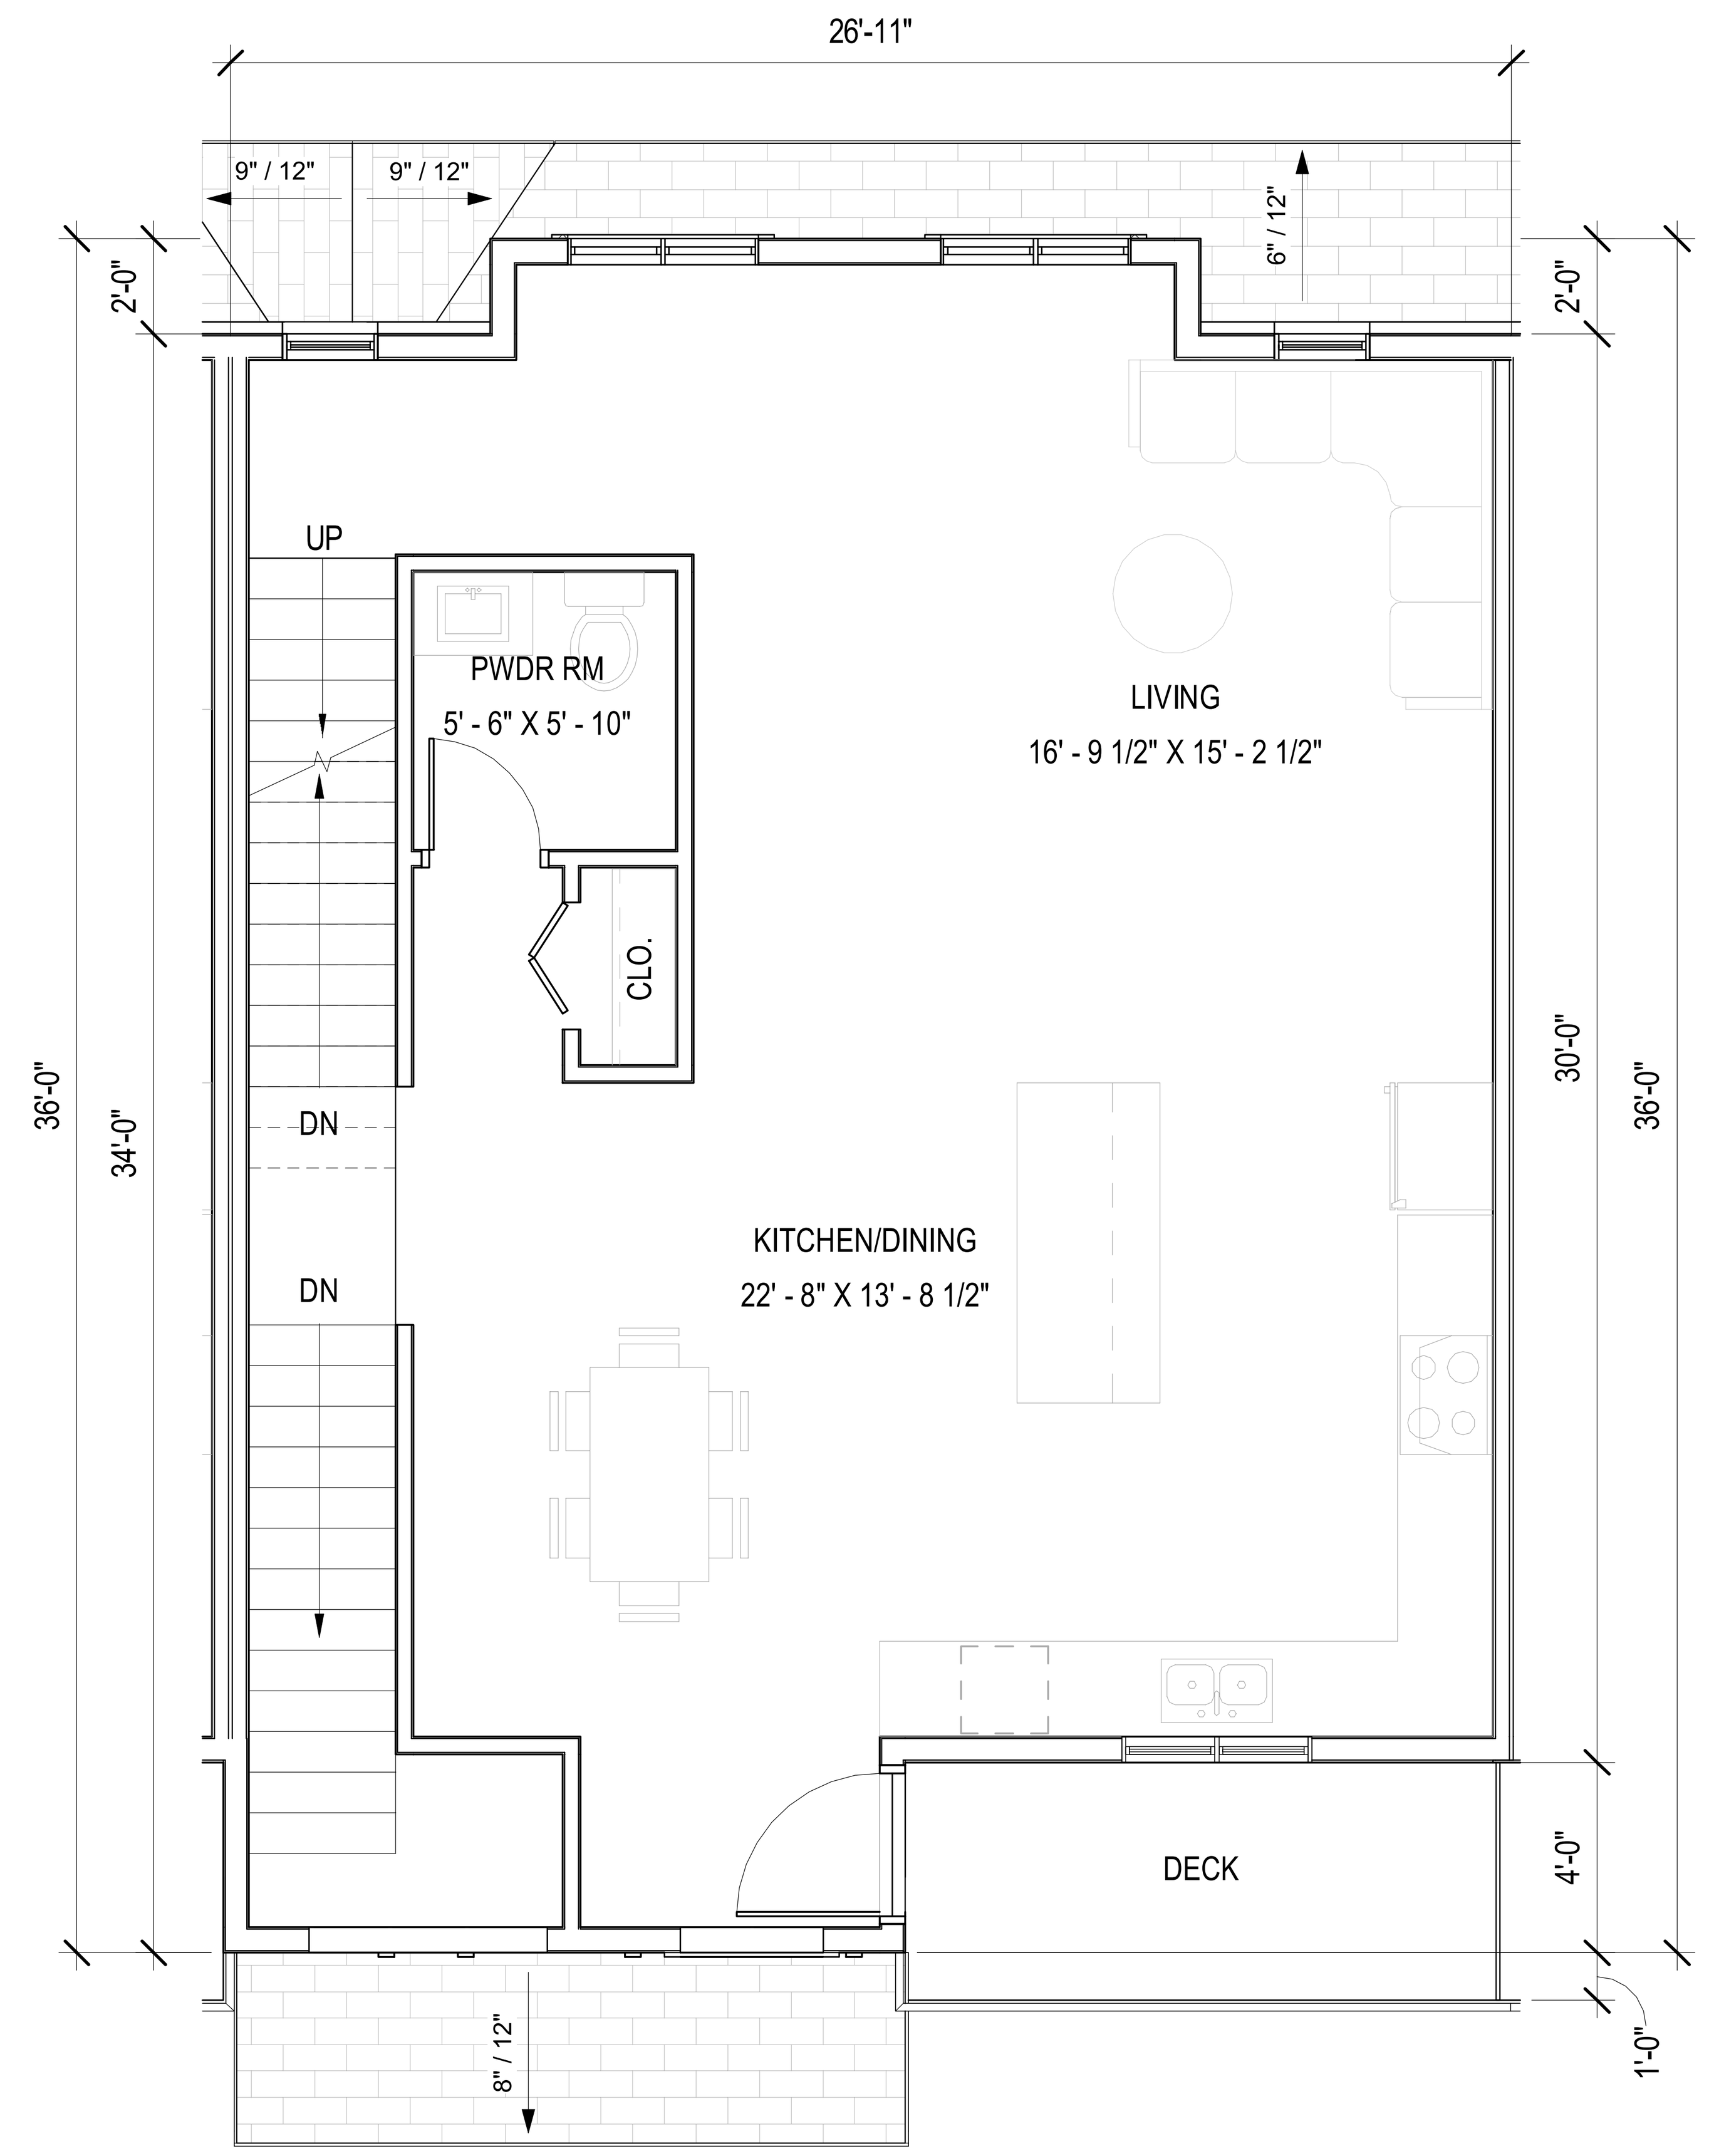

2 A-406 MAIN FLOOR PLAN - UNIT C1
1/4" = 1'-0"

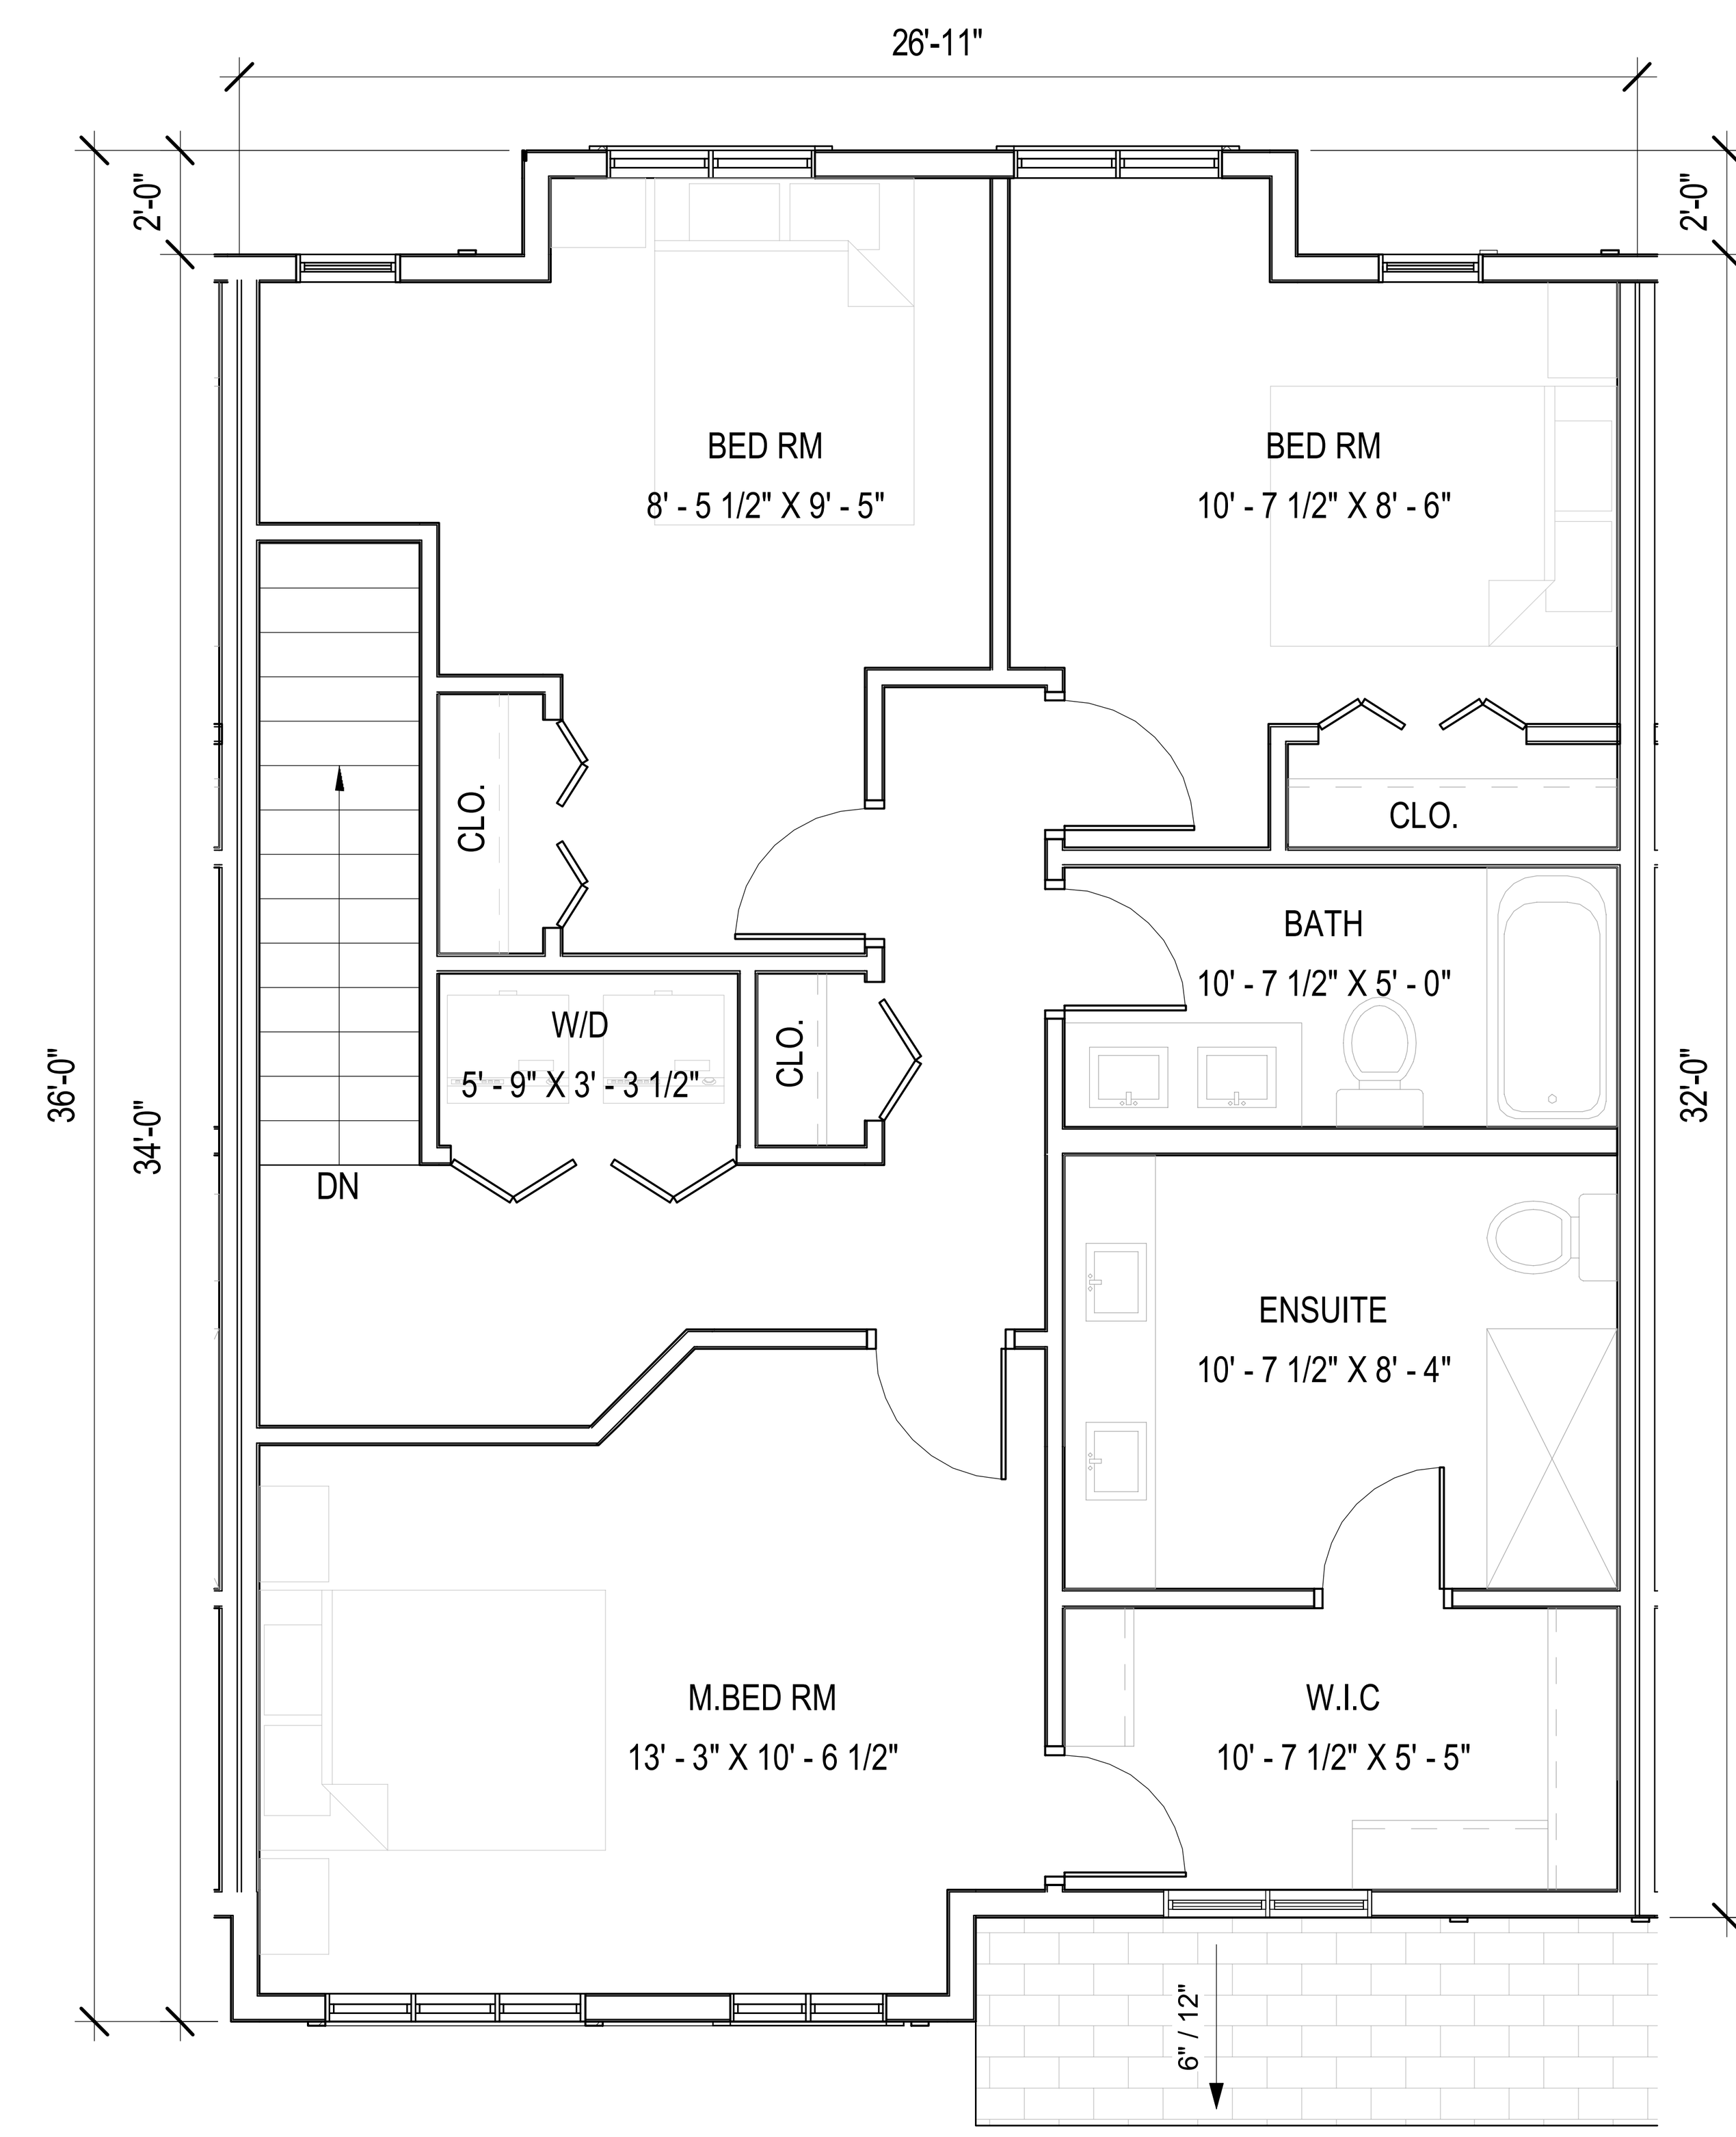

3 A-406 UPPER FLOOR PLAN - UNIT C1
1/4" = 1'-0"

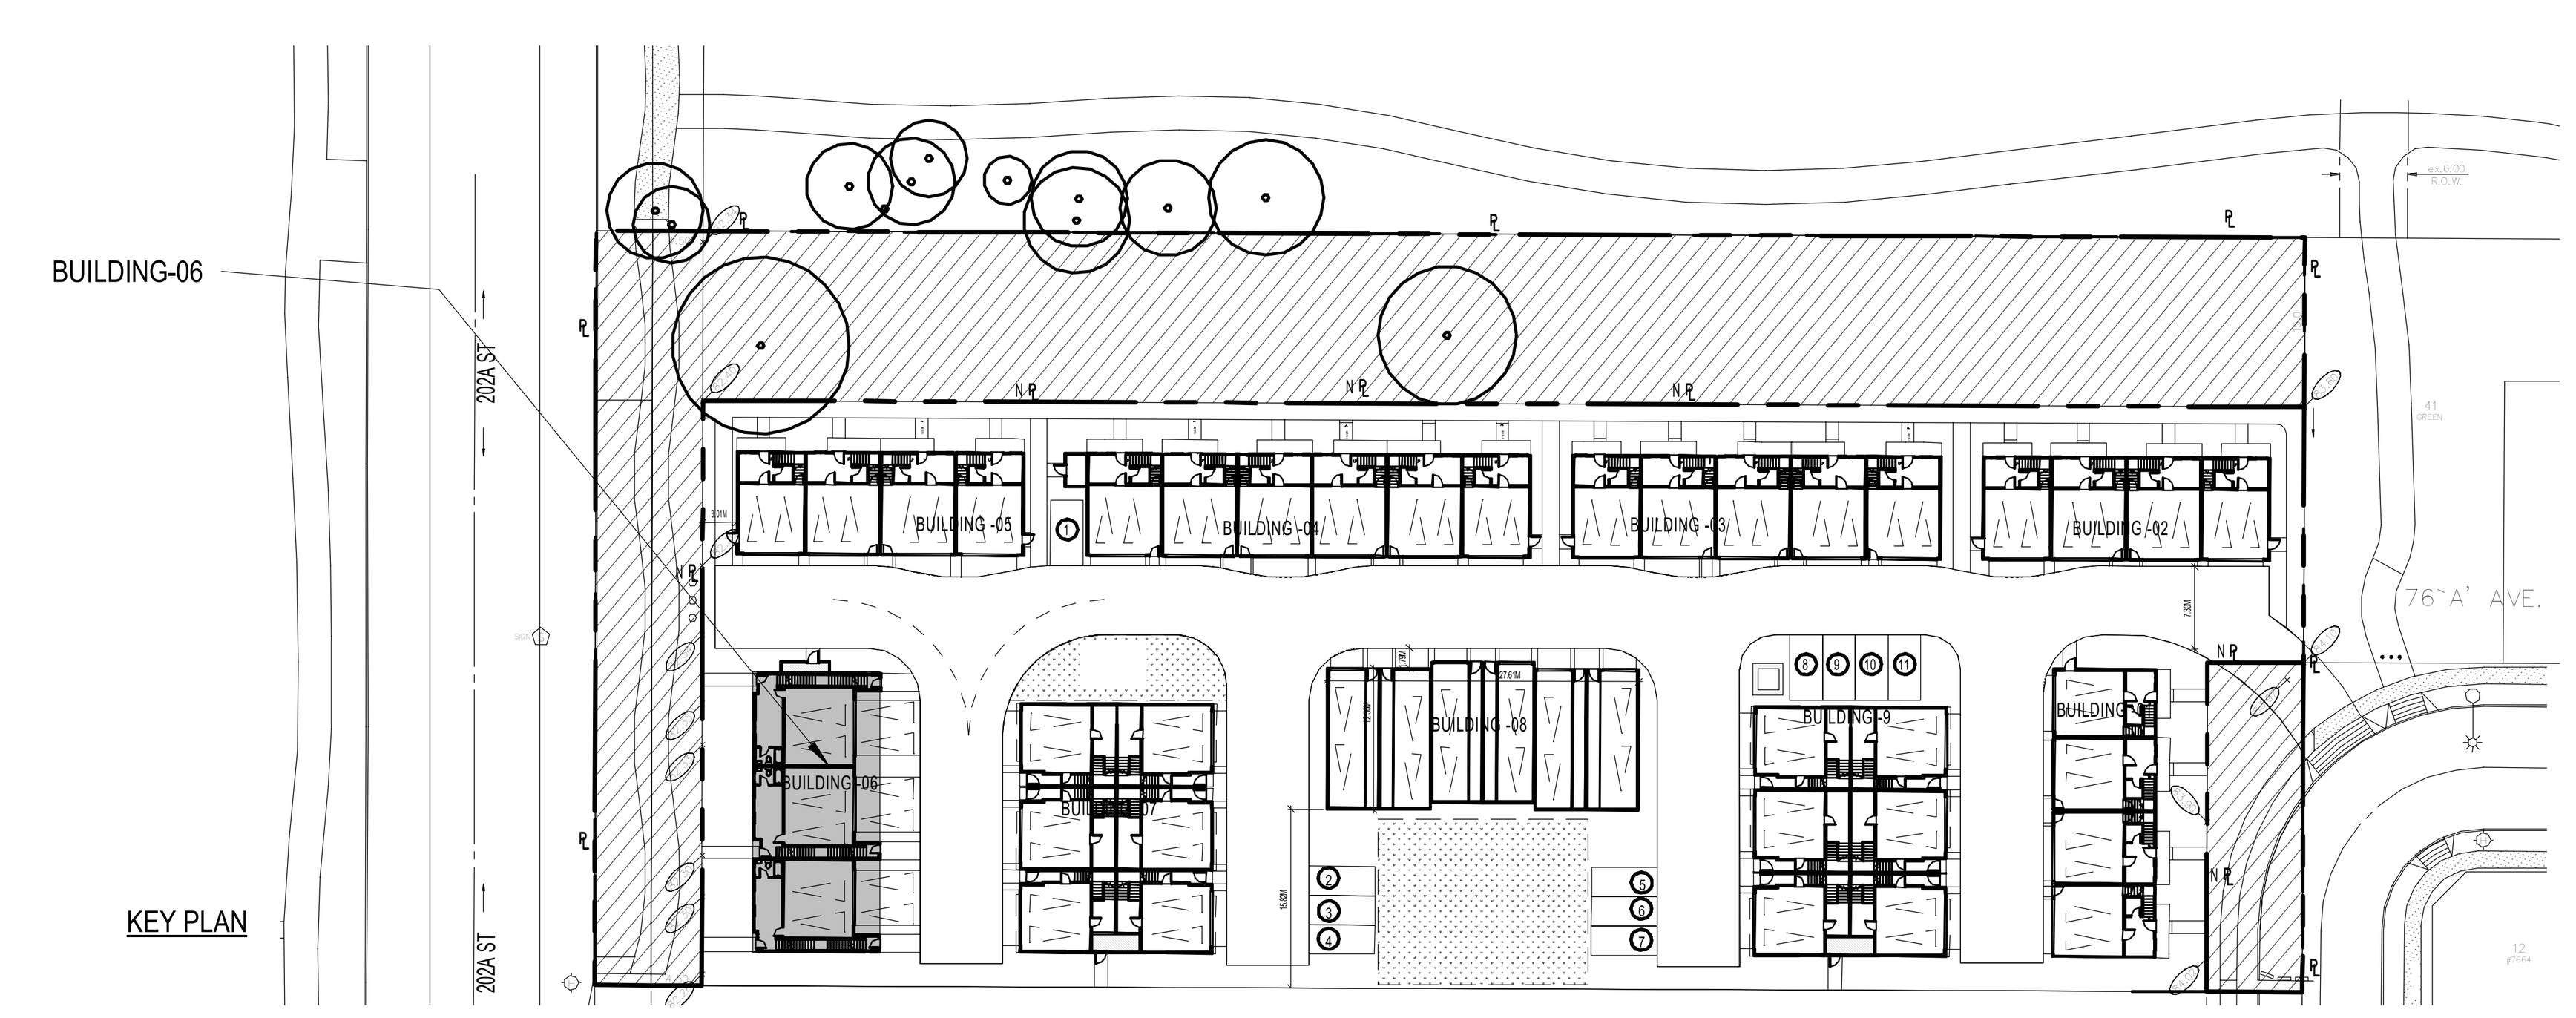

	UNIT TYPE - C1_DATA	
FLOORS	SQ.FT.	SQ.M.
GROUND FLOOR	832.56	77.34
MAIN FLOOR	893.99	83.05
UPPER FLOOR	919.15	85.39
GROSS AREA	2645.70	245.78
GARAGE	481.94	44.77
NET AREA	2163.76	201.45

NOTE:
1. GROUND FLOOR AREA INCLUDES GARAGE AREA
2. GROSS TOTAL FLOOR AREA INCLUDING GARAGE
3. NET AREA - TOTAL FLOOR AREA EXCLUDING GARAGE AREA

kasian

Kasian Architecture Interior Design and Planning Ltd
1500 West Georgia Street, Suite 1685
Vancouver, BC Canada V6G 2Z6
T 604 683 4145 F 604 683 2827
www.kasian.com

REV.	YYYY-MM-DD	REVISION / DRAWING ISSUE	REVIEW

CONSULTANT

PERMIT STAMP

SEAL

REGISTERED ARCHITECT
TREVOR DICKSON
BRITISH COLUMBIA
2025-01-30

THIS DRAWING, AS AN INSTRUMENT OF SERVICE, IS THE PROPERTY OF KASIAN ARCHITECTURE INTERIOR DESIGN AND PLANNING LTD, THE COPYRIGHT IN THE SAME BEING RESERVED TO THEM. NO REPRODUCTION IS ALLOWED WITHOUT THE PERMISSION OF KASIAN ARCHITECTURE INTERIOR DESIGN AND PLANNING LTD AND WHEN MADE MUST BEAR ITS NAME.
THIS DRAWING IS NOT TO BE SCALED. THE CONTRACTOR IS TO VERIFY DIMENSIONS AND DATA NOTED HEREIN WITH THE CONDITIONS ON SITE AND IS RESPONSIBLE FOR REPORTING ANY DISCREPANCY TO KASIAN ARCHITECTURE INTERIOR DESIGN AND PLANNING LTD FOR ADJUSTMENT.

PROJECT

7680 - TOWNHOUSES

7680-202A ST. TOWNSHIP OF LANGLEY , B.C. CANADA.

DRAWING TITLE

ENLARGED PLAN UNIT - C1

DRAWING ISSUE

PROJECT NO.	PLOT DATE	DRAWN
722023	23-01-2025	RK
	SCALE 1/4" = 1'-0"	REVIEWED ST
DRAWING NO. A-406		REVISION

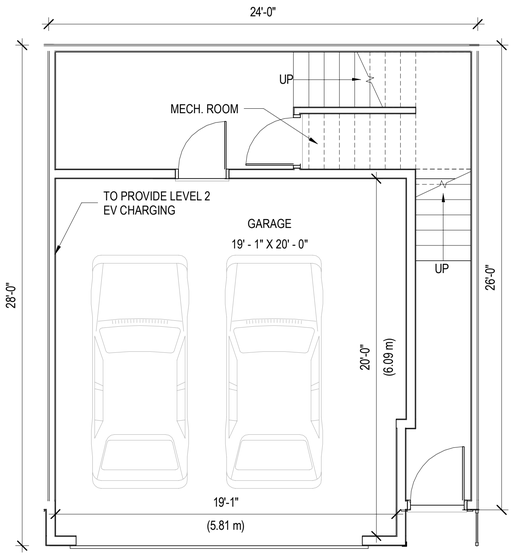

1 A-407 GROUND FLOOR PLAN - UNIT D
1/4" = 1'-0"

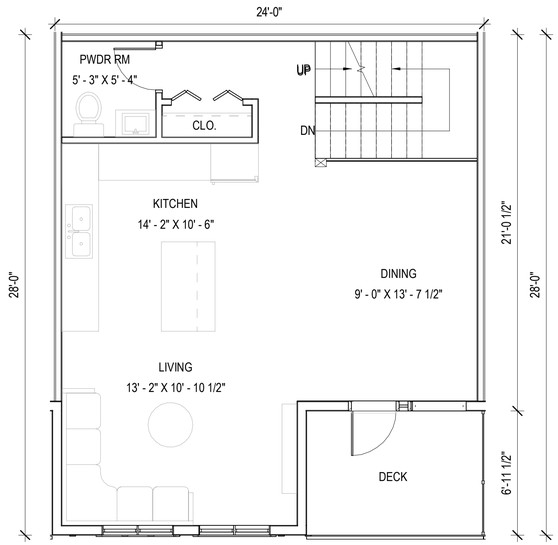

2 A-407 MAIN FLOOR PLAN - UNIT D
1/4" = 1'-0"

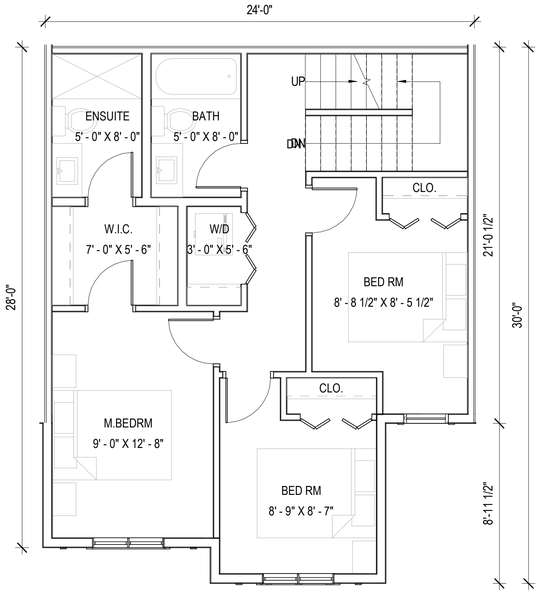

3 A-407 UPPER FLOOR PLAN - UNIT D
1/4" = 1'-0"

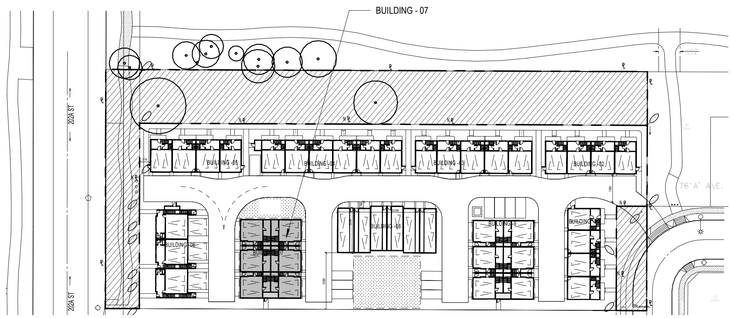

KEY PLAN

	UNIT TYPE - D_DATA	
FLOORS	SQ.FT.	SQ.M.
GROUND FLOOR	664.29	61.71
MAIN FLOOR	604.19	56.13
UPPER FLOOR	658.37	61.16
GROSS AREA	1926.85	179.00
GARAGE	418.62	38.89
NET AREA	1508.23	140.11

NOTE:
1. GROUND FLOOR AREA INCLUDES GARAGE AREA
2. GROSS TOTAL FLOOR AREA INCLUDING GARAGE
3. NET AREA - TOTAL FLOOR AREA EXCLUDING GARAGE AREA

kasian

Kasian Architecture Interior Design and Planning Ltd

1500 West Georgia Street, Suite 1685
Vancouver, BC Canada V6G 2Z6
T 604 683 4145 F 604 683 2827
www.kasian.com

REV.	YYYY-MM-DD	REVISION / DRAWING ISSUE	REVIEW

CONSULTANT

PERMIT STAMP

SEAL

REGISTERED ARCHITECT TREVOR DICKSON BRITISH COLUMBIA

2025-01-30

THIS DRAWING, AS AN INSTRUMENT OF SERVICE, IS THE PROPERTY OF KASIAN ARCHITECTURE INTERIOR DESIGN AND PLANNING LTD. THE COPYRIGHT IN THE SAME BEING RESERVED TO THEM. NO REPRODUCTION IS ALLOWED WITHOUT THE PERMISSION OF KASIAN ARCHITECTURE INTERIOR DESIGN AND PLANNING LTD AND WHEN MADE MUST BEAR ITS NAME.
THIS DRAWING IS NOT TO BE SCALED. THE CONTRACTOR IS TO VERIFY DIMENSIONS AND DATA NOTED HEREIN WITH THE CONDITIONS ON SITE AND IS RESPONSIBLE FOR REPORTING ANY DISCREPANCY TO KASIAN ARCHITECTURE INTERIOR DESIGN AND PLANNING LTD FOR ADJUSTMENT.

PROJECT

7680 - TOWNHOUSES

7680-202A ST. TOWNSHIP OF LANGLEY, B.C. CANADA.

DRAWING TITLE

ENLARGED PLAN UNIT - D

DRAWING ISSUE

PROJECT NO.	PLOT DATE	DRAWN
722023	23-01-2025	RK
	SCALE 1/4" = 1'-0"	REVIEWED ST

DRAWING NO. A-407 REVISION

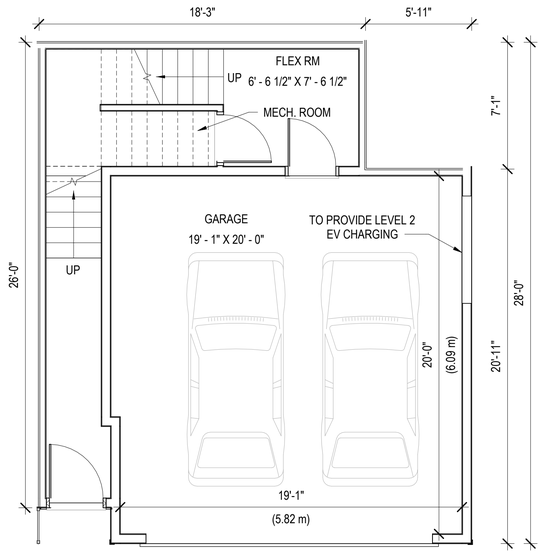

1 A-408 GROUND FLOOR PLAN - UNIT D1
1/4" = 1'-0"

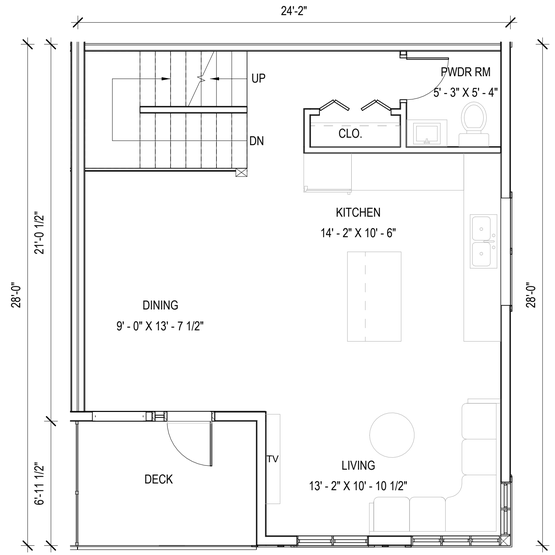

2 A-408 MAIN FLOOR PLAN - UNIT D1
1/4" = 1'-0"

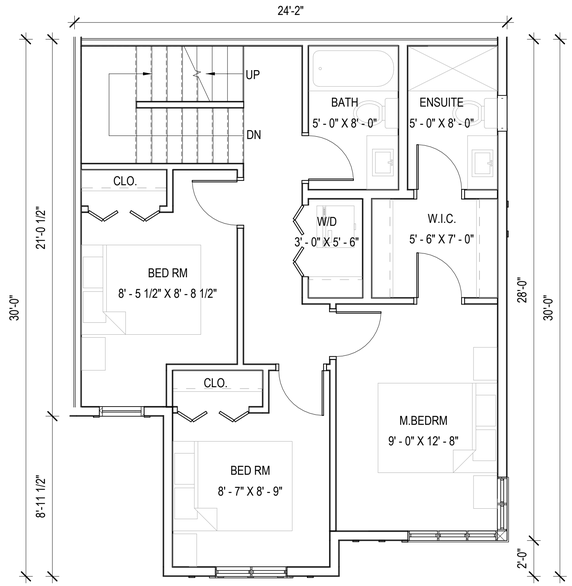

3 A-408 UPPER FLOOR PLAN - UNIT D1
1/4" = 1'-0"

24'-2"

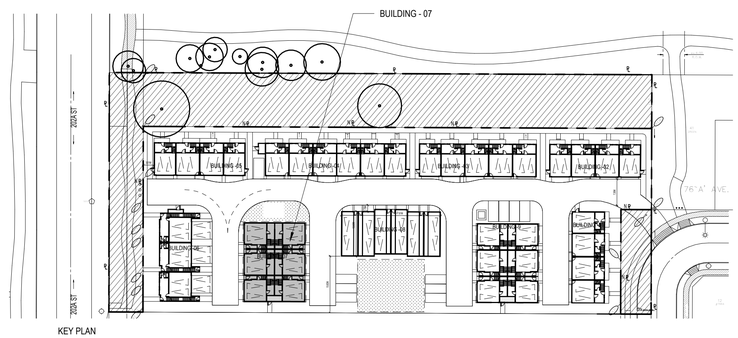

KEY PLAN

	UNIT TYPE - D1_DATA	
FLOORS	SQ.FT.	SQ.M.
GROUND FLOOR	668.27	62.09
MAIN FLOOR	606.61	56.36
UPPER FLOOR	661.66	61.47
GROSS AREA	1936.54	179.92
GARAGE	421.28	39.14
NET AREA	1515.26	140.77

NOTE:
1. GROUND FLOOR AREA INCLUDES GARAGE AREA
2. GROSS TOTAL FLOOR AREA INCLUDING GARAGE
3. NET AREA - TOTAL FLOOR AREA EXCLUDING GARAGE AREA

kasian

Kasian Architecture Interior Design and Planning Ltd

1500 West Georgia Street, Suite 1685
Vancouver, BC Canada V6G 2Z6
T 604 683 4145 F 604 683 2827
www.kasian.com

REV.	YYYY-MM-DD	REVISION / DRAWING ISSUE	REVIEW

CONSULTANT

PERMIT STAMP

SEAL

REGISTERED ARCHITECT TREVOR DICKSON BRITISH COLUMBIA

2025-01-30

THIS DRAWING, AS AN INSTRUMENT OF SERVICE, IS THE PROPERTY OF KASIAN ARCHITECTURE INTERIOR DESIGN AND PLANNING LTD. THE COPYRIGHT IN THE SAME BEING RESERVED TO THEM. NO REPRODUCTION IS ALLOWED WITHOUT THE PERMISSION OF KASIAN ARCHITECTURE INTERIOR DESIGN AND PLANNING LTD AND WHEN MADE MUST BEAR ITS NAME.
THIS DRAWING IS NOT TO BE SCALED. THE CONTRACTOR IS TO VERIFY DIMENSIONS AND DATA NOTED HEREIN WITH THE CONDITIONS ON SITE AND IS RESPONSIBLE FOR REPORTING ANY DISCREPANCY TO KASIAN ARCHITECTURE INTERIOR DESIGN AND PLANNING LTD FOR ADJUSTMENT.

PROJECT

7680 - TOWNHOUSES

7680-202A ST. TOWNSHIP OF LANGLEY, B.C. CANADA.

DRAWING TITLE

ENLARGED PLAN UNIT - D1

DRAWING ISSUE

PROJECT NO.	PLOT DATE	DRAWN
722023	23-01-2025	Author
	SCALE 1/4" = 1'-0"	REVIEWED Checker

DRAWING NO. A-408

REVISION

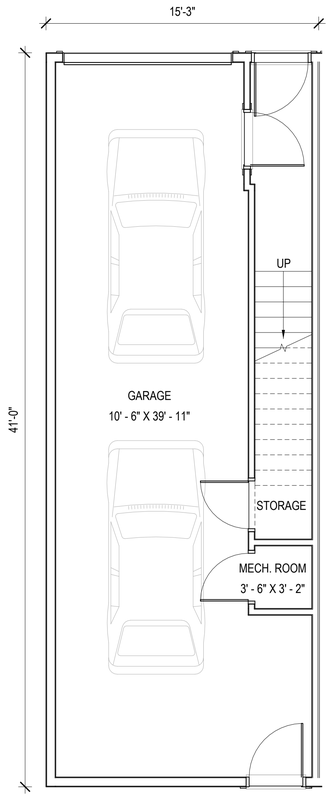

1 A-409 GROUND FLOOR PLAN - UNIT E
1/4" = 1'-0"

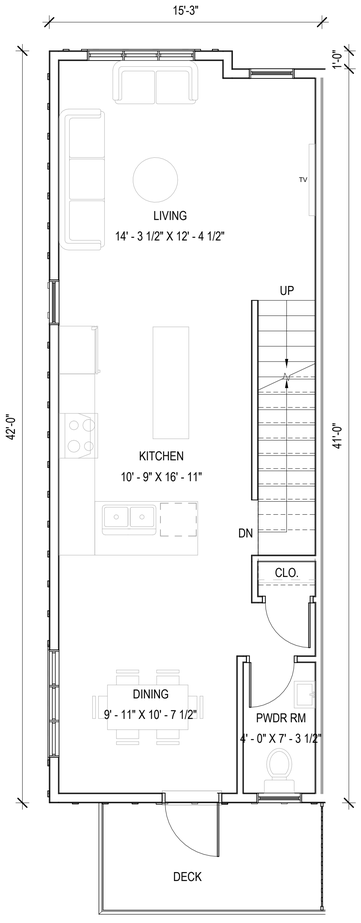

2 A-409 MAIN FLOOR PLAN - UNIT E
1/4" = 1'-0"

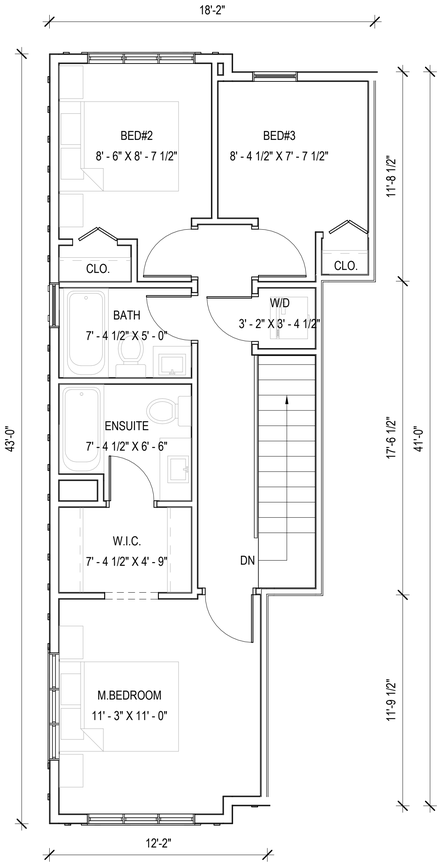

3 A-409 UPPER FLOOR PLAN - UNIT E
1/4" = 1'-0"

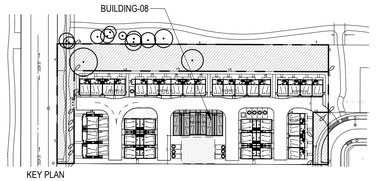

KEY PLAN

	UNIT TYPE - E_DATA	
FLOORS	SQ.FT.	SQ.M.
GROUND FLOOR	624.40	58.01
MAIN FLOOR	626.32	58.19
UPPER FLOOR	638.04	59.75
GROSS AREA	1888.76	175.95
GARAGE	505.40	46.95
NET AREA	1383.36	128.52

NOTE:
1. GROUND FLOOR AREA INCLUDES GARAGE AREA
2. GROSS TOTAL FLOOR AREA INCLUDING GARAGE
3. NET AREA - TOTAL FLOOR AREA EXCLUDING GARAGE AREA

kasian

Kasian Architecture Interior Design and Planning Ltd

1500 West Georgia Street, Suite 1685
Vancouver, BC Canada V6G 2Z6
T 604 683 4145 F 604 683 2827
www.kasian.com

REV.	YYYY-MM-DD	REVISION / DRAWING ISSUE	REVIEW

CONSULTANT

PERMIT STAMP

SEAL

REGISTERED ARCHITECT TREVOR DICKSON BRITISH COLUMBIA

2025-01-30

THIS DRAWING, AS AN INSTRUMENT OF SERVICE, IS THE PROPERTY OF KASIAN ARCHITECTURE INTERIOR DESIGN AND PLANNING LTD. THE COPYRIGHT IN THE SAME BEING RESERVED TO THEM. NO REPRODUCTION IS ALLOWED WITHOUT THE PERMISSION OF KASIAN ARCHITECTURE INTERIOR DESIGN AND PLANNING LTD AND WHEN MADE MUST BEAR ITS NAME.
THIS DRAWING IS NOT TO BE SCALED. THE CONTRACTOR IS TO VERIFY DIMENSIONS AND DATA NOTED HEREIN WITH THE CONDITIONS ON SITE AND IS RESPONSIBLE FOR REPORTING ANY DISCREPANCY TO KASIAN ARCHITECTURE INTERIOR DESIGN AND PLANNING LTD FOR ADJUSTMENT.

PROJECT

7680 - TOWNHOUSES

7680-202A ST. TOWNSHIP OF LANGLEY, B.C. CANADA.

DRAWING TITLE

ENLARGED PLAN UNIT - E

DRAWING ISSUE

PROJECT NO.	PLOT DATE	DRAWN
722023	23-01-2025	
	SCALE: As indicated	REVIEWED

DRAWING NO. A-409

REVISION

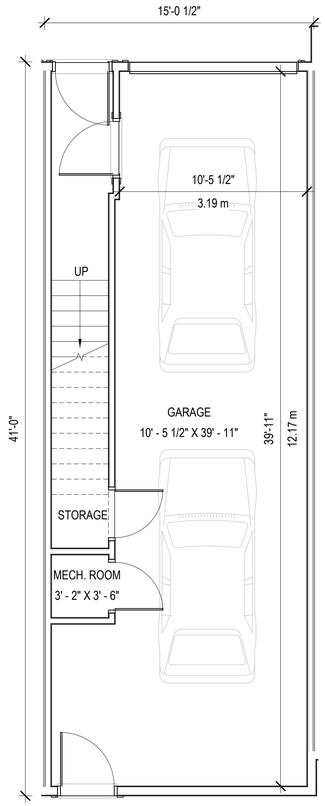

1 A-410 GROUND FLOOR PLAN - UNIT E1
1/4" = 1'-0"

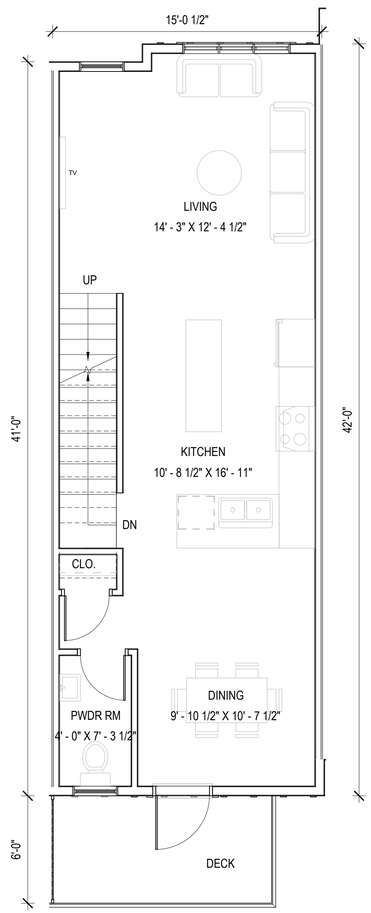

2 A-410 MAIN FLOOR PLAN - UNIT E1
1/4" = 1'-0"

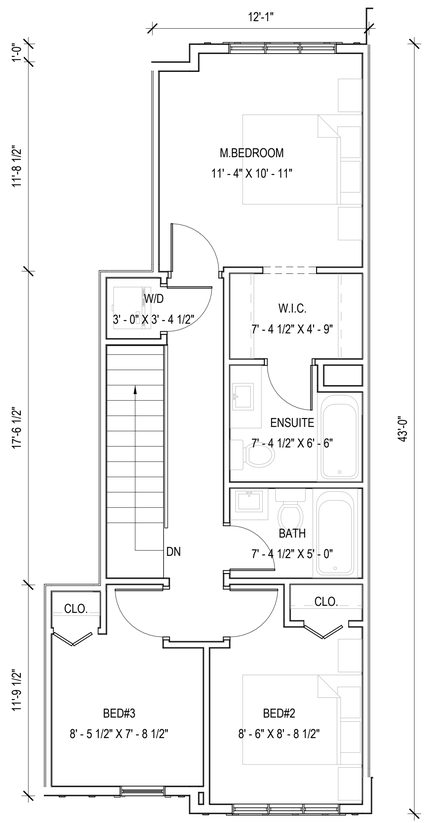

3 A-410 UPPER FLOOR PLAN - UNIT E1
1/4" = 1'-0"

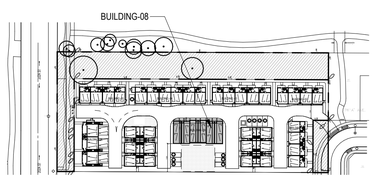

	UNIT TYPE - E1_DATA	
FLOORS	SQ.FT.	SQ.M.
GROUND FLOOR	616.60	57.29
MAIN FLOOR	634.63	58.96
UPPER FLOOR	643.17	59.75
GROSS AREA	1894.40	176.00
GARAGE	497.60	46.23
NET AREA	1396.80	129.77

NOTE:
1. GROUND FLOOR AREA INCLUDES GARAGE AREA
2. GROSS TOTAL FLOOR AREA INCLUDING GARAGE
3. NET AREA - TOTAL FLOOR AREA EXCLUDING GARAGE AREA

kasian

Kasian Architecture Interior Design and Planning Ltd
1500 West Georgia Street, Suite 1685
Vancouver, BC Canada V6G 2Z6
T 604 683 4145 F 604 683 2827
www.kasian.com

REV.	YYYY-MM-DD	REVISION / DRAWING ISSUE	REVIEW

CONSULTANT

PERMIT STAMP

SEAL

REGISTERED ARCHITECT TREVOR DICKSON BRITISH COLUMBIA

2025-01-30

THIS DRAWING, AS AN INSTRUMENT OF SERVICE, IS THE PROPERTY OF KASIAN ARCHITECTURE INTERIOR DESIGN AND PLANNING LTD. THE COPYRIGHT IN THE SAME BEING RESERVED TO THEM. NO REPRODUCTION IS ALLOWED WITHOUT THE PERMISSION OF KASIAN ARCHITECTURE INTERIOR DESIGN AND PLANNING LTD AND WHEN MADE MUST BEAR ITS NAME.
THIS DRAWING IS NOT TO BE SCALED. THE CONTRACTOR IS TO VERIFY DIMENSIONS AND DATA NOTED HEREIN WITH THE CONDITIONS ON SITE AND IS RESPONSIBLE FOR REPORTING ANY DISCREPANCY TO KASIAN ARCHITECTURE INTERIOR DESIGN AND PLANNING LTD FOR ADJUSTMENT.

PROJECT

7680 - TOWNHOUSES

7680-202A ST. TOWNSHIP OF LANGLEY, B.C. CANADA.

DRAWING TITLE

ENLARGED PLAN UNIT - E1

DRAWING ISSUE

PROJECT NO.	PLOT DATE	DRAWN
722023	23-01-2025	Author
	SCALE: As indicated	REVIEWED: Checker

DRAWING NO. A-410

REVISION



1 A-701 STREET SCAPE VIEW AT 202A ST.
1 : 96



2 A-701 STREET SCAPE VIEW AT 203rd ST.
1 : 96

kasian

Kasian Architecture Interior Design and Planning Ltd
1500 West Georgia Street, Suite 1685
Vancouver, BC Canada V6G 2Z6
T 604 683 4145 F 604 683 2827
www.kasian.com

REV.	YYYY-MM-DD	REVISION / DRAWING ISSUE	REVIEW

CONSULTANT

PERMIT STAMP

SEAL

REGISTERED ARCHITECT TREVOR DICKASON BRITISH COLUMBIA
2025-01-30

THIS DRAWING, AS AN INSTRUMENT OF SERVICE, IS THE PROPERTY OF KASIAN ARCHITECTURE INTERIOR DESIGN AND PLANNING LTD. THE COPYRIGHT IN THE SAME BEING RESERVED TO THEM. NO REPRODUCTION IS ALLOWED WITHOUT THE PERMISSION OF KASIAN ARCHITECTURE INTERIOR DESIGN AND PLANNING LTD AND WHEN MADE MUST BEAR ITS NAME.
THIS DRAWING IS NOT TO BE SCALED. THE CONTRACTOR IS TO VERIFY DIMENSIONS AND DATA NOTED HEREIN WITH THE CONDITIONS ON SITE AND IS RESPONSIBLE FOR REPORTING ANY DISCREPANCY TO KASIAN ARCHITECTURE INTERIOR DESIGN AND PLANNING LTD FOR ADJUSTMENT.

PROJECT

7680 - TOWNHOUSES

7680-202A ST. TOWNSHIP OF LANGLEY, B.C. CANADA.

DRAWING TITLE

STREET SCAPE VIEW

DRAWING ISSUE

PROJECT NO.	PLOT DATE	DRAWN
722023	23-01-2025	RK
	SCALE 1 : 96	REVIEWED ST

DRAWING NO. A-701

REVISION