SKETCH PLAN OF LOT "C", DISTRICT LOT 19, GROUP 2, NWD, PLAN 18381


0 5 10 20 30 40 50 m

SCALE – 1 : 500

All distances are in metres

CIVIC ADDRESS: 9005 Royal Street, Langley, B.C.

NOTE: Lot dimensions and areas are subject to change upon final field survey.

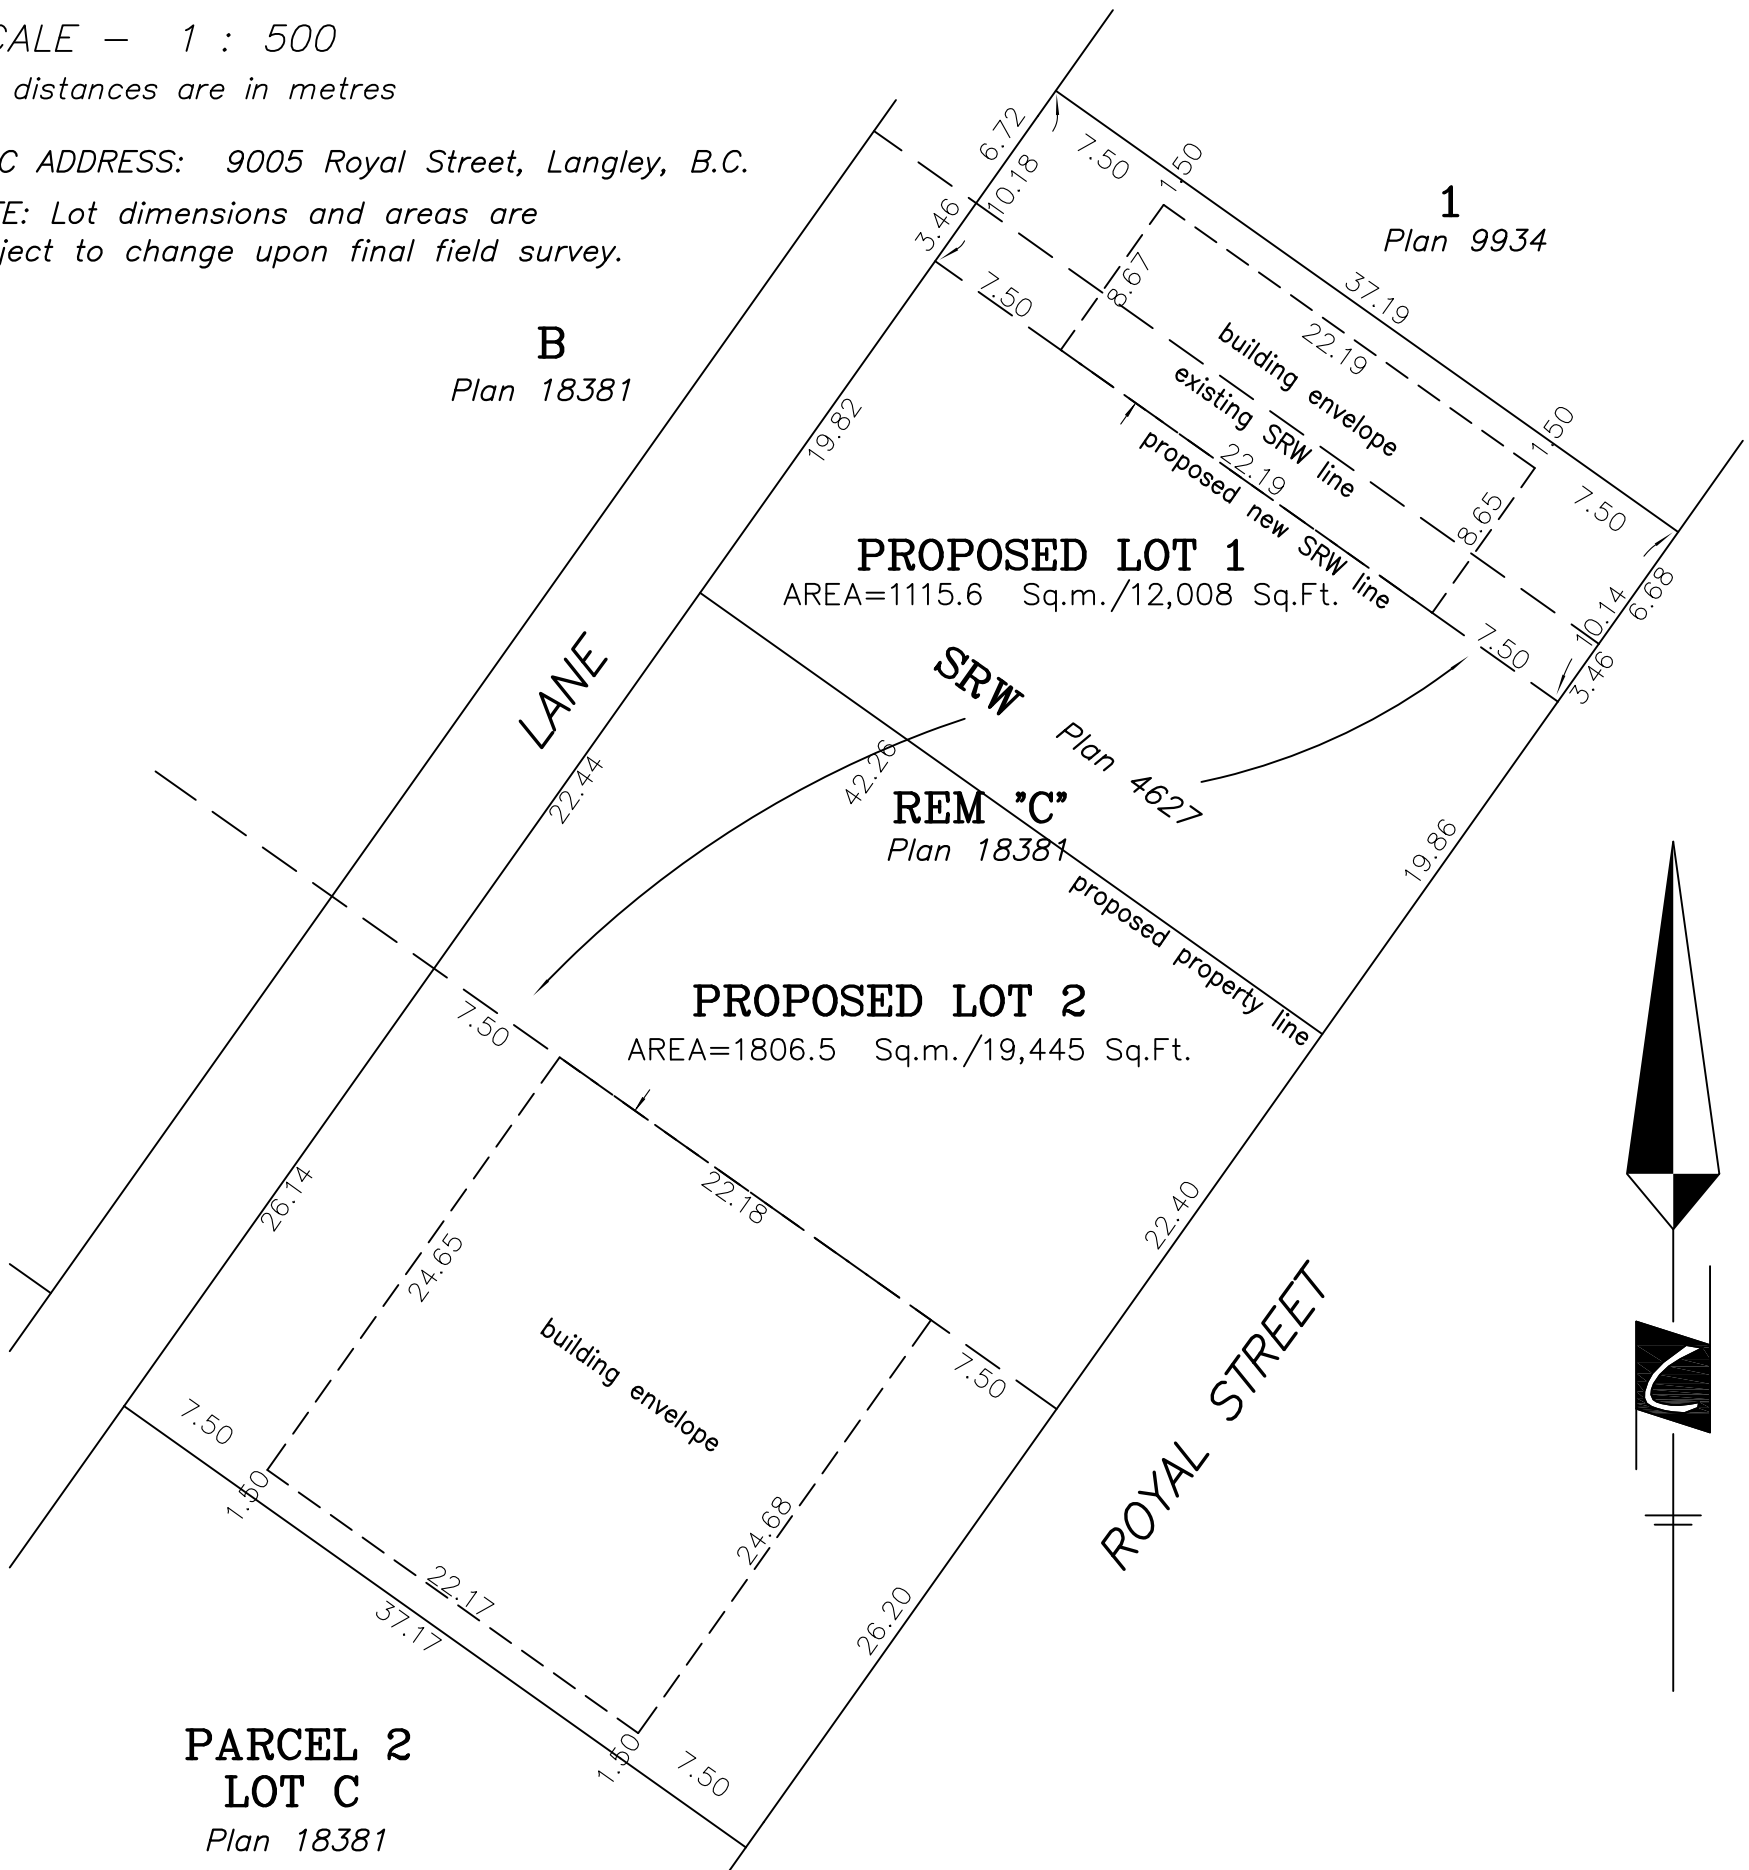

Dated this 30th day of January, 2024

FELIX CHU U3KSWT Digitally signed by FELIX CHU U3KSWT
Date: 2024.03.15 14:00:33 -07'00'

Felix Chu B.C.L.S. (1008)

Cameron Land Surveying Ltd.
B.C. Land Surveyors
Unit 234–18525 53 Avenue
Surrey, B.C. V3S 7A4
Phone: 604–597–3777

This plan lies within the Metro Vancouver Regional District

File: 8923–SETBACKS .