

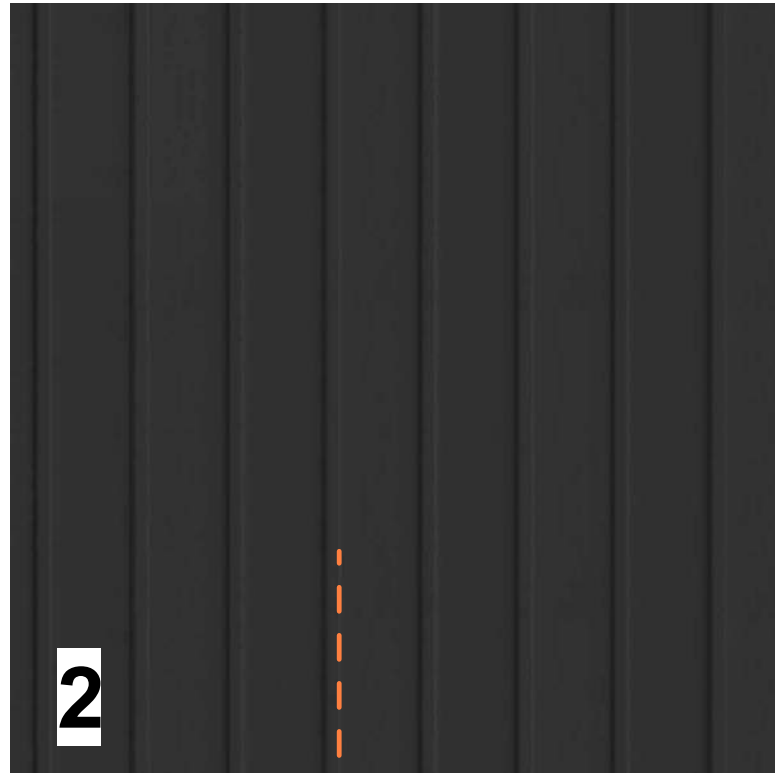
 
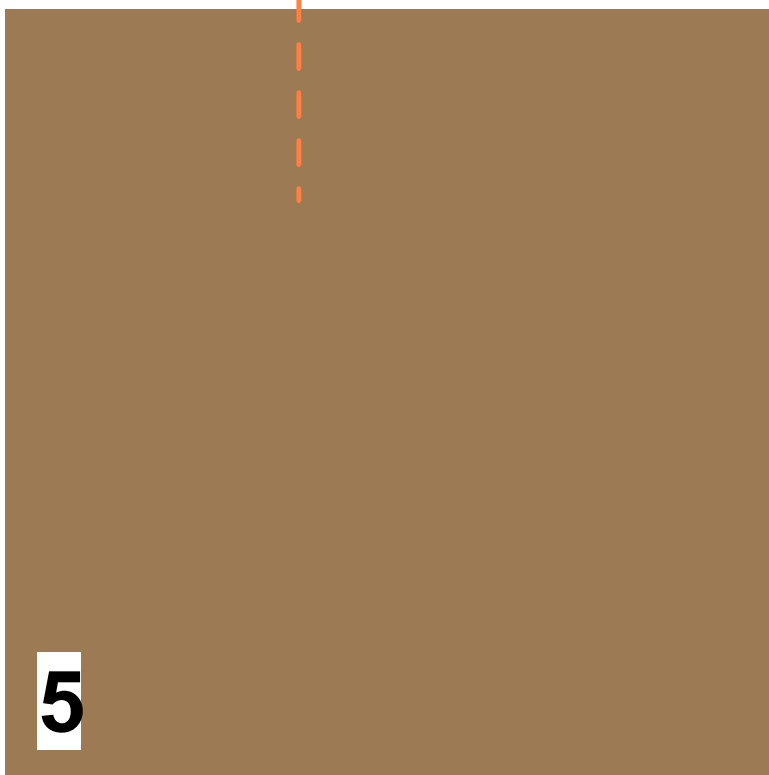
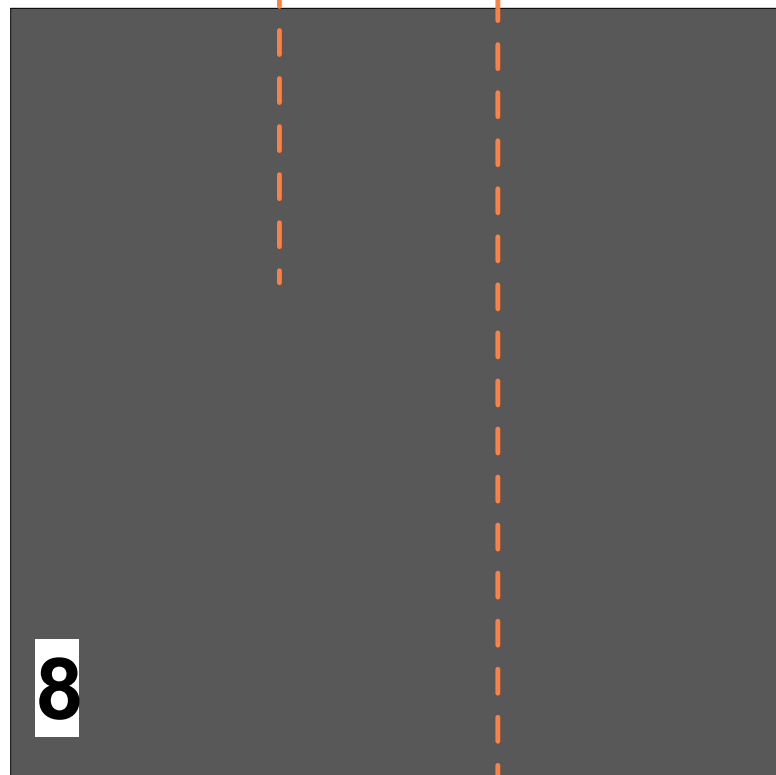
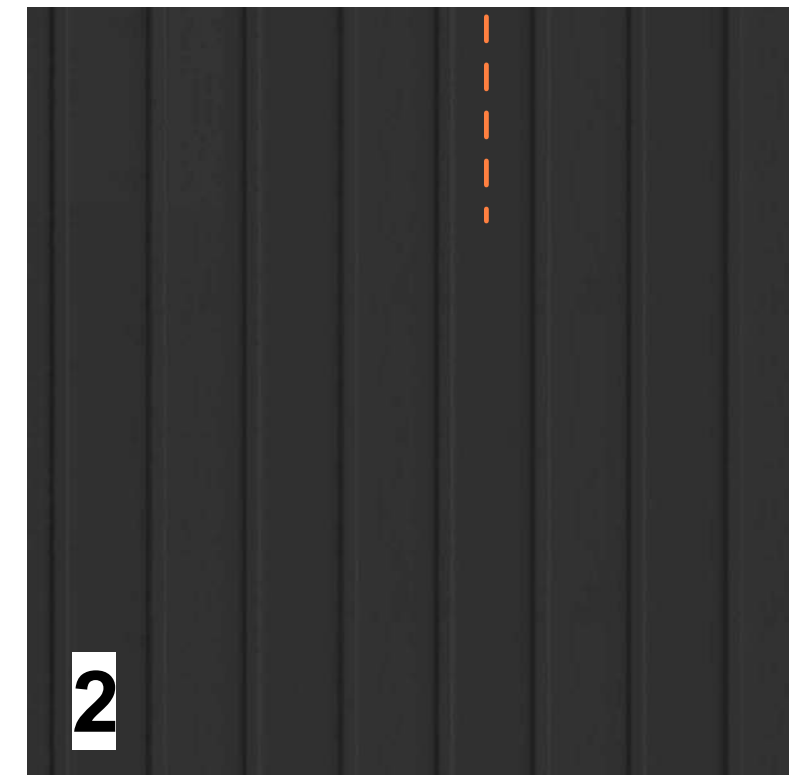


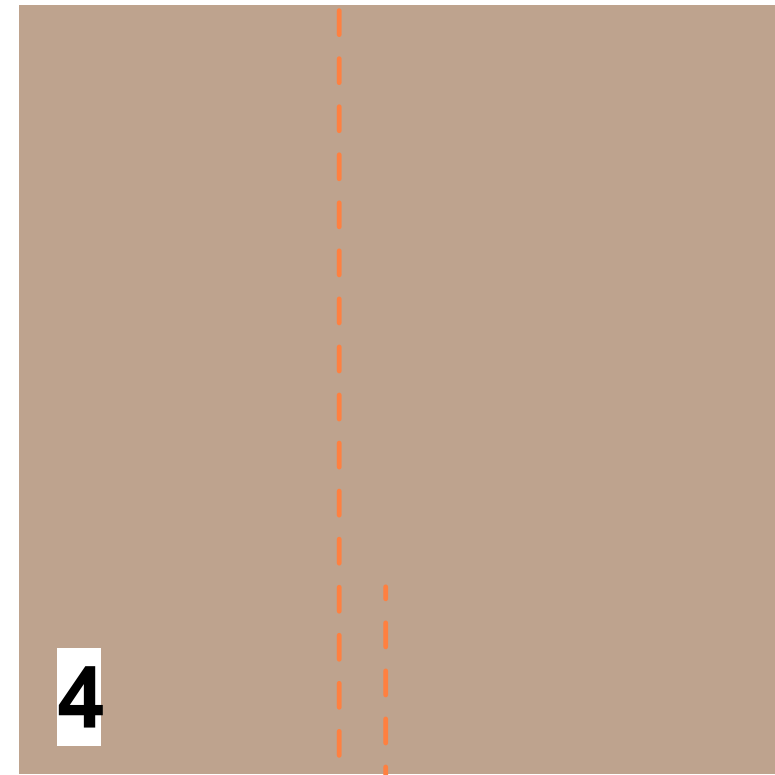

- 1- HARDIE/VINYL VERTICAL SIDING
COLOR TO MATCH: GRIZZLE GREY (SW 7068)
- 2- HARDIE/VINYL VERTICAL SIDING
COLOR TO MATCH: EXTRA WHITE (SW 7068)
- 3- DOORS - COLOR TO MATCH: CARDBOARD (SW 6124)
- 4- DOORS - COLOR TO MATCH: SVELTE SAGE (SW 6164)
- 5- DOORS - COLOR TO MATCH: DEBONAIR (SW 9139)
- 6- DOORS - COLOR TO MATCH: SANDS OF TIME (SW 6101)
- 7- TRIMS/ WINDOW FRAME/ GABLE VENT/ RAILING
COLOR TO MATCH: EXTRA WHITE (SW 7068)
- 8- TRIMS/ WINDOW FRAME/ GABLE VENT/ RAILING
COLOR TO MATCH: GRAPHITE (BM1603)

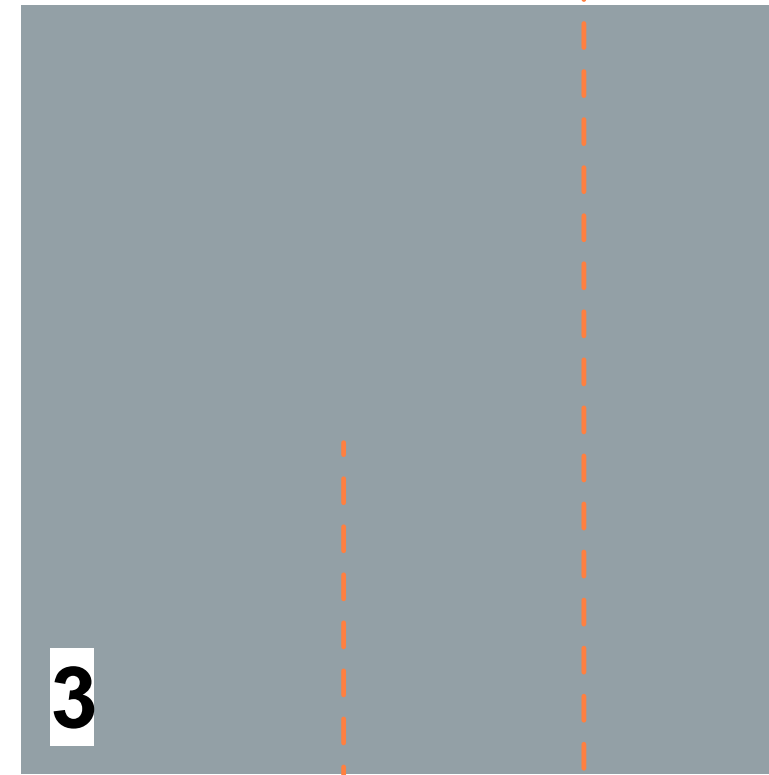

DF ARCHITECTURE | ATELIER PACIFIC ARCHITECTURE | BARNETT DEMBEK ARCHITECTS

GROUP 161 IS NOT AN ARCHITECTURAL FIRM; ALL ARCHITECTURAL SERVICES ARE PROVIDED THROUGH OUR FIRMS THAT HOLD THE CERTIFICATE OF PRACTICE

PROJECT:

PARKLANE

**7086, 7080 & 7070 206 ST, 7081,
7077, 7045 207 ST LANGLEY, BC**

CLIENT:


ELYX HOMES
#205 2626 CROYDON DR,
SURREY, BC. V3Z 0S8

DRAWN: AA	
CHECKED: JA	
SCALE:	
JOB NO.: LAN-039	
DATE: AUG 2024	
SHEET TITLE:	

COLOUR SCHEME

DRAWING No. A-007	A	
------------------------------------	----------	---

COPYRIGHT RESERVED. THIS PLAN AND DESIGN ARE,
AND AT ALL TIMES REMAIN THE EXCLUSIVE PROPERTY
OF DF ARCHITECTURE INC. AND CANNOT BE USED OR
REPRODUCED WITHOUT THE ARCHITECT'S WRITTEN
CONSENT.

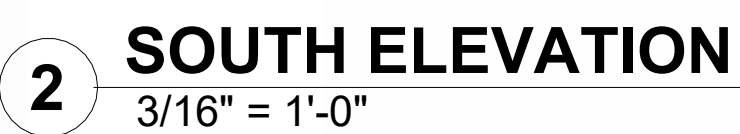

	REVISION / ISSUE	
2024/08/26	A	ISSUED FOR DP/ REZONING

350-10851 SHELLBRIDGE WAY, RICHMOND, B.C.
CANADA V6X 2W9
T (604)284-5194 F (604)284-5131
info@dfarchitecture.ca

DF ARCHITECTURE | ATELIER PACIFIC ARCHITECTURE | BARNETT DEMBEX ARCHITECTS

GROUP 161 IS NOT AN ARCHITECTURAL FIRM; ALL ARCHITECTURAL SERVICES ARE PROVIDED THROUGH OUR FIRMS THAT HOLD THE CERTIFICATE OF PRACTICE.

PROJECT:

PARKLANE

**7086, 7080 & 7070 206 ST, 7081,
7077, 7045 207 ST LANGLEY, BC**

CLIENT:




ELYX HOMES
#205 2626 CROYDON DR,
SURREY, BC. V3Z 0S8

DRAWN: AA	
CHECKED: JA	
SCALE:	
JOB NO.: LAN-039	
DATE: AUG 2024	
SHEET TITLE:	

BLDG 1 ELEVATIONS

DRAWING No.	A-300	A	
----------------	--------------	----------	--

COPYRIGHT RESERVED. THIS PLAN AND DESIGN ARE, AND AT ALL TIMES REMAIN THE EXCLUSIVE PROPERTY OF DF ARCHITECTURE INC. AND CANNOT BE USED OR REPRODUCED WITHOUT THE ARCHITECT'S WRITTEN CONSENT.

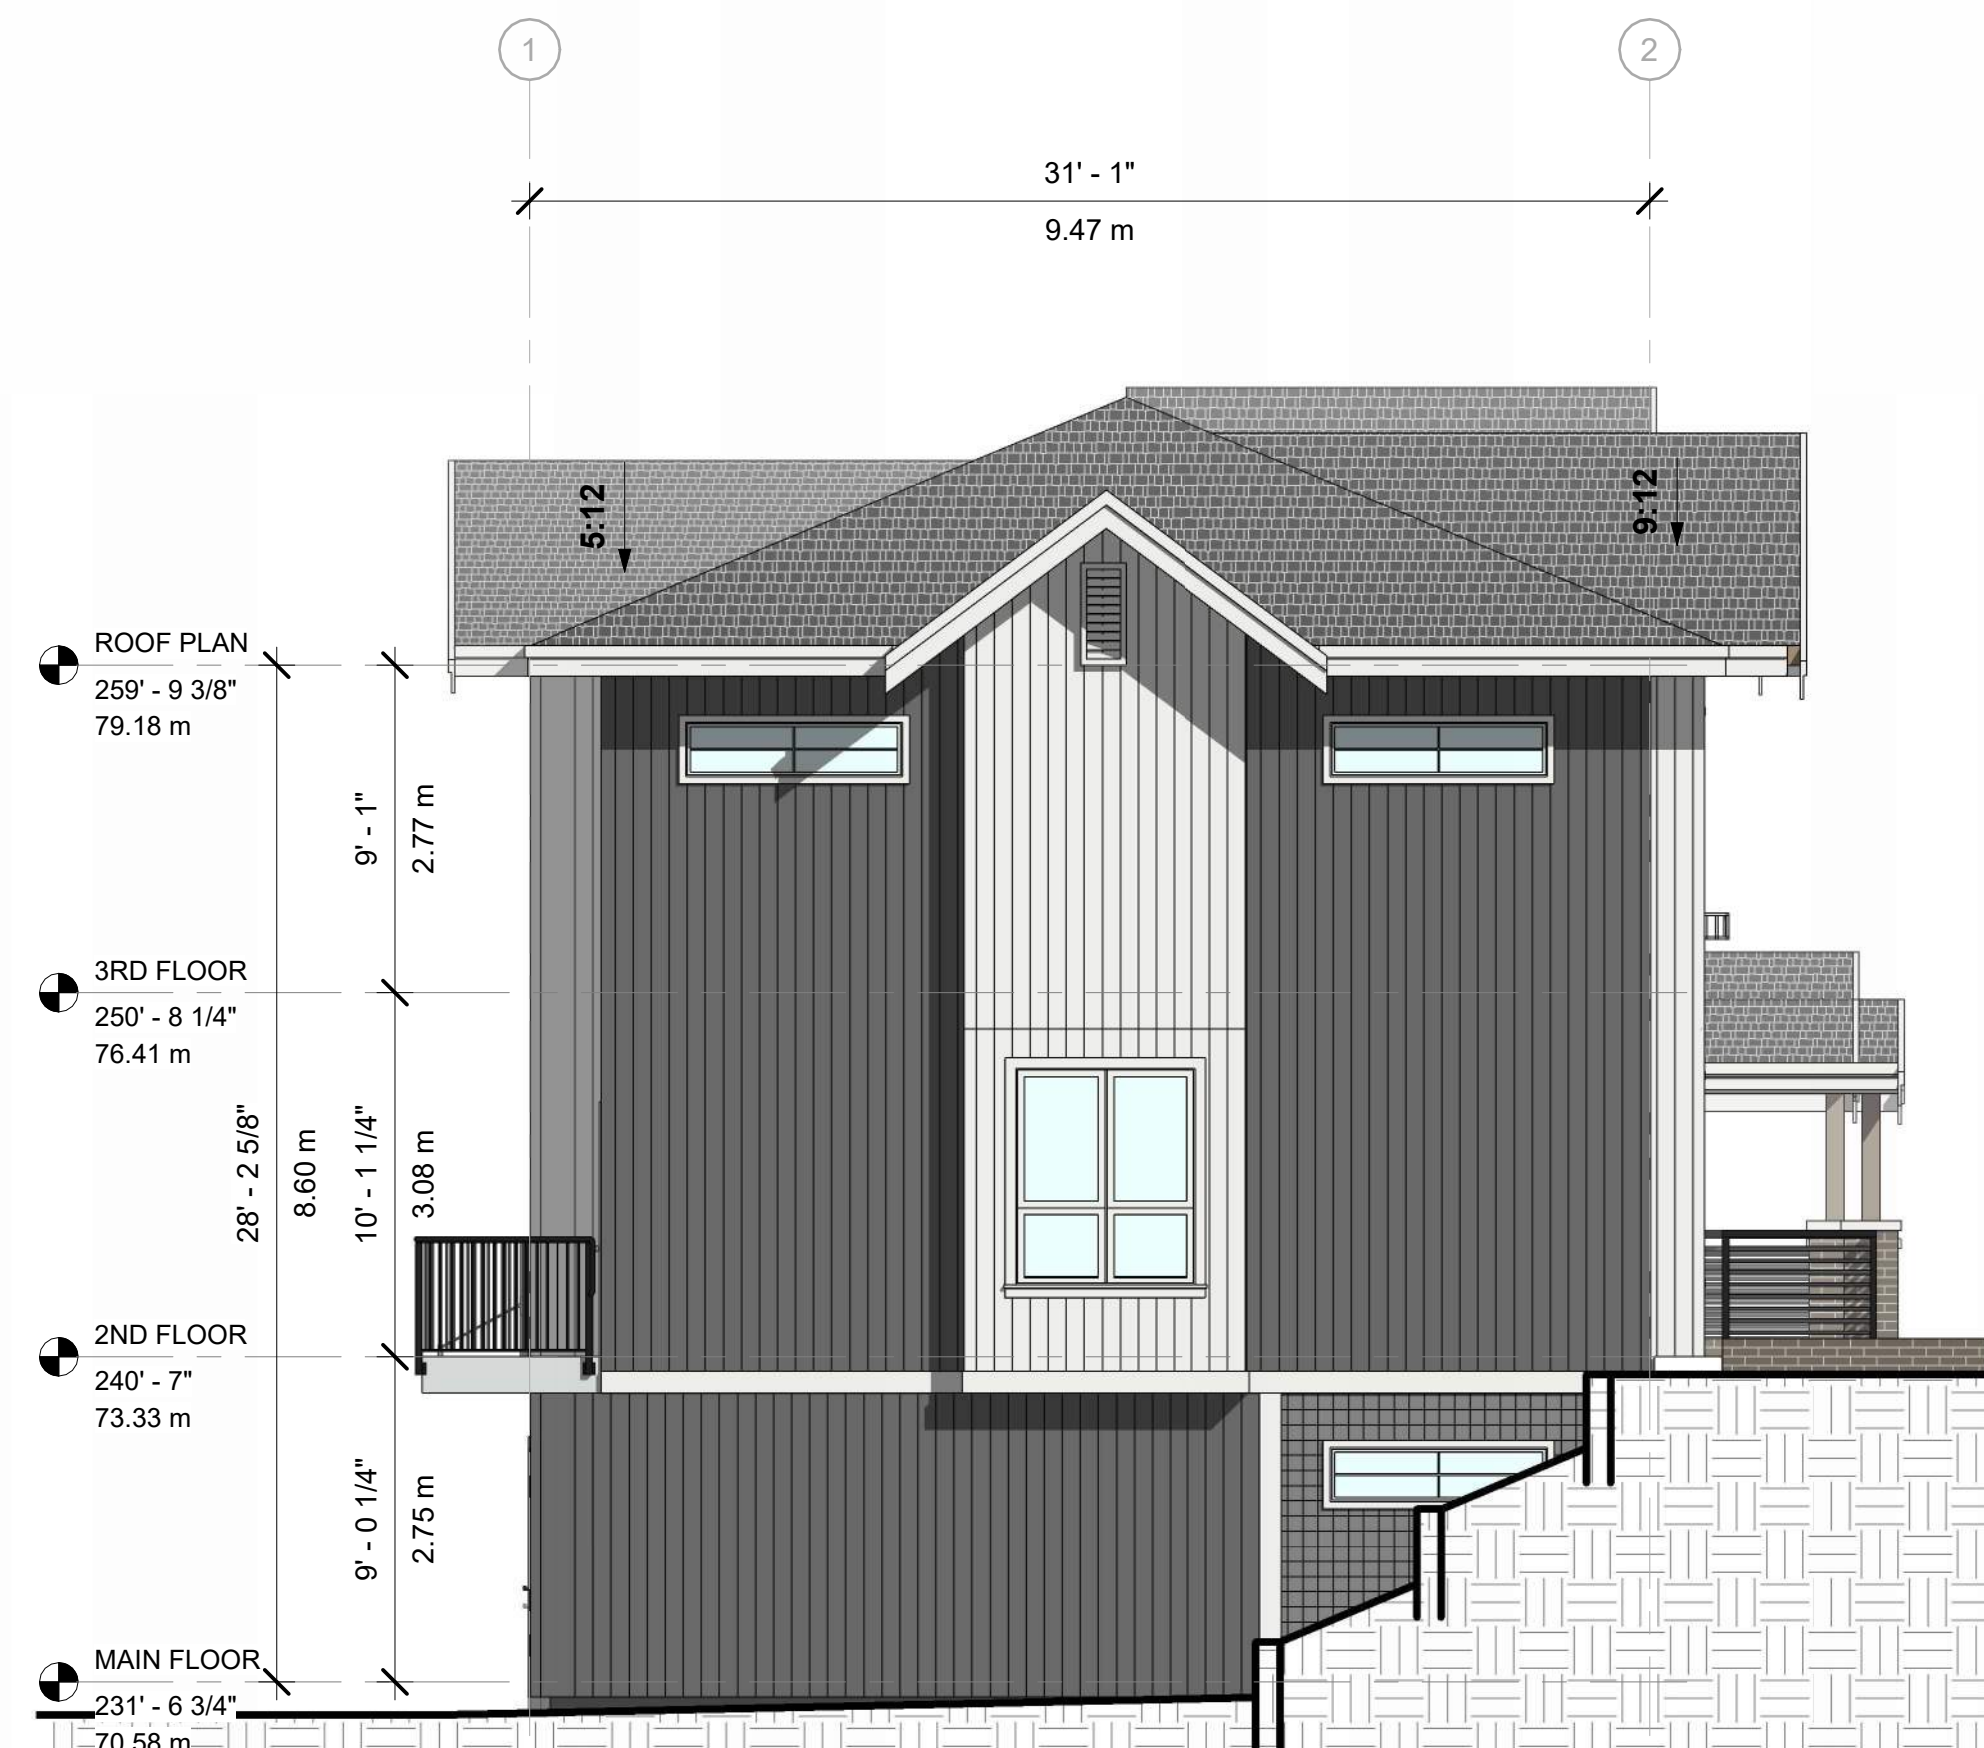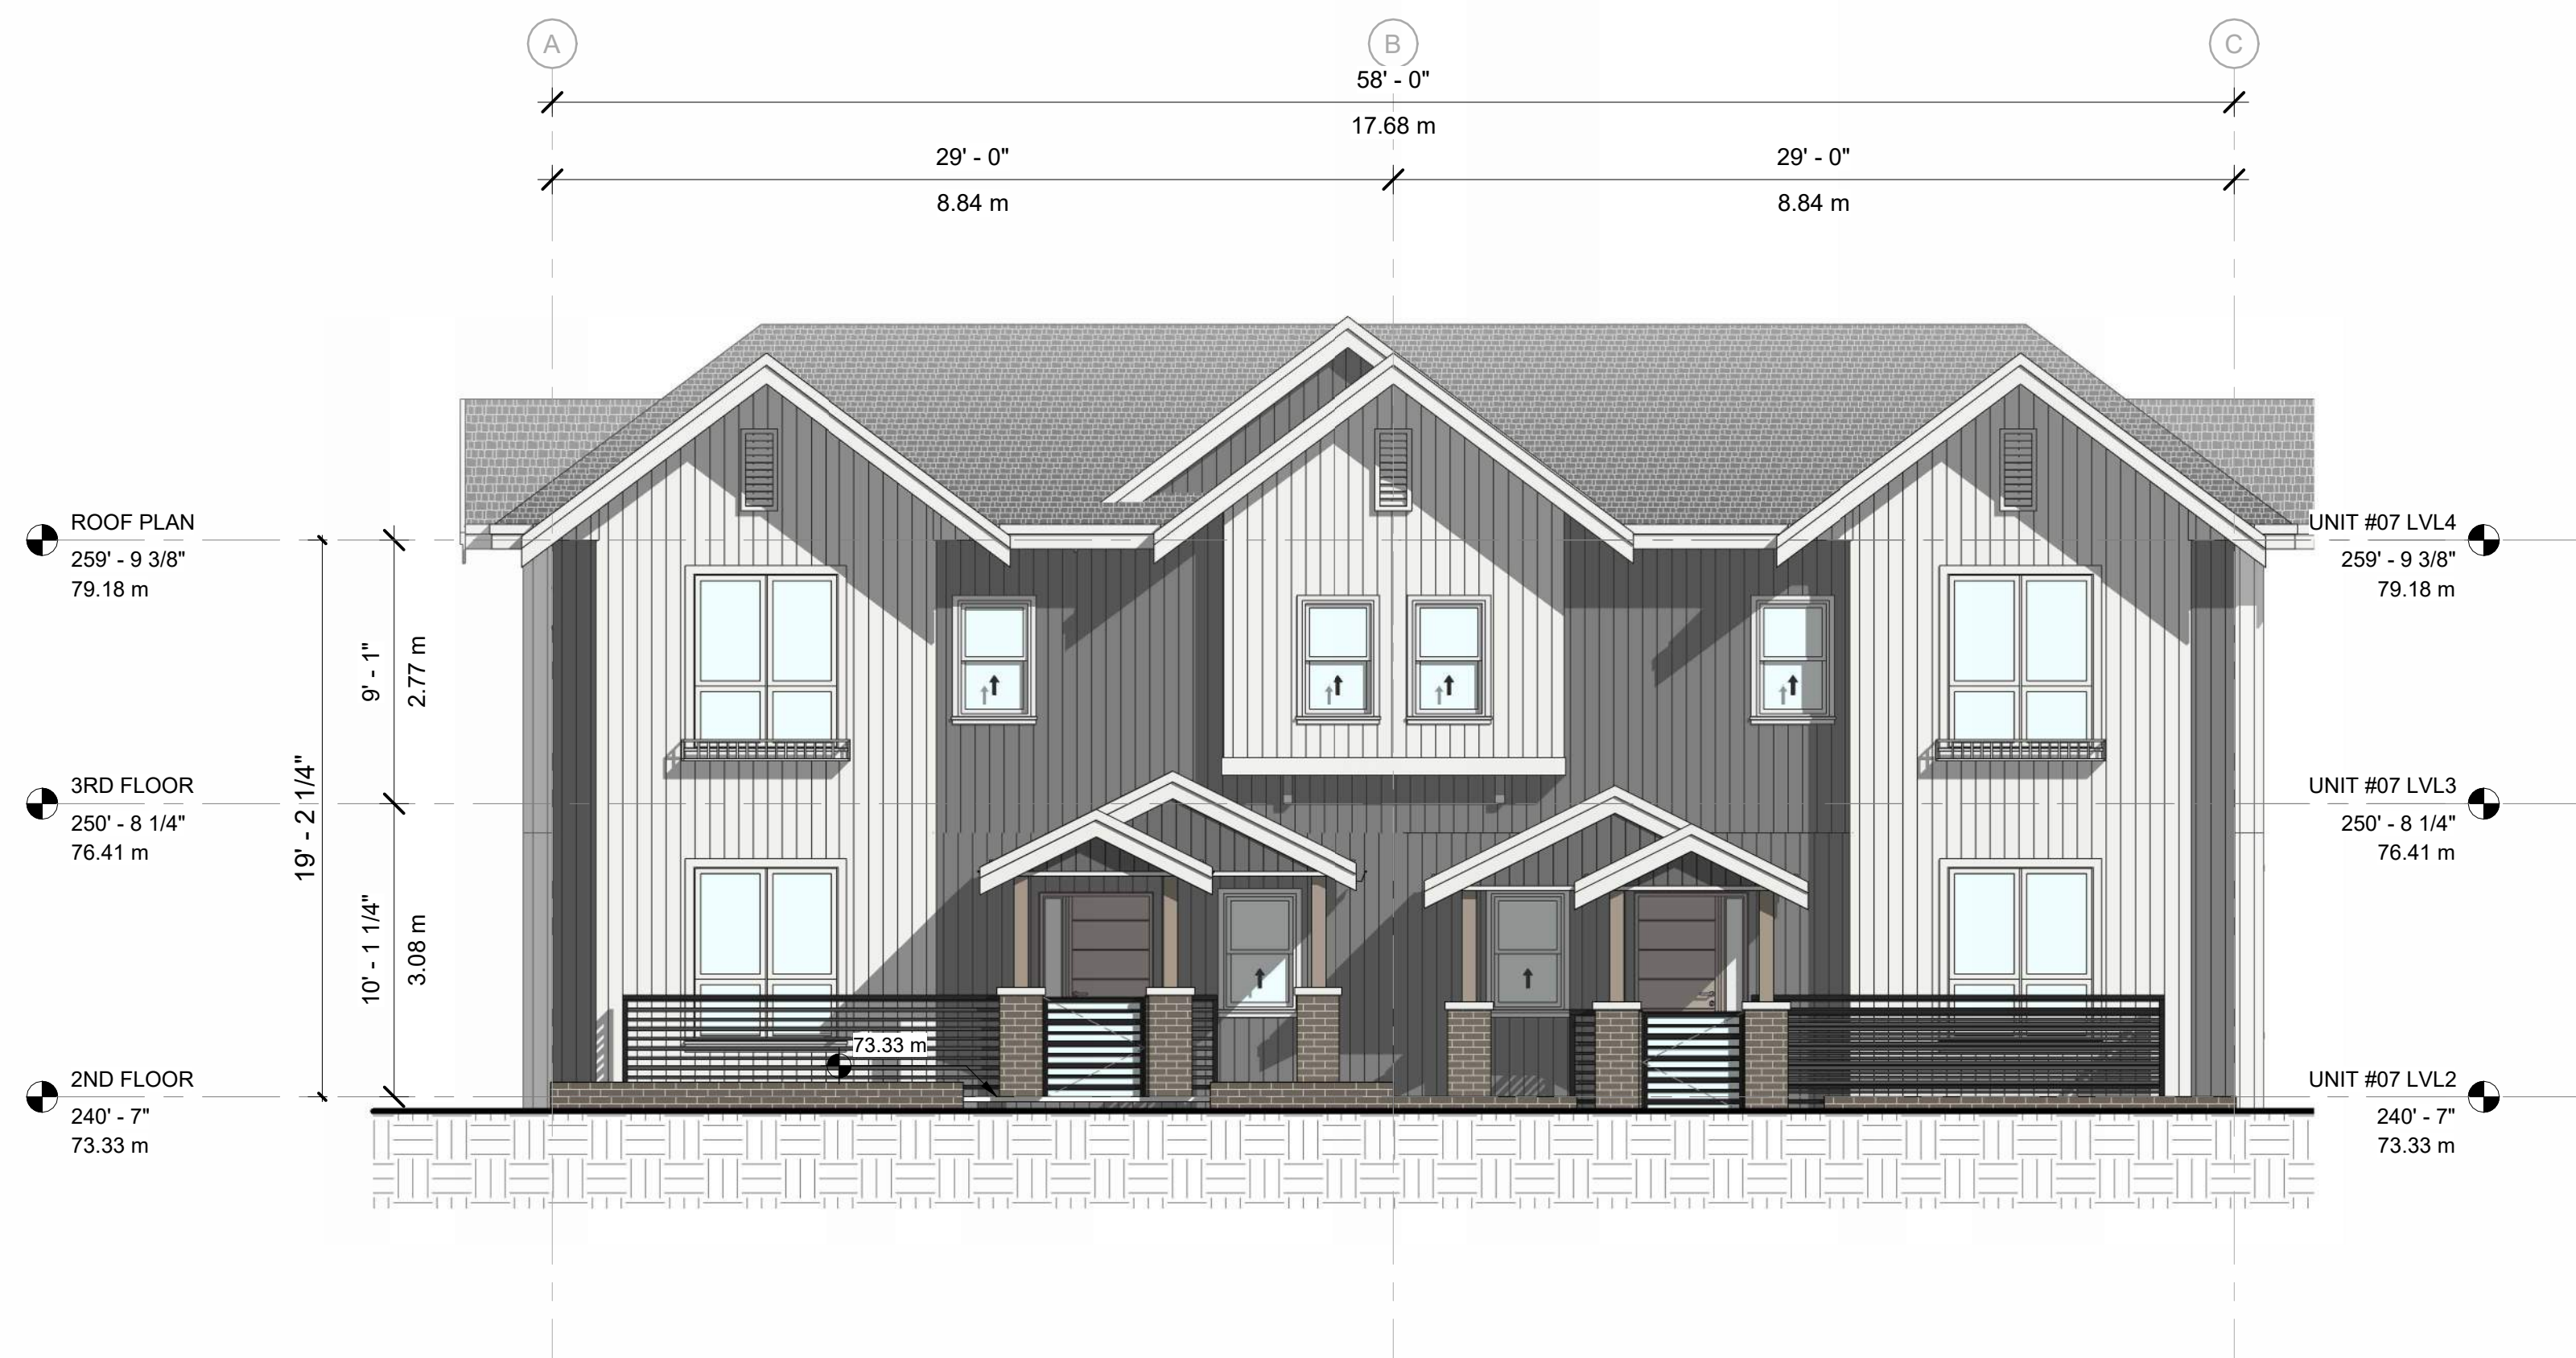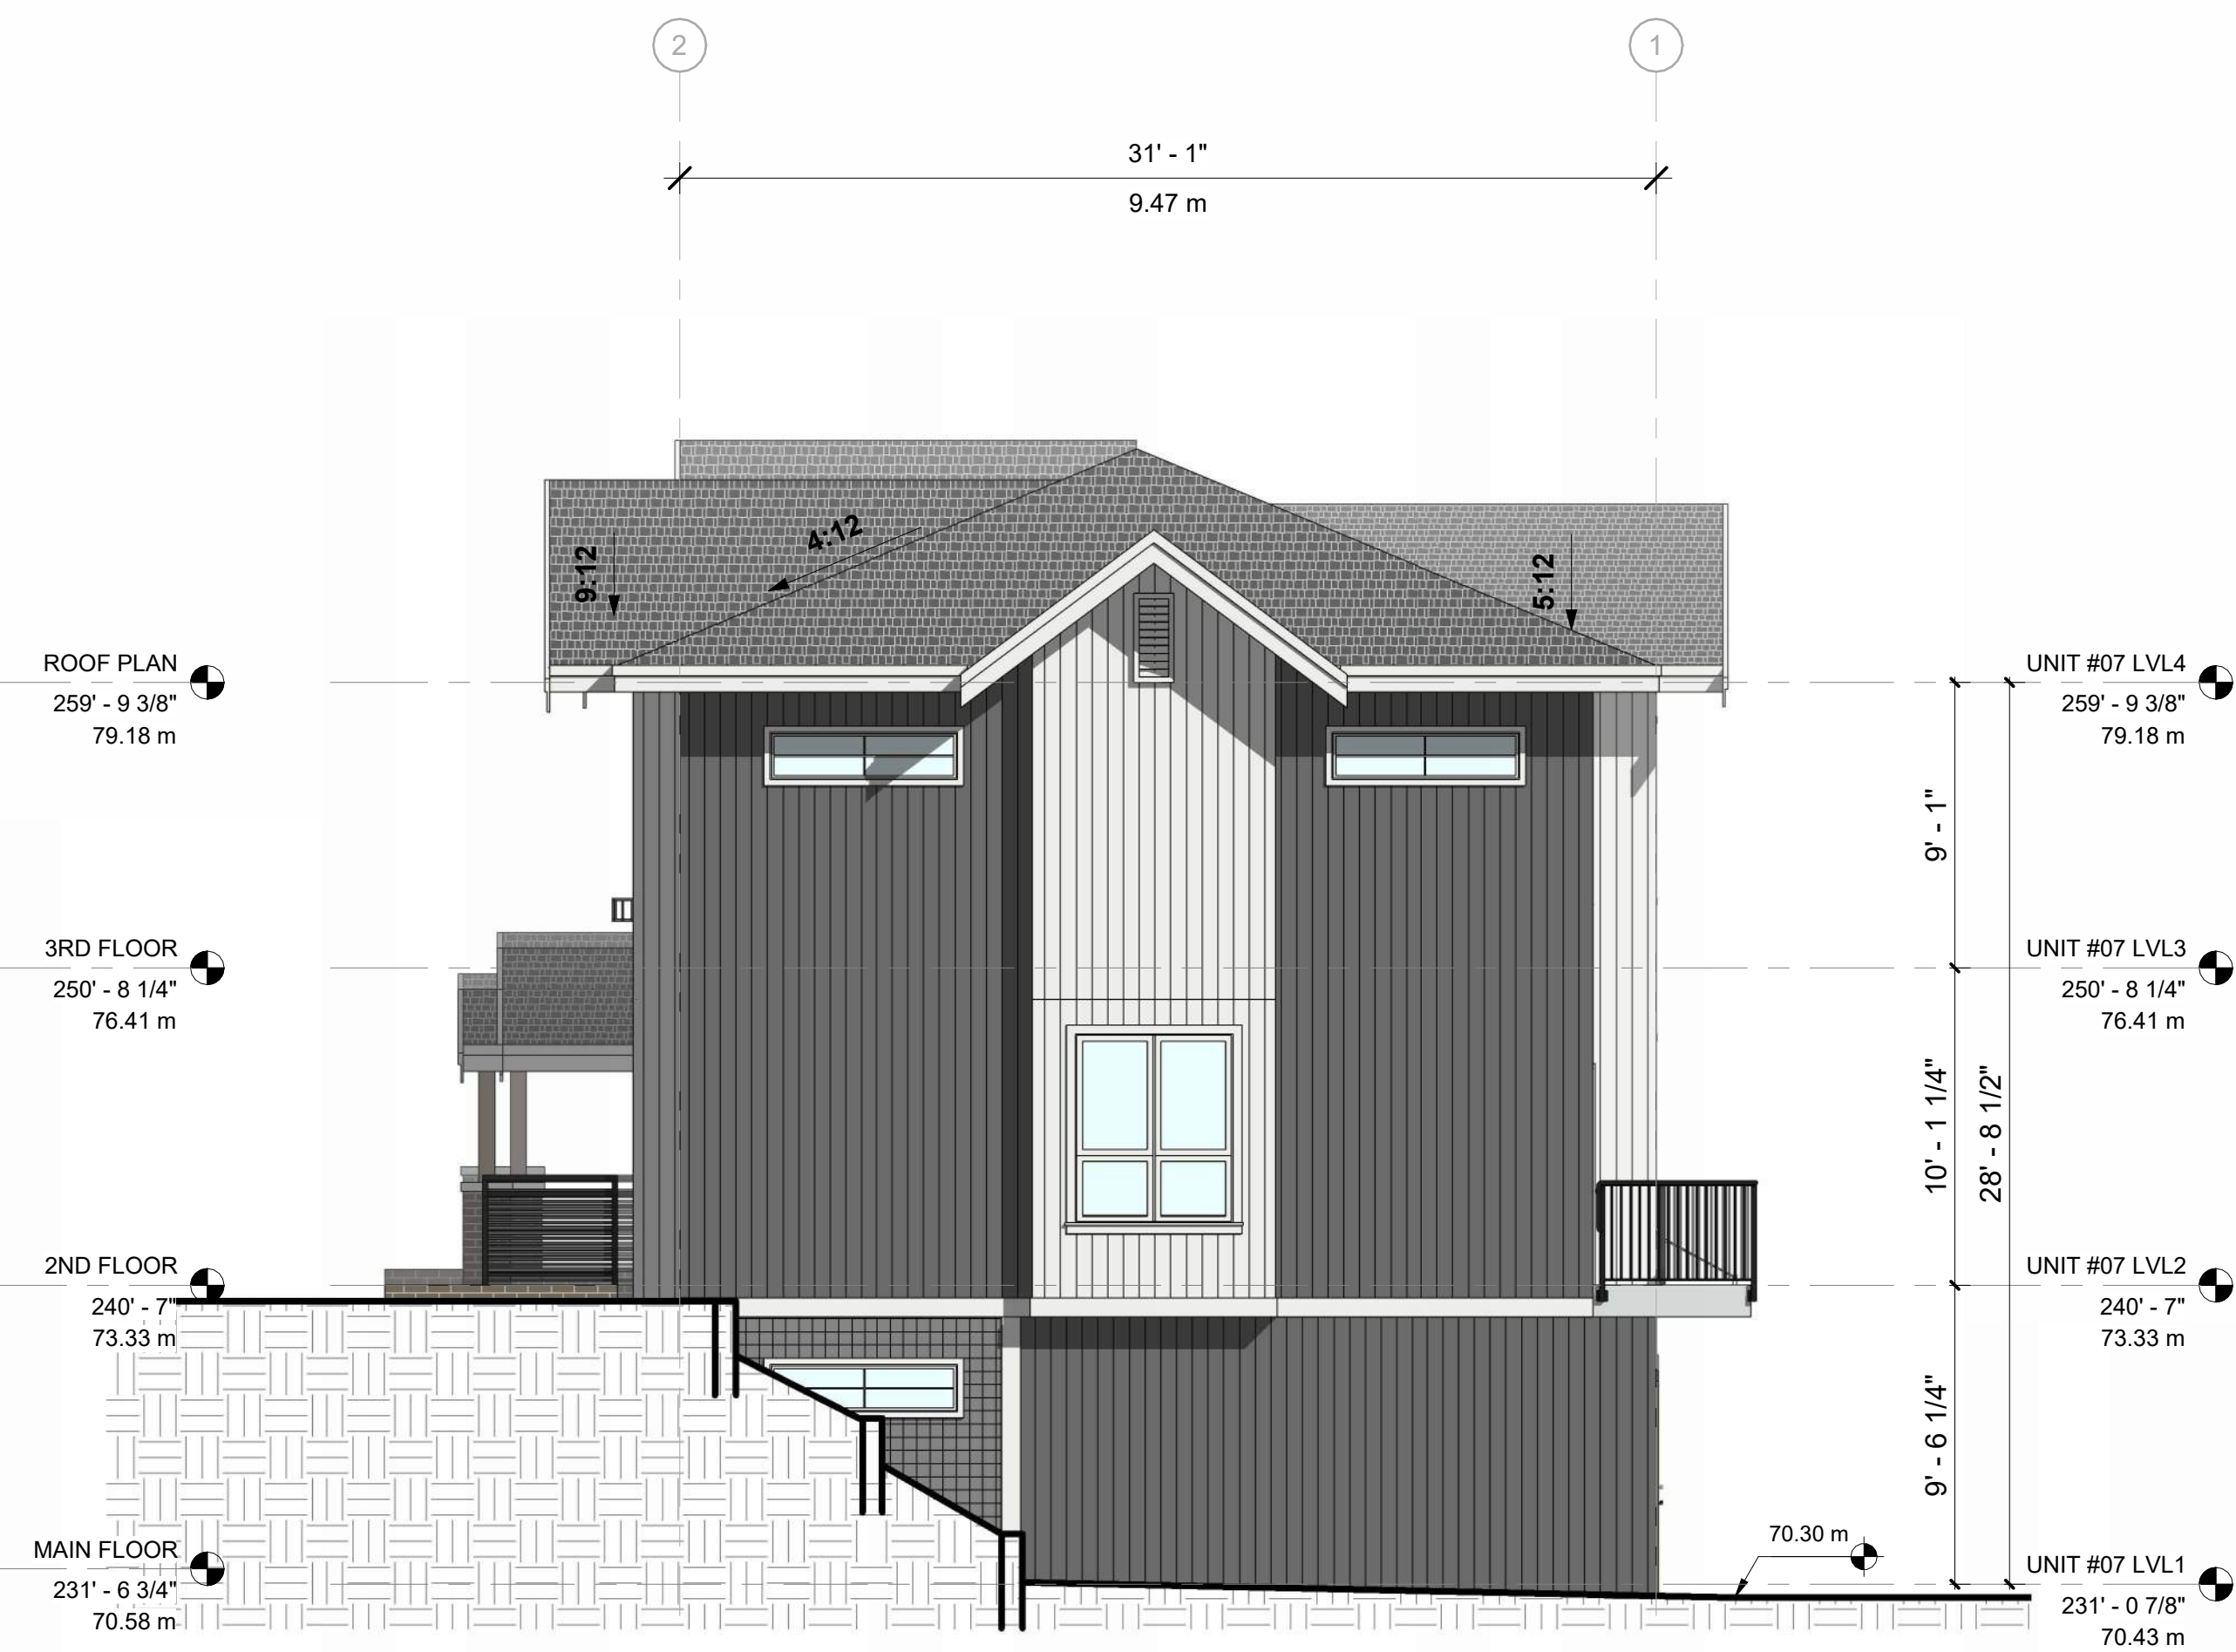

NOTES: LEGEND	
ELEVATION	
DESCRIPTION	GRAPHIC
1. HARDIE/VINYL VERTICAL SIDING - COLOR TO MATCH: GRIZZLE GREY (SW 7095)	
2. HARDIE/VINYL SIDING - COLOR TO MATCH: EXTRA WHITE (SW 7006)	
3. DOORS - COLOR TO MATCH: CARDBOARD (SW 6124)	
4. DOORS - COLOR TO MATCH: SVELT EAGE SAND (SW 6164)	
5. DOORS - COLOR TO MATCH: DESORAN (SW 5139)	
6. DOORS - COLOR TO MATCH: SANDS OF TIME (SW 6101)	
7. ROOF - SHINGLE - COLOR TO MATCH BENJAMIN MOORE GRAPHITE (1603)	
8. METAL RAILINGS - COLOR TO MATCH: PEPPERCORN (SW-7674)	

	REVISION / ISSUE	
2024/08/26	A	ISSUED FOR DP/ REZONING

DF ARCHITECTURE INC

350-10851 SHELLBRIDGE WAY, RICHMOND, B.C.
CANADA V6X 2W9
T (604)284-5194 F (604)284-5131
info@dfarchitecture.ca

GROUP 16

DF ARCHITECTURE | ATELIER PACIFIC ARCHITECTURE | BARNETT DEMBEX ARCHITECTS

GROUP 161 IS NOT AN ARCHITECTURAL FIRM; ALL ARCHITECTURAL SERVICES ARE PROVIDED THROUGH OUR FIRMS THAT HOLD THE CERTIFICATE OF PRACTICE

PROJECT:

PARKLANE

7086, 7080 & 7070 206 ST, 708
7077, 7045 207 ST LANGLEY, B

CLIENT:

ELYX HOMES
#205 2626 CROYDON DR,
SURREY, BC. V3Z 0S8

DRAWN: AA	
CHECKED: JA	
SCALE:	
JOB NO.: LAN-039	
DATE: AUG 2024	
SHEET TITLE:	

BUILDING 4 - ELEVATIONS

DRAWING No.			
A301	A		

COPYRIGHT RESERVED. THIS PLAN AND DESIGN ARE
AND AT ALL TIMES REMAIN THE EXCLUSIVE PROPERTY
OF DF ARCHITECTURE INC. AND CANNOT BE USED OR
REPRODUCED WITHOUT THE ARCHITECT'S WRITTEN
CONSENT

[illegible]

C:\Users\aman\Documents\BIBL DING 4 aman\IWA nt



2024/08/26	A	ISSUED FOR DP/ REZONING

COPYRIGHT RESERVED. THIS PLAN AND DESIGN ARE
AND AT ALL TIMES REMAIN THE EXCLUSIVE PROPERTY
OF DF ARCHITECTURE INC. AND CANNOT BE USED OR
REPRODUCED WITHOUT THE ARCHITECT'S WRITTEN
CONSENT

LEGEND

2024/08/26 - ISSUED FOR DP/ REZONING

DF ARCHITECTURE INC.

GR  UP 161

GROUP 161 IS NOT AN ARCHITECTURAL FIRM; ALL ARCHITECTURAL SERVICES ARE PROVIDED THROUGH OUR FIRMS THAT HOLD THE CERTIFICATE OF PRACTICE.

PARKLANE



CLIENT:

BUILDING 9 - ELEVATIONS

DRAWING No.	A304	A
----------------	-------------	----------

COPYRIGHT RESERVED. THIS PLAN AND DESIGN ARE,
AND AT ALL TIMES REMAIN THE EXCLUSIVE PROPERTY
OF DF ARCHITECTURE INC. AND CANNOT BE USED OR
REPRODUCED WITHOUT THE ARCHITECT'S WRITTEN
CONSENT.

8/18/2024 1:45:07 PM C:\Users\Raymond\Documents\BUILDING 9_raymondSN3J7.mt

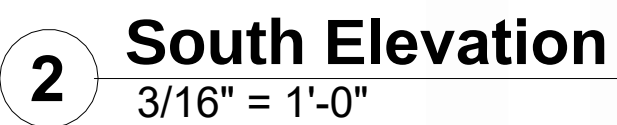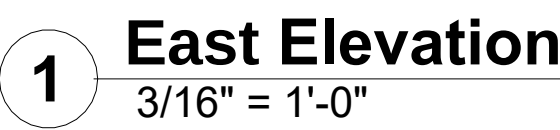



		REVISION / ISSUE	
2024/08/26	A	ISSUED FOR DP/ REZONING	

350-10851 SHELLBRIDGE WAY, RICHMOND, B.C.
CANADA V6X 2W9
T (604)284-5194 F (604)284-5131
info@dfarchitecture.ca

DF ARCHITECTURE | ATELIER PACIFIC ARCHITECTURE | BARNETT DEMBEK ARCHITECTS

GROUP 161 IS NOT AN ARCHITECTURAL FIRM; ALL ARCHITECTURAL SERVICES ARE PROVIDED THROUGH OUR FIRMS THAT HOLD THE CERTIFICATE OF PRACTICE

PROJECT:

PARKLANE

**7086, 7080 & 7070 206 ST, 7081,
7077, 7045 207 ST LANGLEY, BC ;**

CLIENT:

ELYX HOMES
#205 2626 CROYDON DR,
SURREY, BC. V3Z 0S8

SHEET TITLE:

BLDG 12 ELEVATIONS

DRAWING No.		
A-306	A	

COPYRIGHT RESERVED. THIS PLAN AND DESIGN ARE,
AND AT ALL TIMES REMAIN THE EXCLUSIVE PROPERTY
OF DF ARCHITECTURE INC. AND CANNOT BE USED OR
REPRODUCED WITHOUT THE ARCHITECT'S WRITTEN
CONSENT



	REVISION / ISSUE	
2024/08/26	A	ISSUED FOR DP/ REZONING

COPYRIGHT RESERVED. THIS PLAN AND DESIGN ARE, AND AT ALL TIMES REMAIN THE EXCLUSIVE PROPERTY OF DF ARCHITECTURE INC. AND CANNOT BE USED OR REPRODUCED WITHOUT THE ARCHITECT'S WRITTEN CONSENT.

LEGEND

	REVISION / ISSUE	
2024/08/26	A	ISSUED FOR DP/ REZONING

350-10851 SHELLBRIDGE WAY, RICHMOND, B.C.
CANADA V6X 2W9
T (604)284-5194 F (604)284-5131
info@dfarchitecture.ca

DF ARCHITECTURE | ATELIER PACIFIC ARCHITECTURE | BARNETT DEMBEK ARCHITECTS

PROJECT:

CLIENT:

DRAWN: AA	
CHECKED: JA	
SCALE:	
JOB NO. LAN-039	
DATE: AUG 2024	
SHEET TITLE:	

DRAWING No.	A-308	A	
----------------	--------------	----------	--

2024/08/26 - ISSUED FOR DP/ REZONING

C:\Users\Raymond\Documents\BUILDING 13_raymondSNJ37.rvt

8/22/2024 11:33:02 AM





DF ARCHITECTURE INC.
350-10851 SHELLBRIDGE WAY, RICHMOND, B.C.
CANADA V6X 2W9
T (604)284-5194 F (604)284-5131
info@dfarchitecture.ca

GROUP 161

OF ARCHITECTURE | ATLEUR PACIFIC ARCHITECTURE | BARNETT DEMBIX ARCHITECTS

GROUP 161 IS NOT AN ARCHITECTURAL FIRM; ALL ARCHITECTURAL SERVICES ARE PROVIDED THROUGH OUR FIRMS THAT HOLD THE CERTIFICATE OF PRACTICE.

PROJECT:

PARKLANE

PARKLANE

**7086, 7080 & 7070 206 ST, 7081,
7077, 7045 207 ST LANGLEY, BC :**

CLIENT:

ELYX HOMES
#205 2626 CROYDON DR,
SURREY, BC. V3Z 0S8

DRAWN: AA	
CHECKED: JA	
SCALE:	
JOB NO.: LAN-039	
DATE: AUG 2024	
SHEET TITLE:	

BUILDING 13 ELEVATIONS


DRAWING No.	A-309	A	
----------------	--------------	----------	--

COPYRIGHT RESERVED. THIS PLAN AND DESIGN ARE,
AND AT ALL TIMES REMAIN THE EXCLUSIVE PROPERTY
OF DF ARCHITECTURE INC. AND CANNOT BE USED OR
REPRODUCED WITHOUT THE ARCHITECT'S WRITTEN
CONSENT





LEGEND

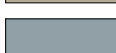ELEVATION		GRAPHIC
1.	HARDIE/VINYL VERTICAL SIDING - COLOR TO MATCH: GRIZZLE GREY (SW 7068)	
2.	HARDIE/VINYL SIDING - COLOR TO MATCH: EXTRA WHITE (SW 7006)	
3.	DOORS - COLOR TO MATCH: CARDBOARD (SW 6124)	
4.	DOORS - COLOR TO MATCH: SVELTE SAGE (SW 6164)	
5.	DOORS - COLOR TO MATCH: DEBONAIR (SW 9139)	
6.	DOORS - COLOR TO MATCH: SANDS OF TIME (SW 6101)	

	REVISION / ISSUE	
2024/08/26	A	ISSUED FOR DP/ REZONING

350-10851 SHELLBRIDGE WAY, RICHMOND, B.C.
CANADA V6X 2W9
T (604)284-5194 F (604)284-5131
info@dfarchitecture.ca

DF ARCHITECTURE | ATELIER PACIFIC ARCHITECTURE | BARNETT DEMBEK ARCHITECTS

PROJECT:



CLIENT:


DRAWN: AA	
CHECKED: JA	
SCALE:	
JOB NO. LAN-039	
DATE: AUG 2024	
SHEET TITLE:	

DRAWING No.	A-311	A	
----------------	--------------	----------	--

COPYRIGHT RESERVED. THIS PLAN AND DESIGN ARE,
AND AT ALL TIMES REMAIN THE EXCLUSIVE PROPERTY
OF DF ARCHITECTURE INC. AND CANNOT BE USED OR
REPRODUCED WITHOUT THE ARCHITECT'S WRITTEN
CONSENT.

  

LEGEND		
ELEVATION		
	DESCRIPTION	GRAPHIC
1-	HARDIE/VINYL VERTICAL SIDING - COLOR TO MATCH: GRIZZLE GREY (SW 7088)	
2-	HARDIE/VINYL SIDING - COLOR TO MATCH: EXTRA WHITE (SW 7006)	
3-	DOORS - COLOR TO MATCH: CARDBOARD (SW #124)	
4-	DOORS - COLOR TO MATCH: SVELTE SAGE (SW #154)	
5-	DOORS - COLOR TO MATCH: DEBONAIR (SW #139)	
6-	DOORS - COLOR TO MATCH: SANDS OF TIME (SW #101)	

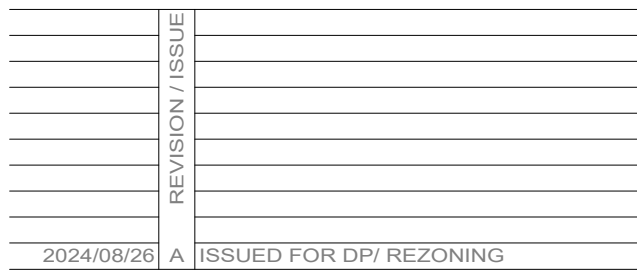


350-10851 SHELLBRIDGE WAY, RICHMOND, B.C.
CANADA V6X 2W9
T (604)284-5194 F (604)284-5131
info@dfarchitecture.ca

GROUP 161 IS NOT AN ARCHITECTURAL FIRM; ALL ARCHITECTURAL SERVICES ARE PROVIDED THROUGH OUR FIRMS THAT HOLD THE CERTIFICATE OF PRACTICE.

DRAWN: AA	
CHECKED: JA	
SCALE:	
JOB NO. LAN-039	
DATE: AUG 2024	
SHEET TITLE:	

DRAWING No.	A-312	A	
----------------	--------------	----------	--

COPYRIGHT RESERVED. THIS PLAN AND DESIGN ARE,
AND AT ALL TIMES REMAIN THE EXCLUSIVE PROPERTY
OF DF ARCHITECTURE INC. AND CANNOT BE USED OR
REPRODUCED WITHOUT THE ARCHITECT'S WRITTEN
CONSENT.

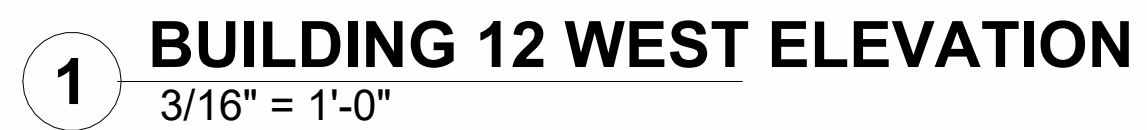

2024/08/26 - ISSUED FOR DP/ REZONING

8/17/2024 6:11:40 PM T:\LAN-039_Elyx Homes\DRAWINGS\CURRENT\REVIT\BUILDING BLOCKS\BUILDING 23.M



COPYRIGHT RESERVED. THIS PLAN AND DESIGN ARE
AND AT ALL TIMES REMAIN THE EXCLUSIVE PROPERTY
OF DF ARCHITECTURE INC. AND CANNOT BE USED OR
REPRODUCED WITHOUT THE ARCHITECT'S WRITTEN
CONSENT



NOTES:

LEGEND

ELEVATION	
DESCRIPTION	GRAPHIC
1- HARDIE/VINYL VERTICAL SIDING - COLOR TO MATCH: GRIZZLE GREY (SW 7068)	
2- HARDIE/VINYL SIDING - COLOR TO MATCH: EXTRA WHITE (SW 7006)	
3- DOORS - COLOR TO MATCH: CARDBOARD (SW 6124)	
4- DOORS - COLOR TO MATCH: SVELTE SAGE (SW 6184)	
5- DOORS - COLOR TO MATCH: DEBONAIR (SW 9139)	
6- DOORS - COLOR TO MATCH: SANDS OF TIME (SW 6101)	

	REVISION / ISSUE	
2024/08/26	A	ISSUED FOR DP/ REZONING

DF ARCHITECTURE INC.

350-10851 SHELLBRIDGE WAY, RICHMOND, B.C.
CANADA V6X 2W9
T (604)284-5194 F (604)284-5131
info@dfarchitecture.ca

GRUP 161

DE ARCHITECTURE | ATELIER PACIFIC ARCHITECTURE | BARNETT DEMBIX ARCHITECTS

GROUP 161 IS NOT AN ARCHITECTURAL FIRM; ALL
ARCHITECTURAL SERVICES ARE PROVIDED THROUGH
OUR FIRMS THAT HOLD THE CERTIFICATE OF PRACTICE

PROJECT:

PARKLANE

**7086, 7080 & 7070 206 ST, 7081,
7077, 7045 207 ST LANGLEY, BC :**

CLIENT:

ELYX HOMES
#205 2626 CROYDON DR,
SURREY, BC. V3Z 0S8

DRAWN: AA	
CHECKED: JA	
SCALE:	
JOB NO.: LAN-039	
DATE: AUG 2024	
SHEET TITLE:	

SHEET TITLE:


BUILDING 26 ELEVATIONS

DRAWING No.	A-316	A	
----------------	--------------	----------	--

COPYRIGHT RESERVED. THIS PLAN AND DESIGN ARE
AND AT ALL TIMES REMAIN THE EXCLUSIVE PROPERTY
OF DF ARCHITECTURE INC. AND CANNOT BE USED OR
REPRODUCED WITHOUT THE ARCHITECT'S WRITTEN
CONSENT

E, TY C:\Users\Raymond\Documents\BUILDING 26 raymondSN3J7.mt

ELEVATION	
DESCRIPTION	GRAPHIC
1. HARDIE/VINYL VERTICAL SIDING - COLOR TO MATCH: GRIZZLE GREY (SW 7088)	
2. HARDIE/VINYL SIDING - COLOR TO MATCH: EXTRA WHITE (SW 7006)	
3. DOORS - COLOR TO MATCH: CARDBOARD (SW 6124)	
4. DOORS - COLOR TO MATCH: SVELTE SAGE (SW 6164)	
5. DOORS - COLOR TO MATCH: DEBONAIR (SW 9139)	
6. DOORS - COLOR TO MATCH: SANDS OF TIME (SW 6101)	
7. ROOF - SHINGLE - COLOR TO MATCH BENJAMIN MOORE GRAPHITE (1603)	
8. METAL RAIL INRINS - COLOR TO MATCH	

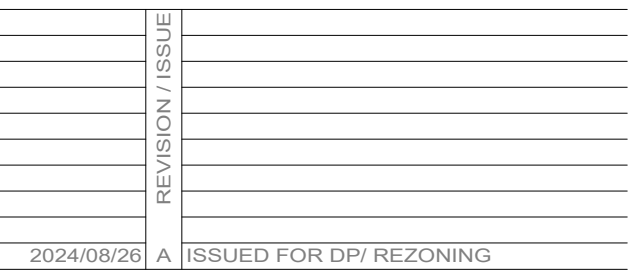

350-10851 SHELLBRIDGE WAY, RICHMOND, B.C.
CANADA V6X 2W9
T (604)284-5194 F (604)284-5131
info@dfarchitecture.ca

DF ARCHITECTURE | ATELIER PACIFIC ARCHITECTURE | BARNETT DEMBEK ARCHITECTS

GROUP 161 IS NOT AN ARCHITECTURAL FIRM; ALL ARCHITECTURAL SERVICES ARE PROVIDED THROUGH OUR FIRMS THAT HOLD THE CERTIFICATE OF PRACTICE

PROJECT:

PARKLANE

**7086, 7080 & 7070 206 ST, 7081,
7077, 7045 207 ST LANGLEY, BC ;**

CLIENT:



ELYX HOMES
#205 2626 CROYDON DR,
SURREY, BC. V3Z 0S8

SHEET TITLE:

DRAWING No. A 317	A	
------------------------------------	----------	---

COPYRIGHT RESERVED. THIS PLAN AND DESIGN ARE,
AND AT ALL TIMES REMAIN THE EXCLUSIVE PROPERTY
OF DF ARCHITECTURE INC. AND CANNOT BE USED OR
REPRODUCED WITHOUT THE ARCHITECT'S WRITTEN
CONSENT.

8/19/2024 5:55:40 PM C:\Users\aman\Documents\BUILDING 29 amanJJYYA.mt

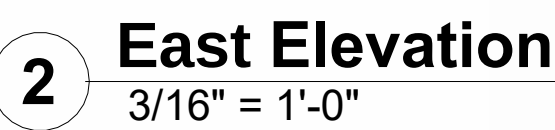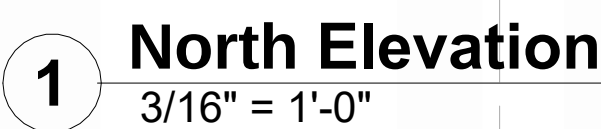

	REVISION / ISSUE	
2024/08/26	A	ISSUED FOR DP/ REZONING

DRAWING No.	A 318	A	
----------------	--------------	----------	--

COPYRIGHT RESERVED. THIS PLAN AND DESIGN ARE, AND AT ALL TIMES REMAIN THE EXCLUSIVE PROPERTY OF DF ARCHITECTURE INC. AND CANNOT BE USED OR REPRODUCED WITHOUT THE ARCHITECT'S WRITTEN CONSENT.



	REVISION / ISSUE	
2024/08/26	A	ISSUED FOR DP/ REZONING

350-10851 SHELLBRIDGE WAY, RICHMOND, B.C.
CANADA V6X 2W9
T (604)284-5194 F (604)284-5131
info@dfarchitecture.ca

DF ARCHITECTURE | ATELIER PACIFIC ARCHITECTURE | BARNETT DEMBEK ARCHITECTS

GROUP 161 IS NOT AN ARCHITECTURAL FIRM; ALL ARCHITECTURAL SERVICES ARE PROVIDED THROUGH OUR FIRMS THAT HOLD THE CERTIFICATE OF PRACTICE

PROJECT:

PARKLANE

**7086, 7080 & 7070 206 ST, 7081,
7077, 7045 207 ST LANGLEY, BC ;**

CLIENT

ELYX HOMES
#205 2626 CROYDON DR,
SURREY, BC. V3Z 0S8

DRAWN: AA	
CHECKED: JA	
SCALE:	
JOB NO.: LAN-039	
DATE: AUG 2024	
SHEET TITLE:	


BUILDING 30 - ELEVATIONS

DRAWING No. A 319	A	
------------------------------------	----------	---


COPYRIGHT RESERVED. THIS PLAN AND DESIGN ARE, AND AT ALL TIMES REMAIN THE EXCLUSIVE PROPERTY OF DF ARCHITECTURE INC. AND CANNOT BE USED OR REPRODUCED WITHOUT THE ARCHITECT'S WRITTEN CONSENT.

2024/08/26 - ISSUED FOR DP/ REZONING

C:\Users\Raymond\Documents\BUILDING 30 raymondSN3J7.rvt

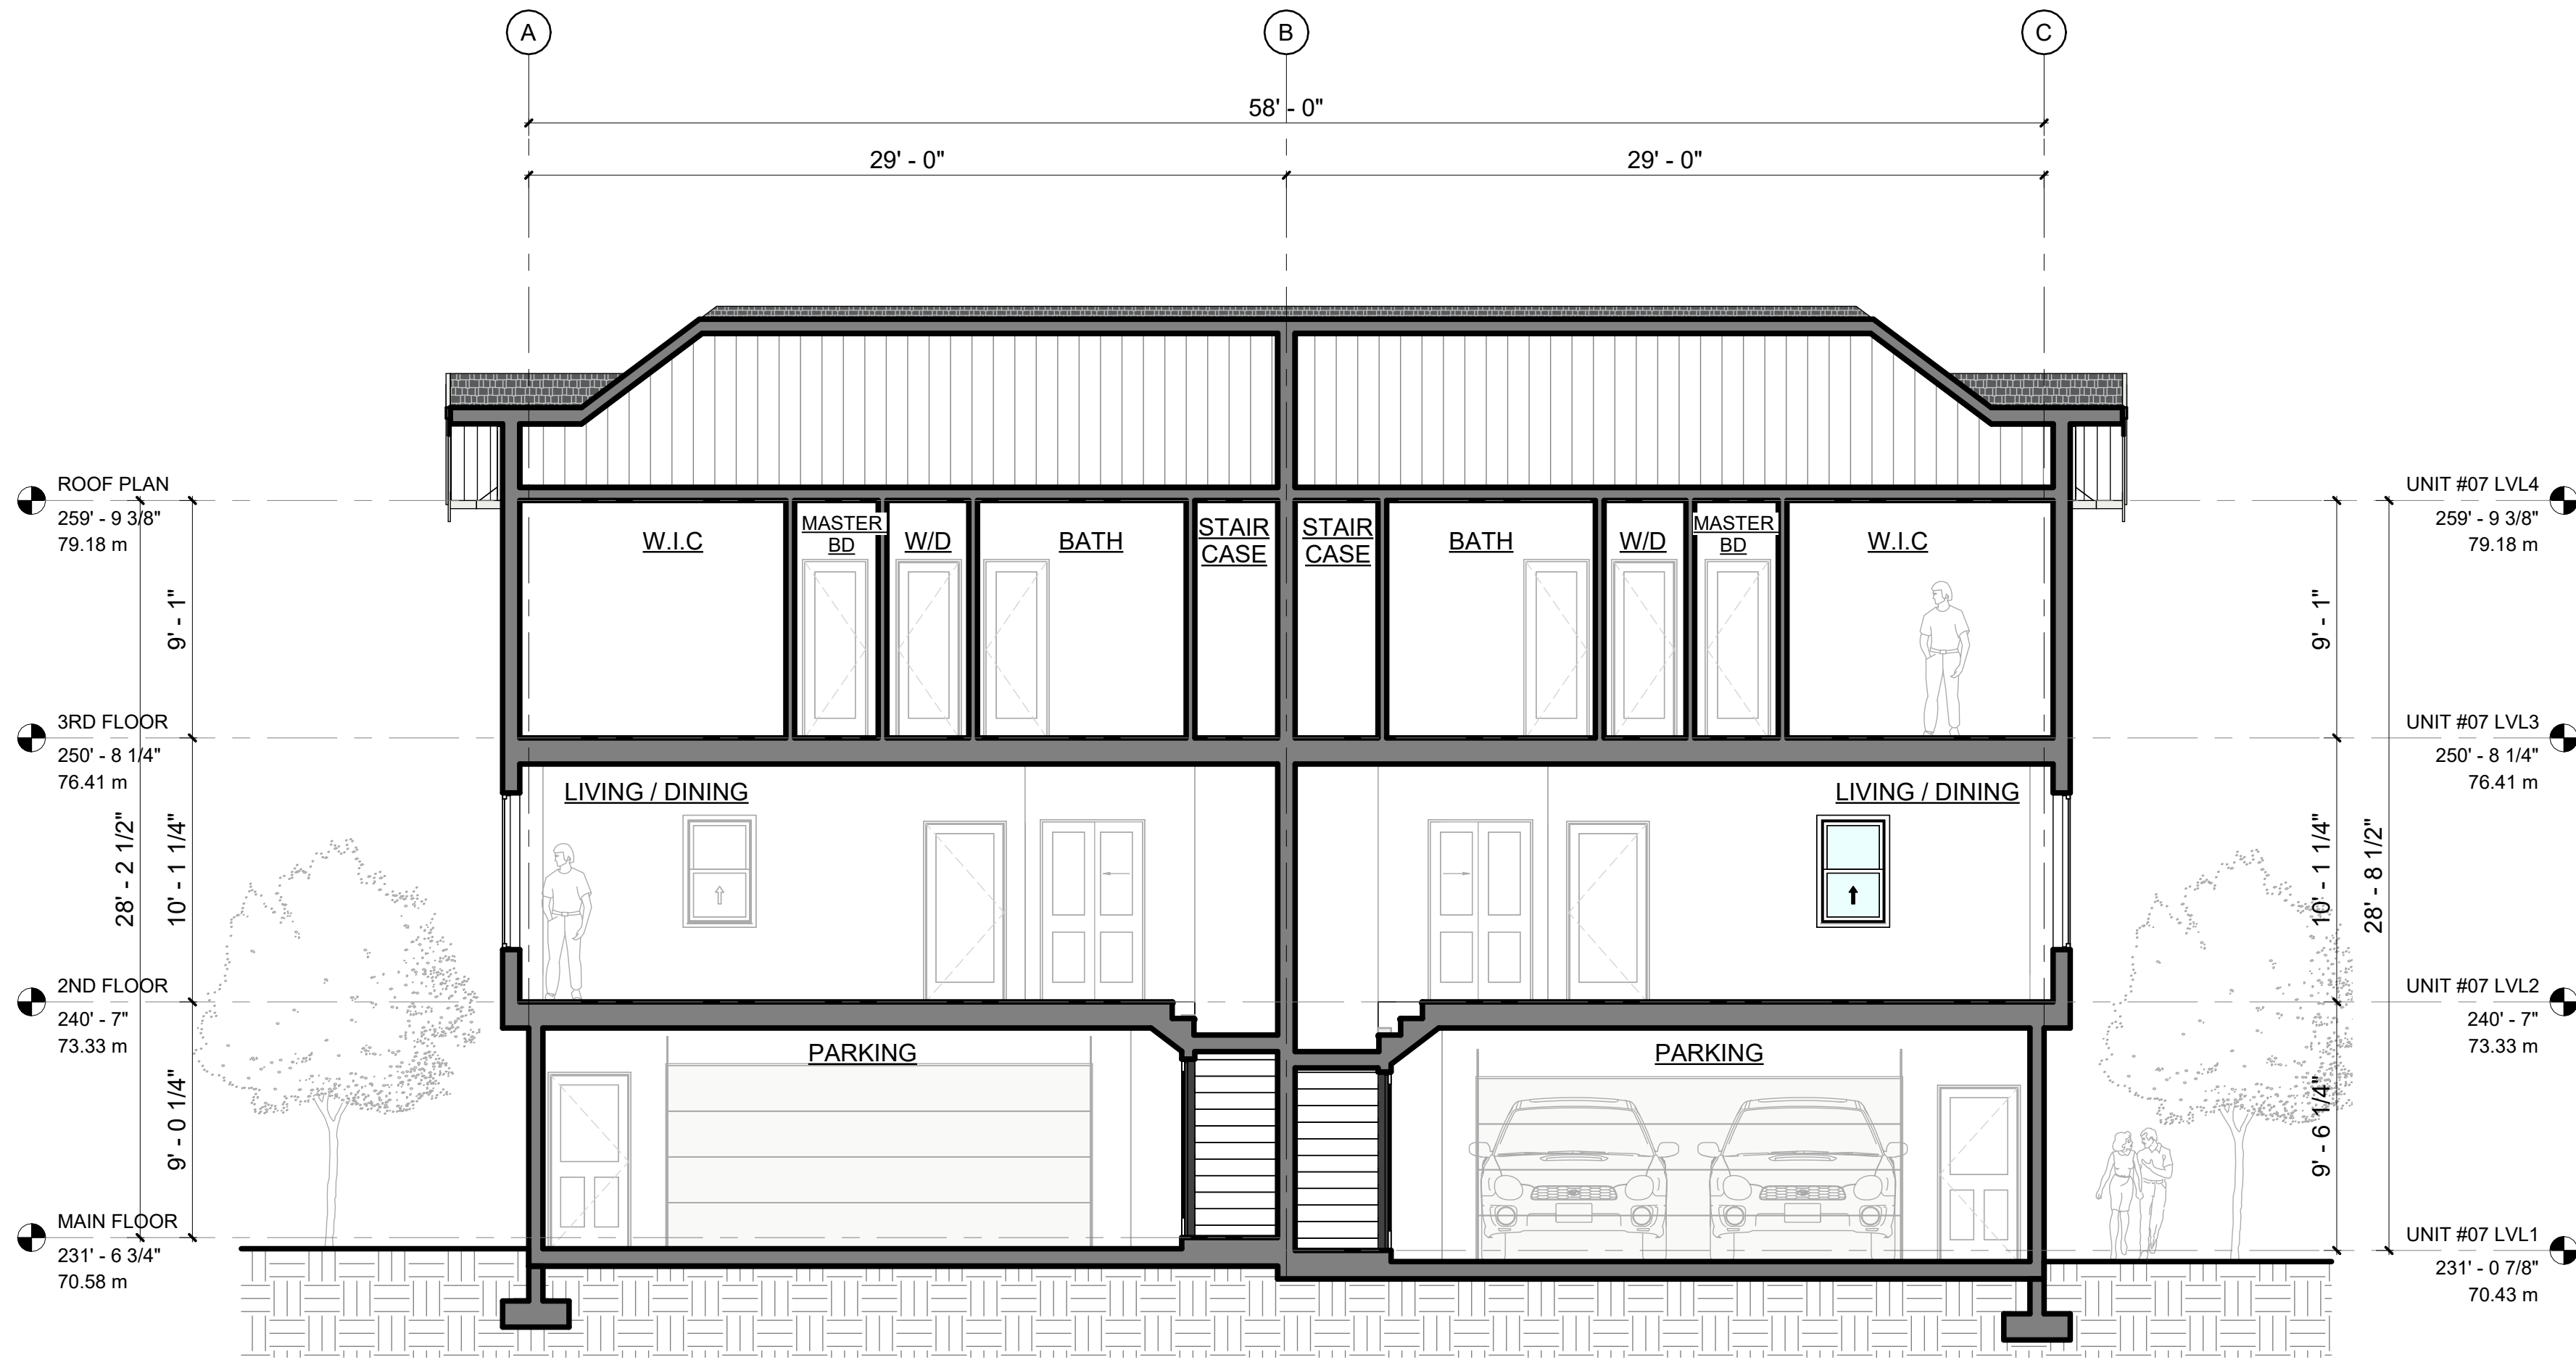


1 Section 1
3/16" = 1'-0"

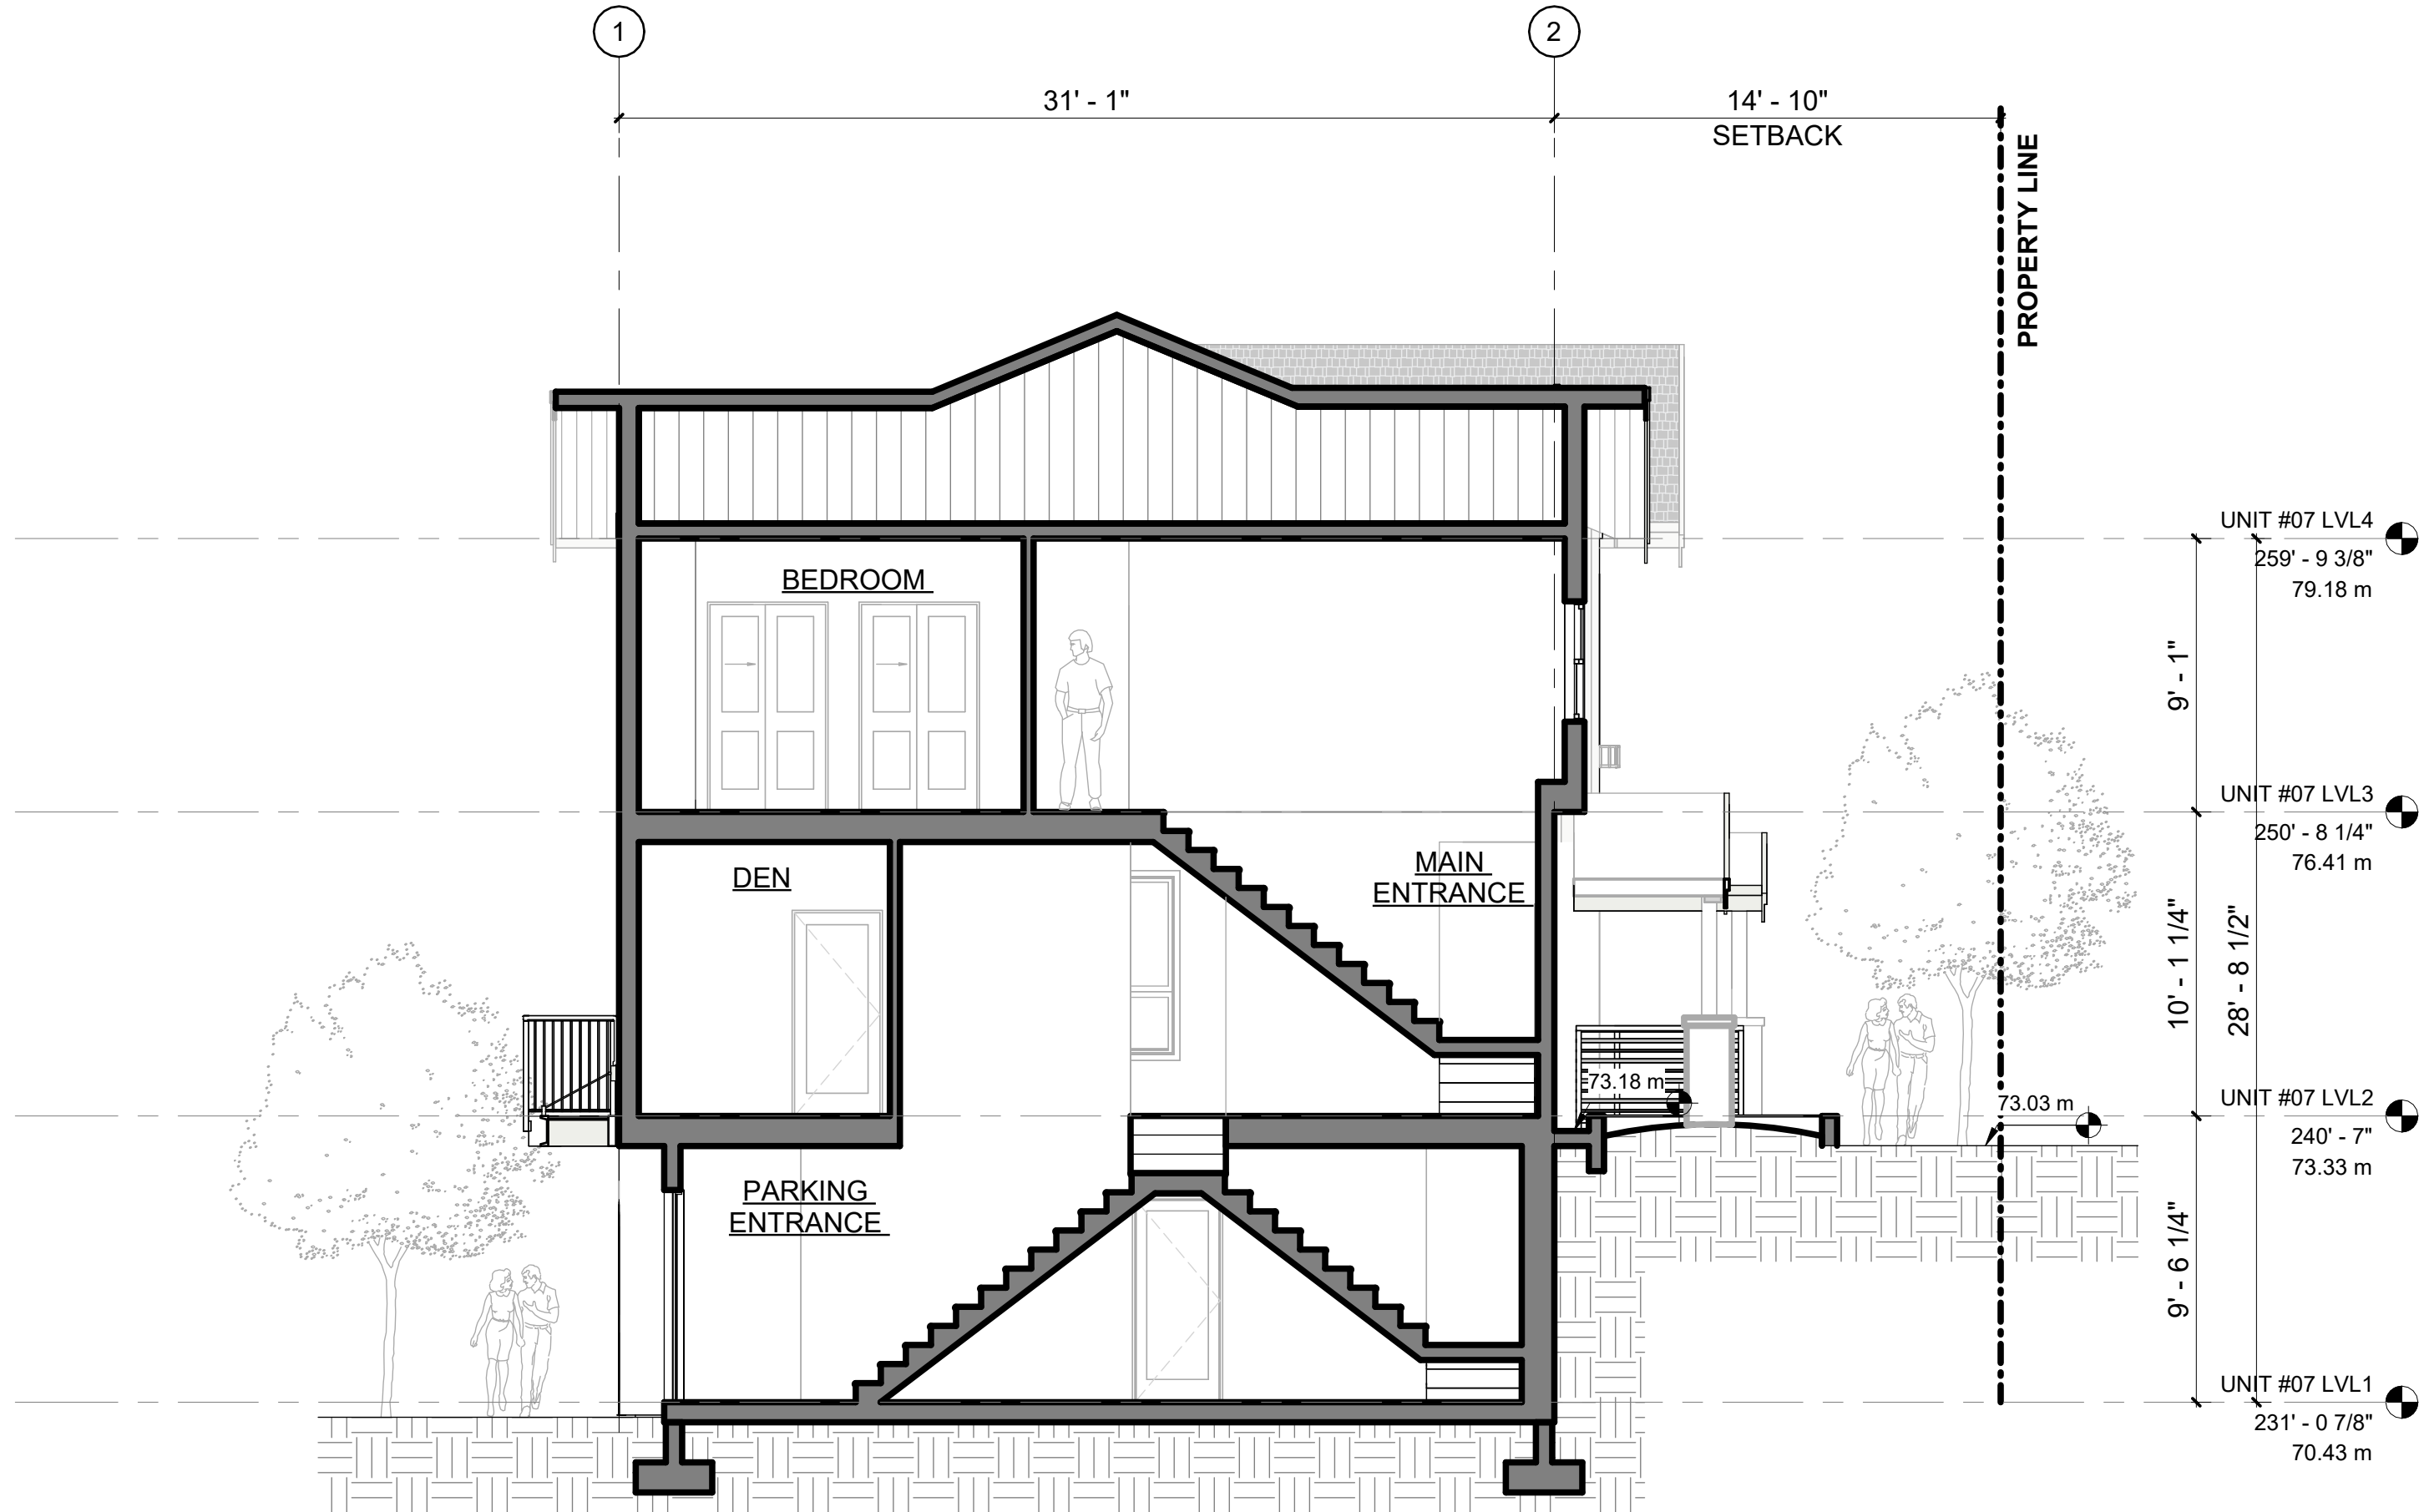

2 Section 2
3/16" = 1'-0"

NOTES:

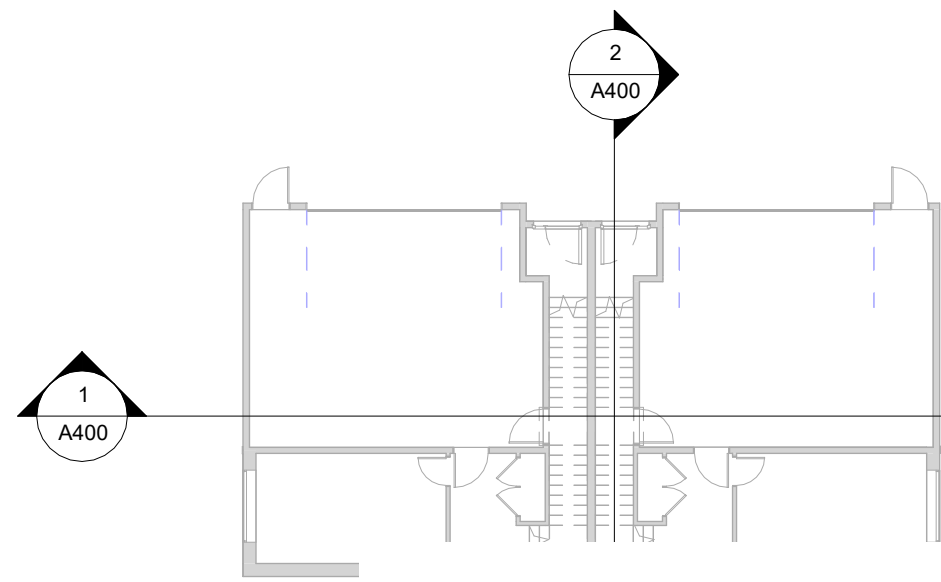

REVISION / ISSUE
2024/08/26 A ISSUED FOR DP/ REZONING

DF ARCHITECTURE INC.

350-10851 SHELLBRIDGE WAY, RICHMOND, B.C.
CANADA V6X 2W6
T (604)284-5194 F (604)284-5131
info@dfarchitecture.ca

GROUP 161

DF ARCHITECTURE | ATELIER PACIFIC ARCHITECTURE | BARNETT DEMBEK ARCHITECTS

GROUP 161 IS NOT AN ARCHITECTURAL FIRM. ALL ARCHITECTURAL SERVICES ARE PROVIDED THROUGH OUR FIRMS THAT HOLD THE CERTIFICATE OF PRACTICE.

PROJECT:

PARKLANE

7086, 7080 & 7070 206 ST, 7081, 7077, 7045 207 ST LANGLEY, BC :

CLIENT:

ELYX HOMES
#205 2626 CROYDON DR,
SURREY, BC. V3Z 0S8

DRAWN: AA
CHECKED: JA
SCALE:
JOB NO.: LAN-039
DATE: AUG 2024
SHEET TITLE:

BUILDING 4 - SECTIONS

DRAWING No.	A400	A	N
-------------	------	---	---


COPYRIGHT RESERVED. THIS PLAN AND DESIGN ARE, AND AT ALL TIMES REMAIN THE EXCLUSIVE PROPERTY OF DF ARCHITECTURE INC. AND CANNOT BE USED OR REPRODUCED WITHOUT THE ARCHITECT'S WRITTEN CONSENT.

C:\Users\aman\Documents\BUILDING 4_aman\JYYA.rvt

8/22/2024 12:26:35 PM




NOTES:

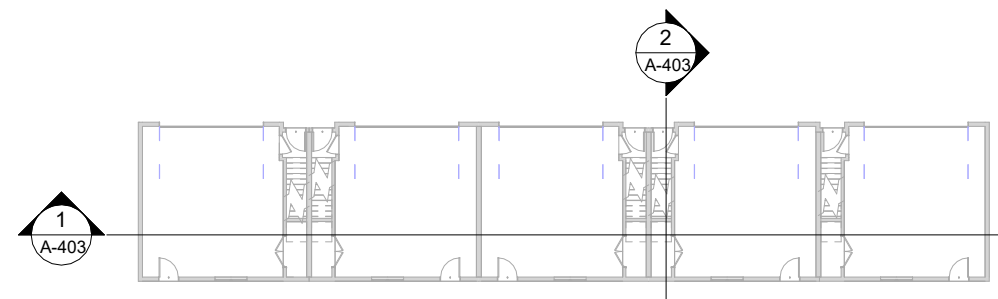

UNIT #137-138 TOP OF PLATE
74.54

1 Section 1
3/16" = 1'-0"

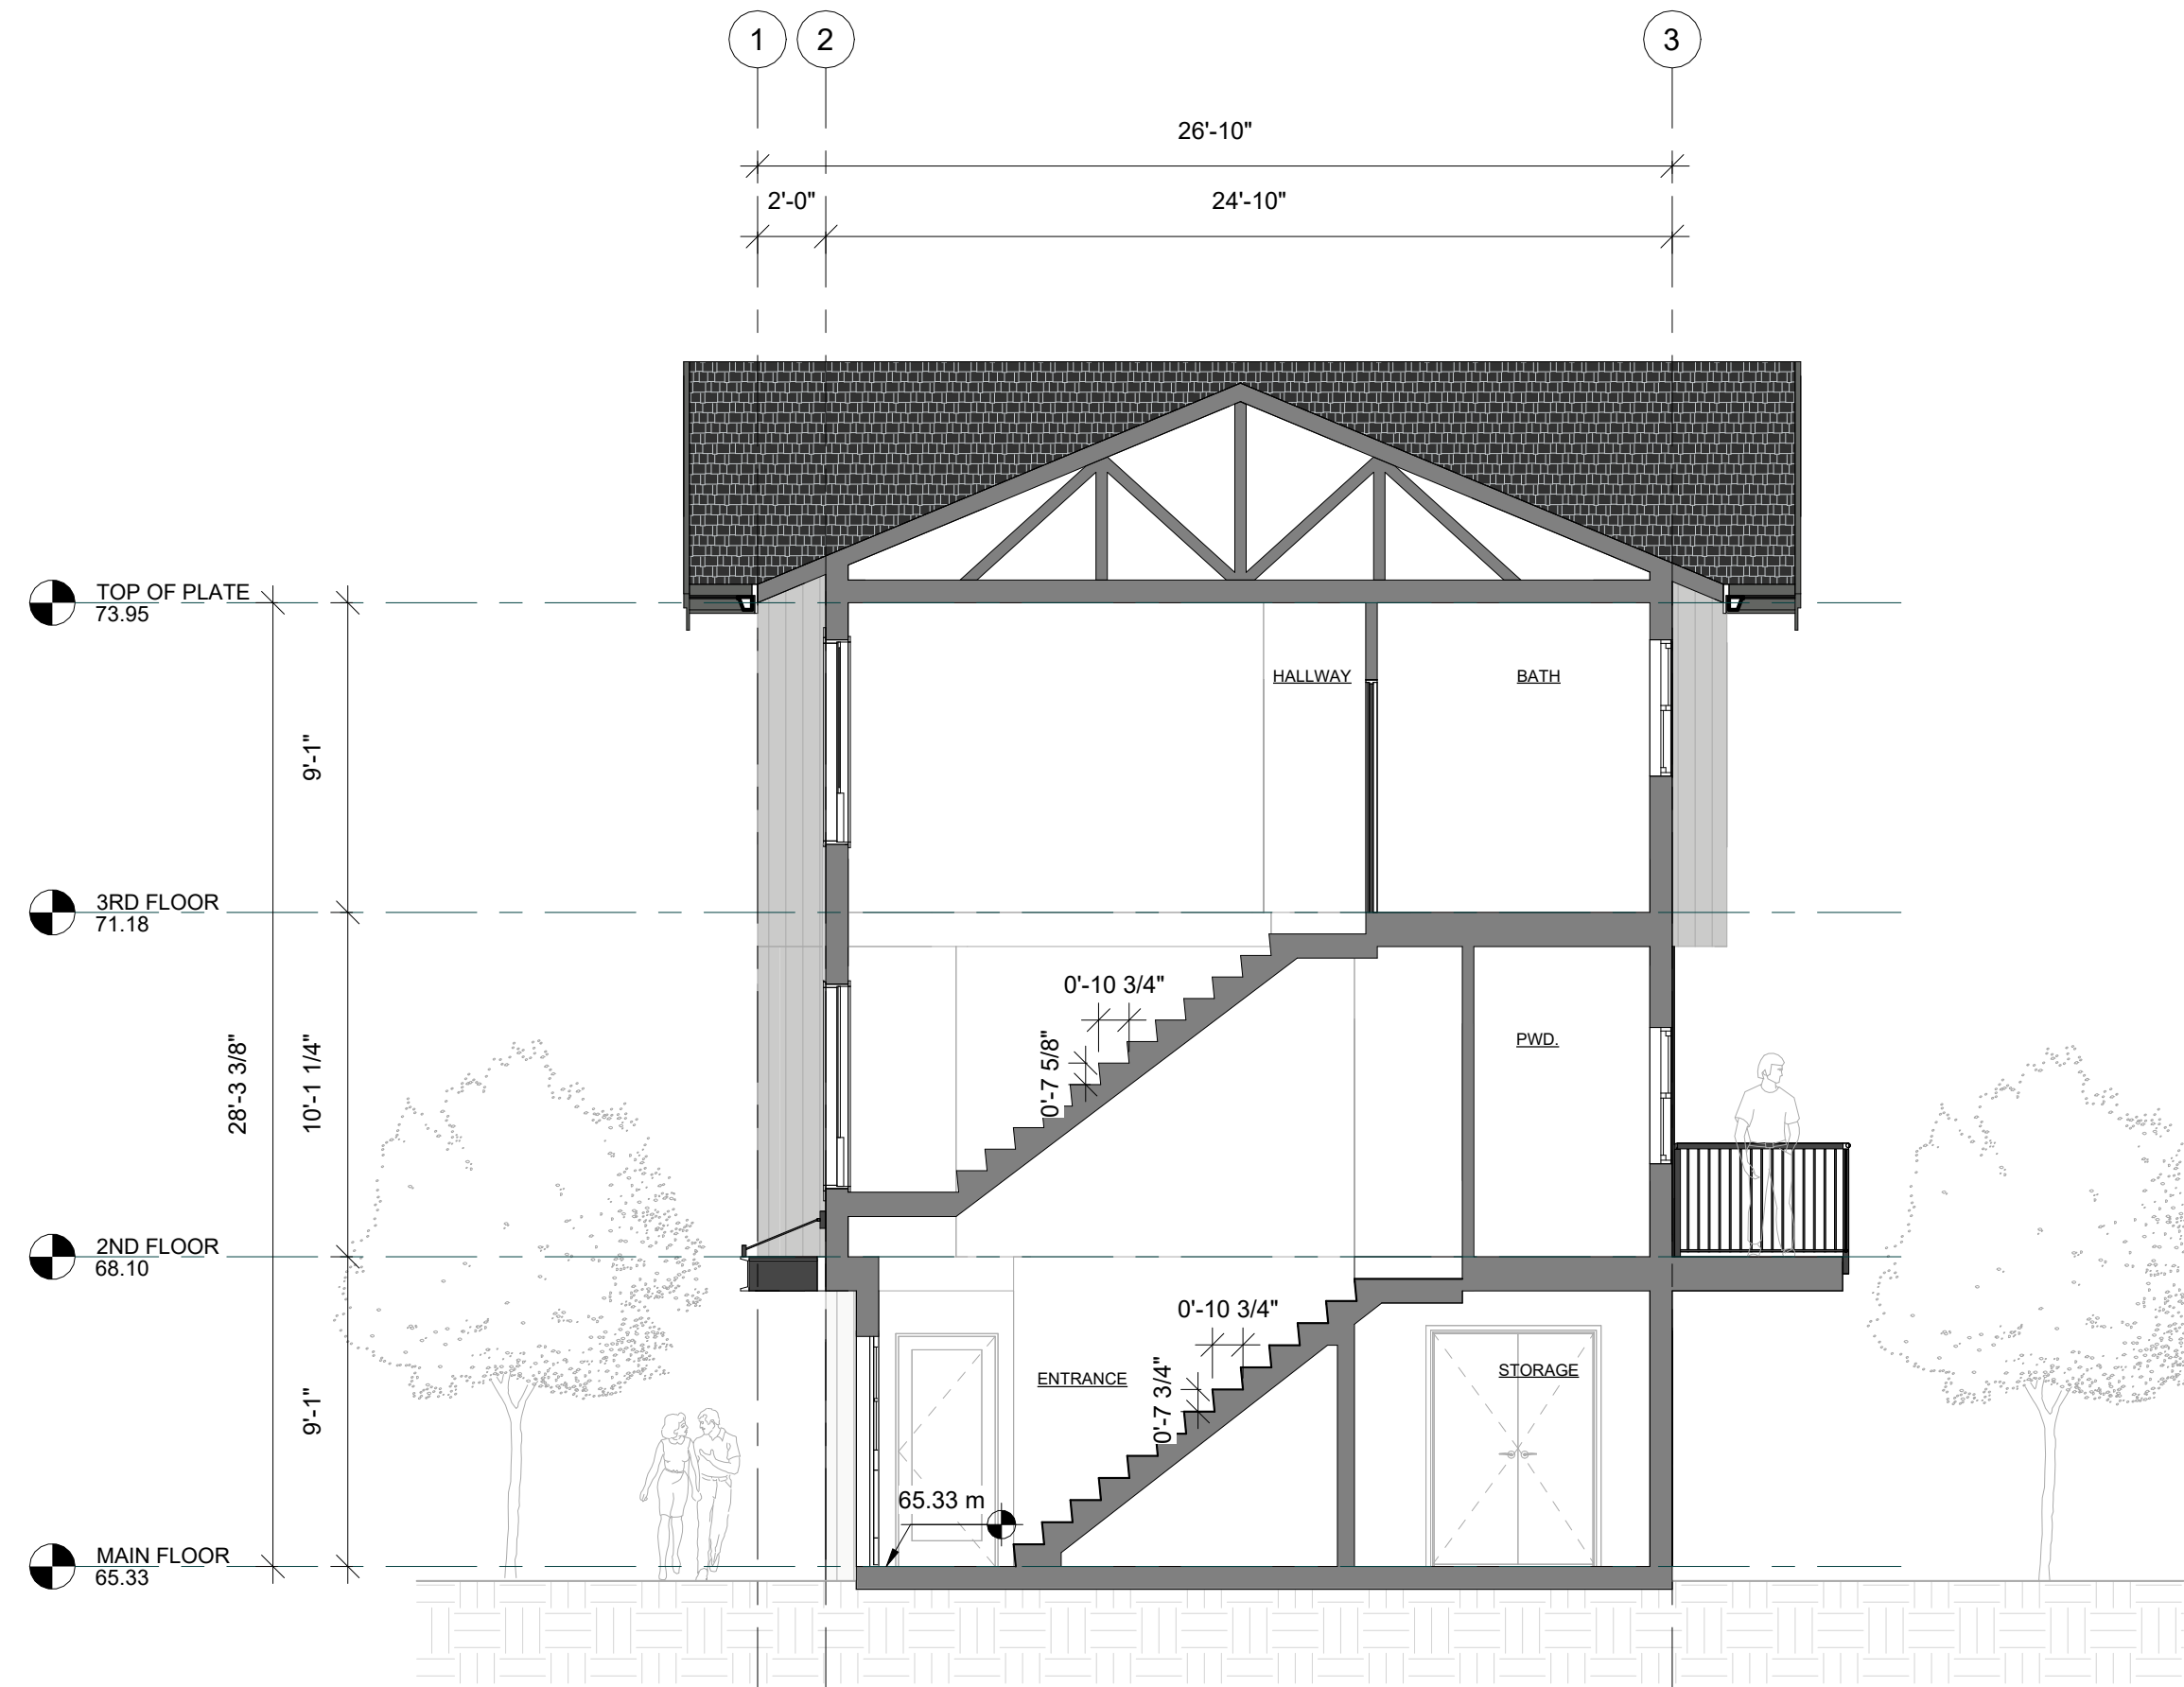

2 Section 2
3/16" = 1'-0"

REVISION / ISSUE	
2024/08/26	A ISSUED FOR DP/ REZONING

DF ARCHITECTURE INC.

350-10851 SHELLBRIDGE WAY, RICHMOND, B.C.
CANADA V6X 2W8
T (604)284-5194 F (604)284-5131
info@dfarchitecture.ca

GROUP 161

DF ARCHITECTURE | ATELIER PACIFIC ARCHITECTURE | BARNETT DENBEK ARCHITECTS

GROUP 161 IS NOT AN ARCHITECTURAL FIRM; ALL ARCHITECTURAL SERVICES ARE PROVIDED THROUGH OUR FIRMS THAT HOLD THE CERTIFICATE OF PRACTICE.

PROJECT:

PARKLANE

7086, 7080 & 7070 206 ST, 7081, 7077, 7045 207 ST LANGLEY, BC :

CLIENT:


**ELYX HOMES
#205 2626 CROYDON DR,
SURREY, BC. V3Z 0S8**

DRAWN: AA	
CHECKED: JA	
SCALE:	
JOB NO.: LAN-039	
DATE: AUG 2024	
SHEET TITLE:	


BUILDING 13 SECTIONS

DRAWING No.	A-403	A
-------------	--------------	----------

COPYRIGHT RESERVED. THIS PLAN AND DESIGN ARE, AND AT ALL TIMES REMAIN THE EXCLUSIVE PROPERTY OF: DF ARCHITECTURE INC. AND CANNOT BE USED OR REPRODUCED WITHOUT THE ARCHITECT'S WRITTEN CONSENT.

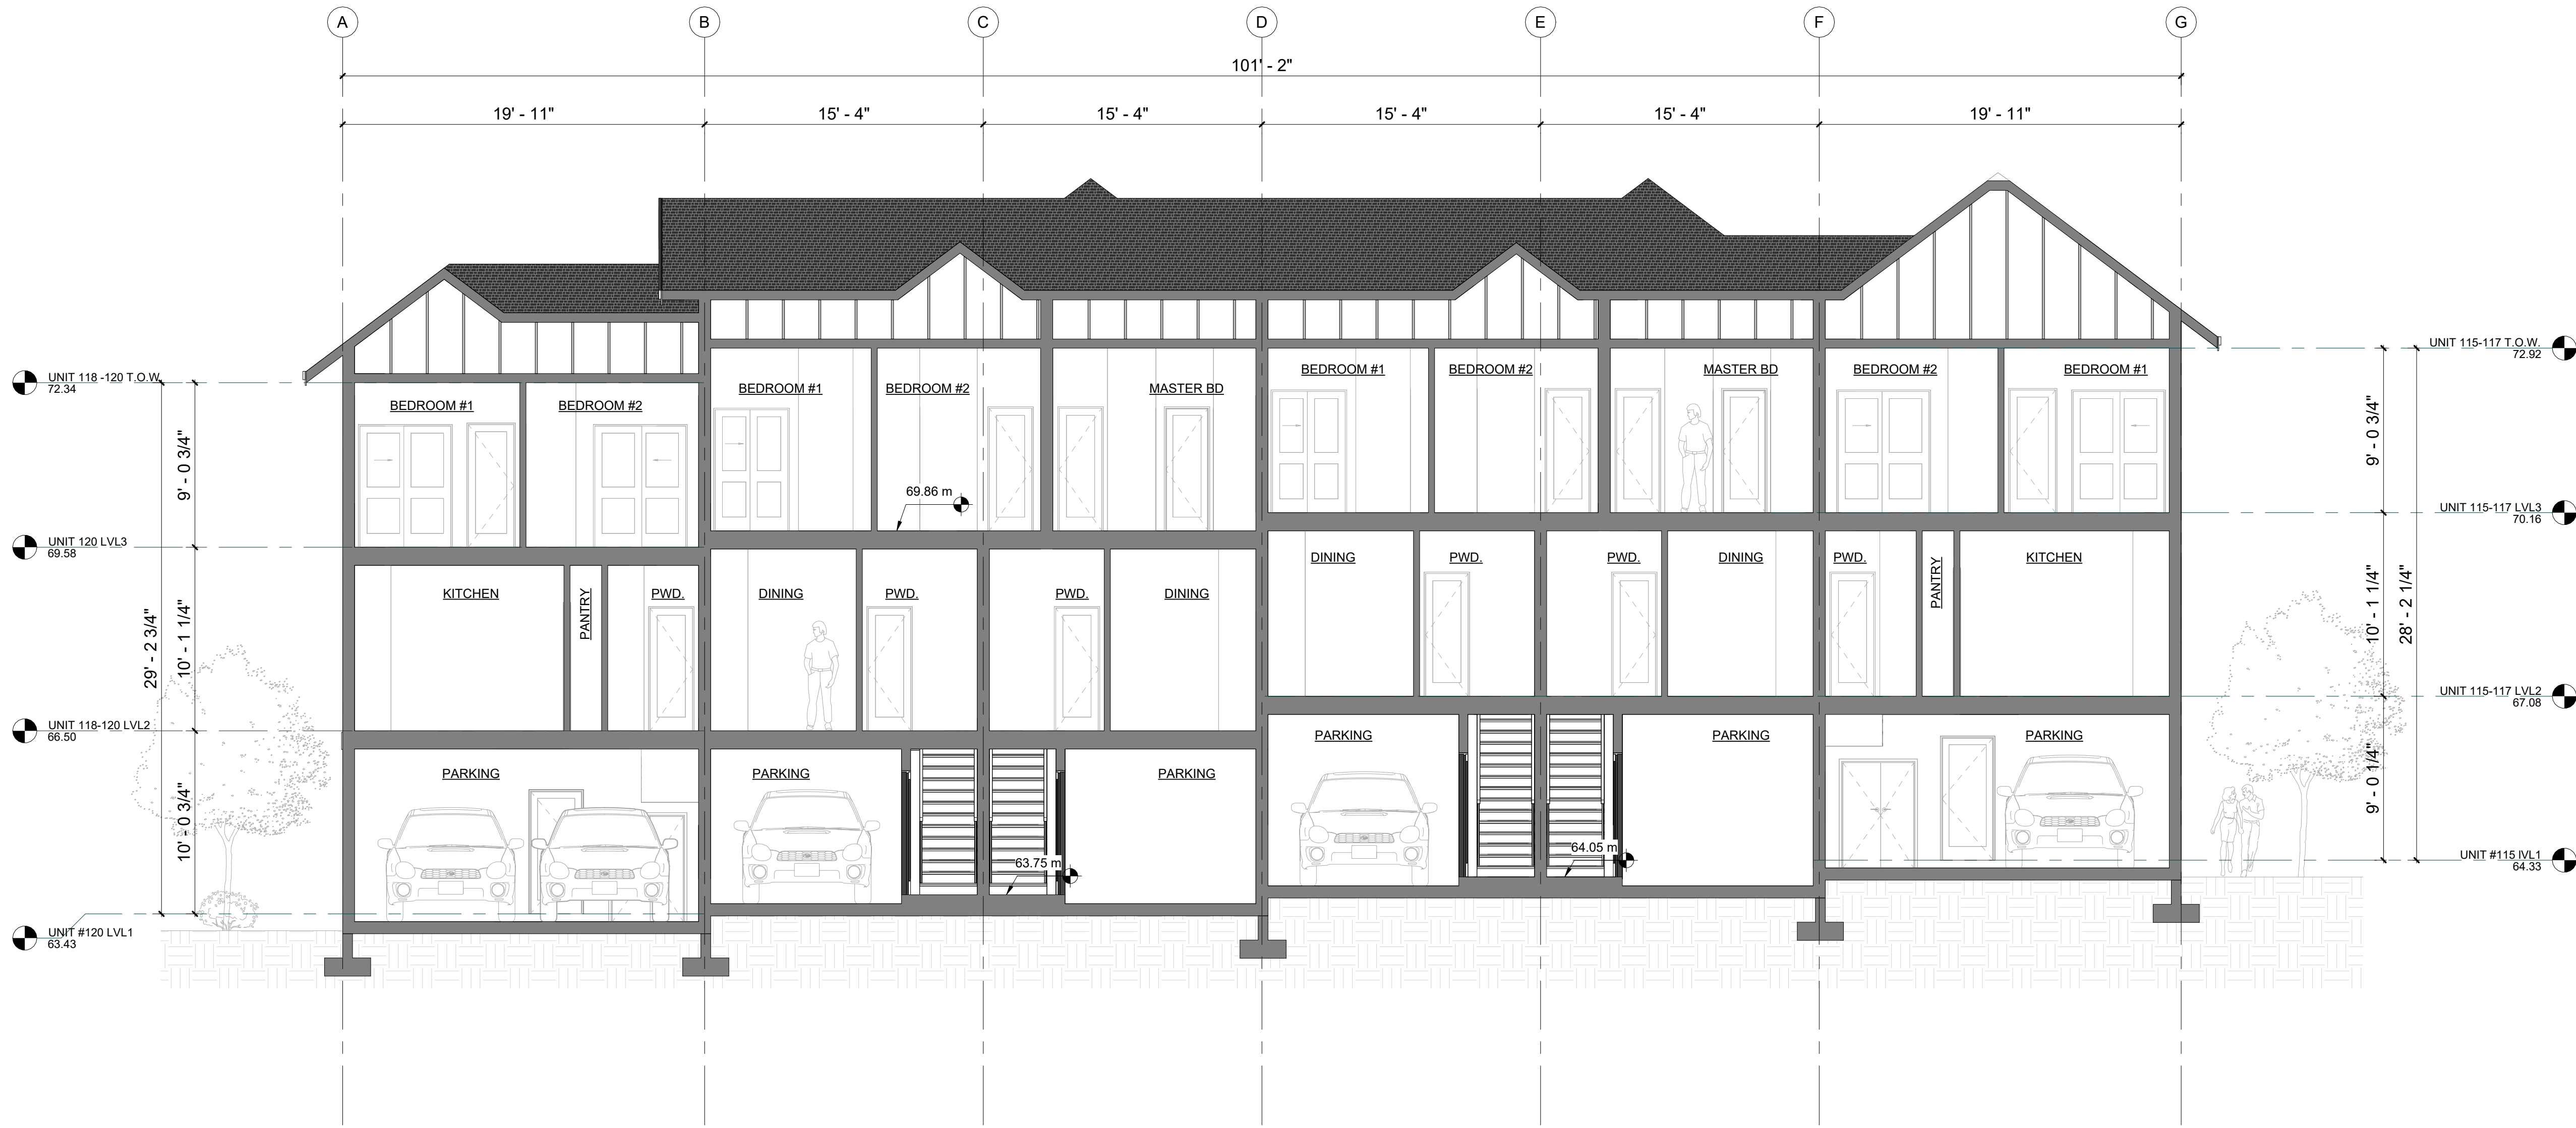


1 Section 1
3/16" = 1'-0"

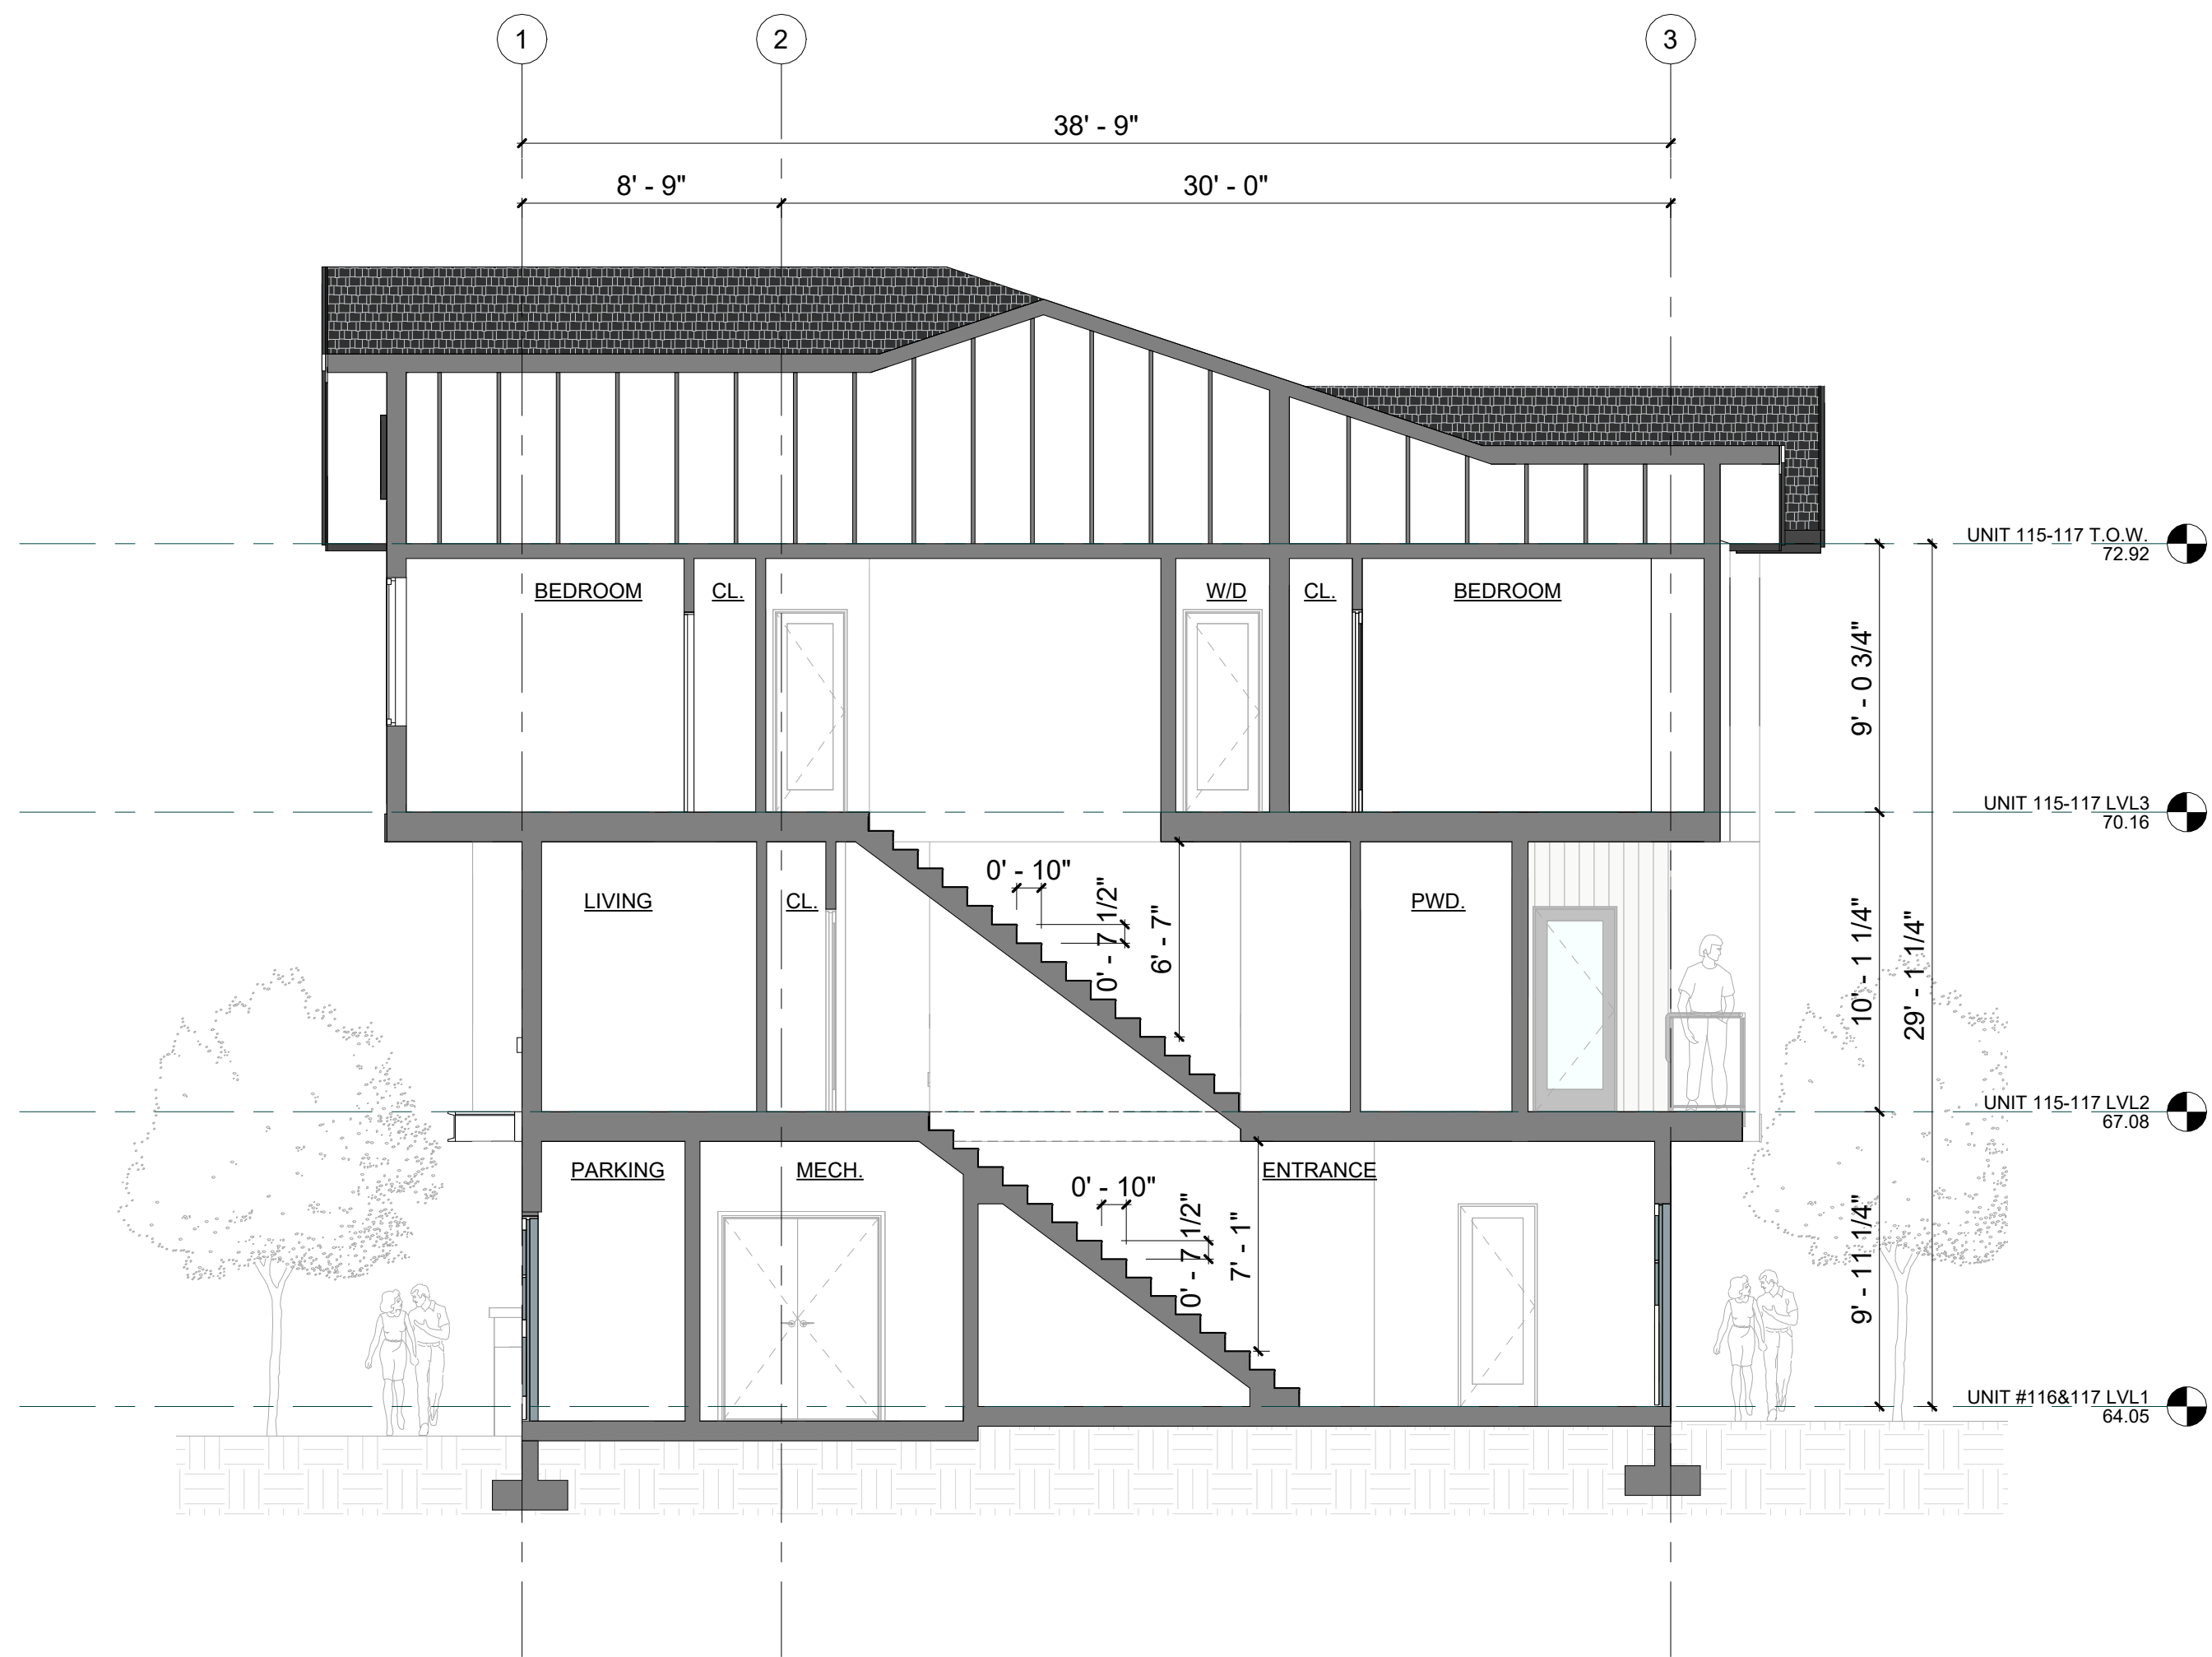

2 Section 2
3/16" = 1'-0"

NOTES:

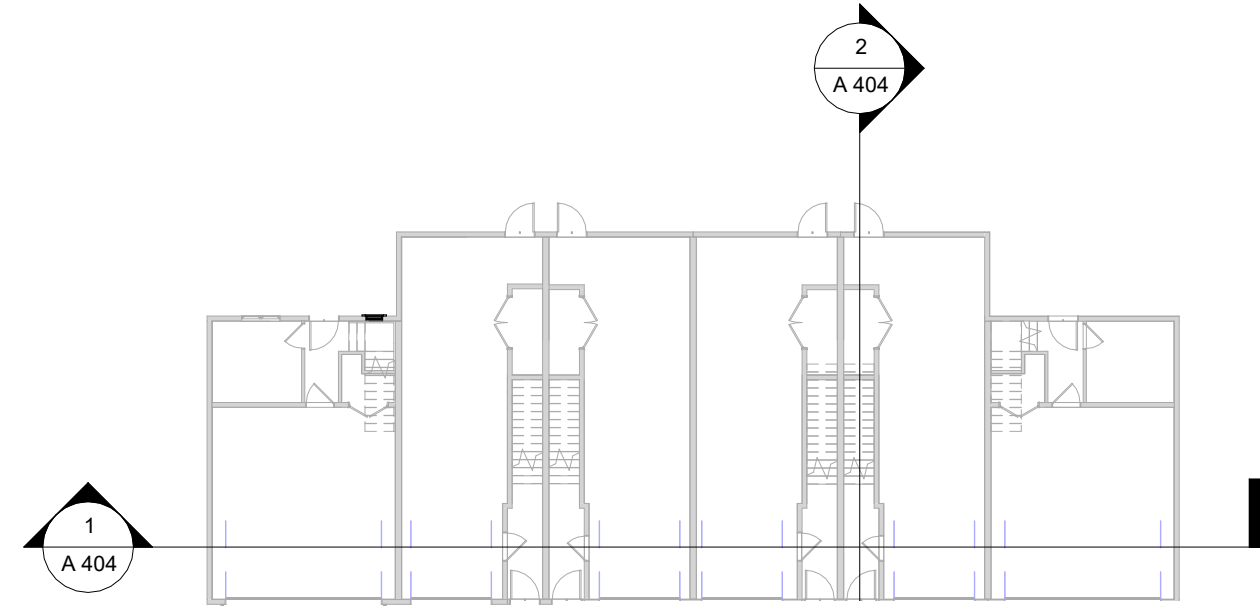

REVISION / ISSUE	
2024/08/26	A ISSUED FOR DP/ REZONING

DF ARCHITECTURE INC.

350-10851 SHELLBRIDGE WAY, RICHMOND, B.C.
CANADA V6X 2W9
T (604)284-5194 F (604)284-5131
info@dfarchitecture.ca

GROUP 161

DF ARCHITECTURE | ATELIER PACIFIC ARCHITECTURE | BARNETT DEMBEK ARCHITECTS

GROUP 161 IS NOT AN ARCHITECTURAL FIRM; ALL ARCHITECTURAL SERVICES ARE PROVIDED THROUGH OUR FIRMS THAT HOLD THE CERTIFICATE OF PRACTICE.

PROJECT:

PARKLANE

7086, 7080 & 7070 206 ST, 7081,
7077, 7045 207 ST LANGLEY, BC :

CLIENT:

ELYX HOMES
#205 2626 CROYDON DR,
SURREY, BC. V3Z 0S8


DRAWN: AA	
CHECKED: JA	
SCALE:	
JOB NO.: LAN-039	
DATE: AUG 2024	
SHEET TITLE:	

BUILDING 29 -
SECTIONS


DRAWING No.	A 404	A	N I
----------------	-------	---	--------

COPYRIGHT RESERVED. THIS PLAN AND DESIGN ARE
AND AT ALL TIMES REMAIN THE EXCLUSIVE PROPERTY
OF DF ARCHITECTURE INC. AND CANNOT BE USED OR
REPRODUCED WITHOUT THE ARCHITECT'S WRITTEN
CONSENT.

NOTES:

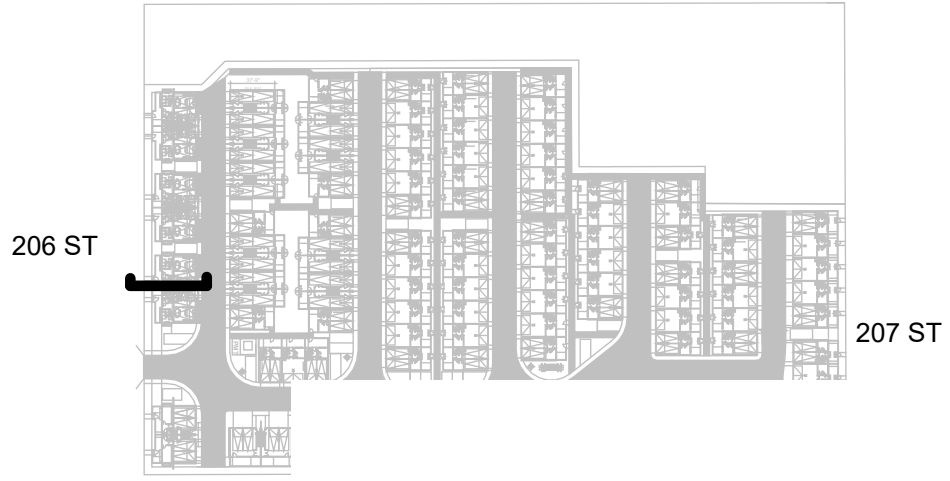

KEY PLA

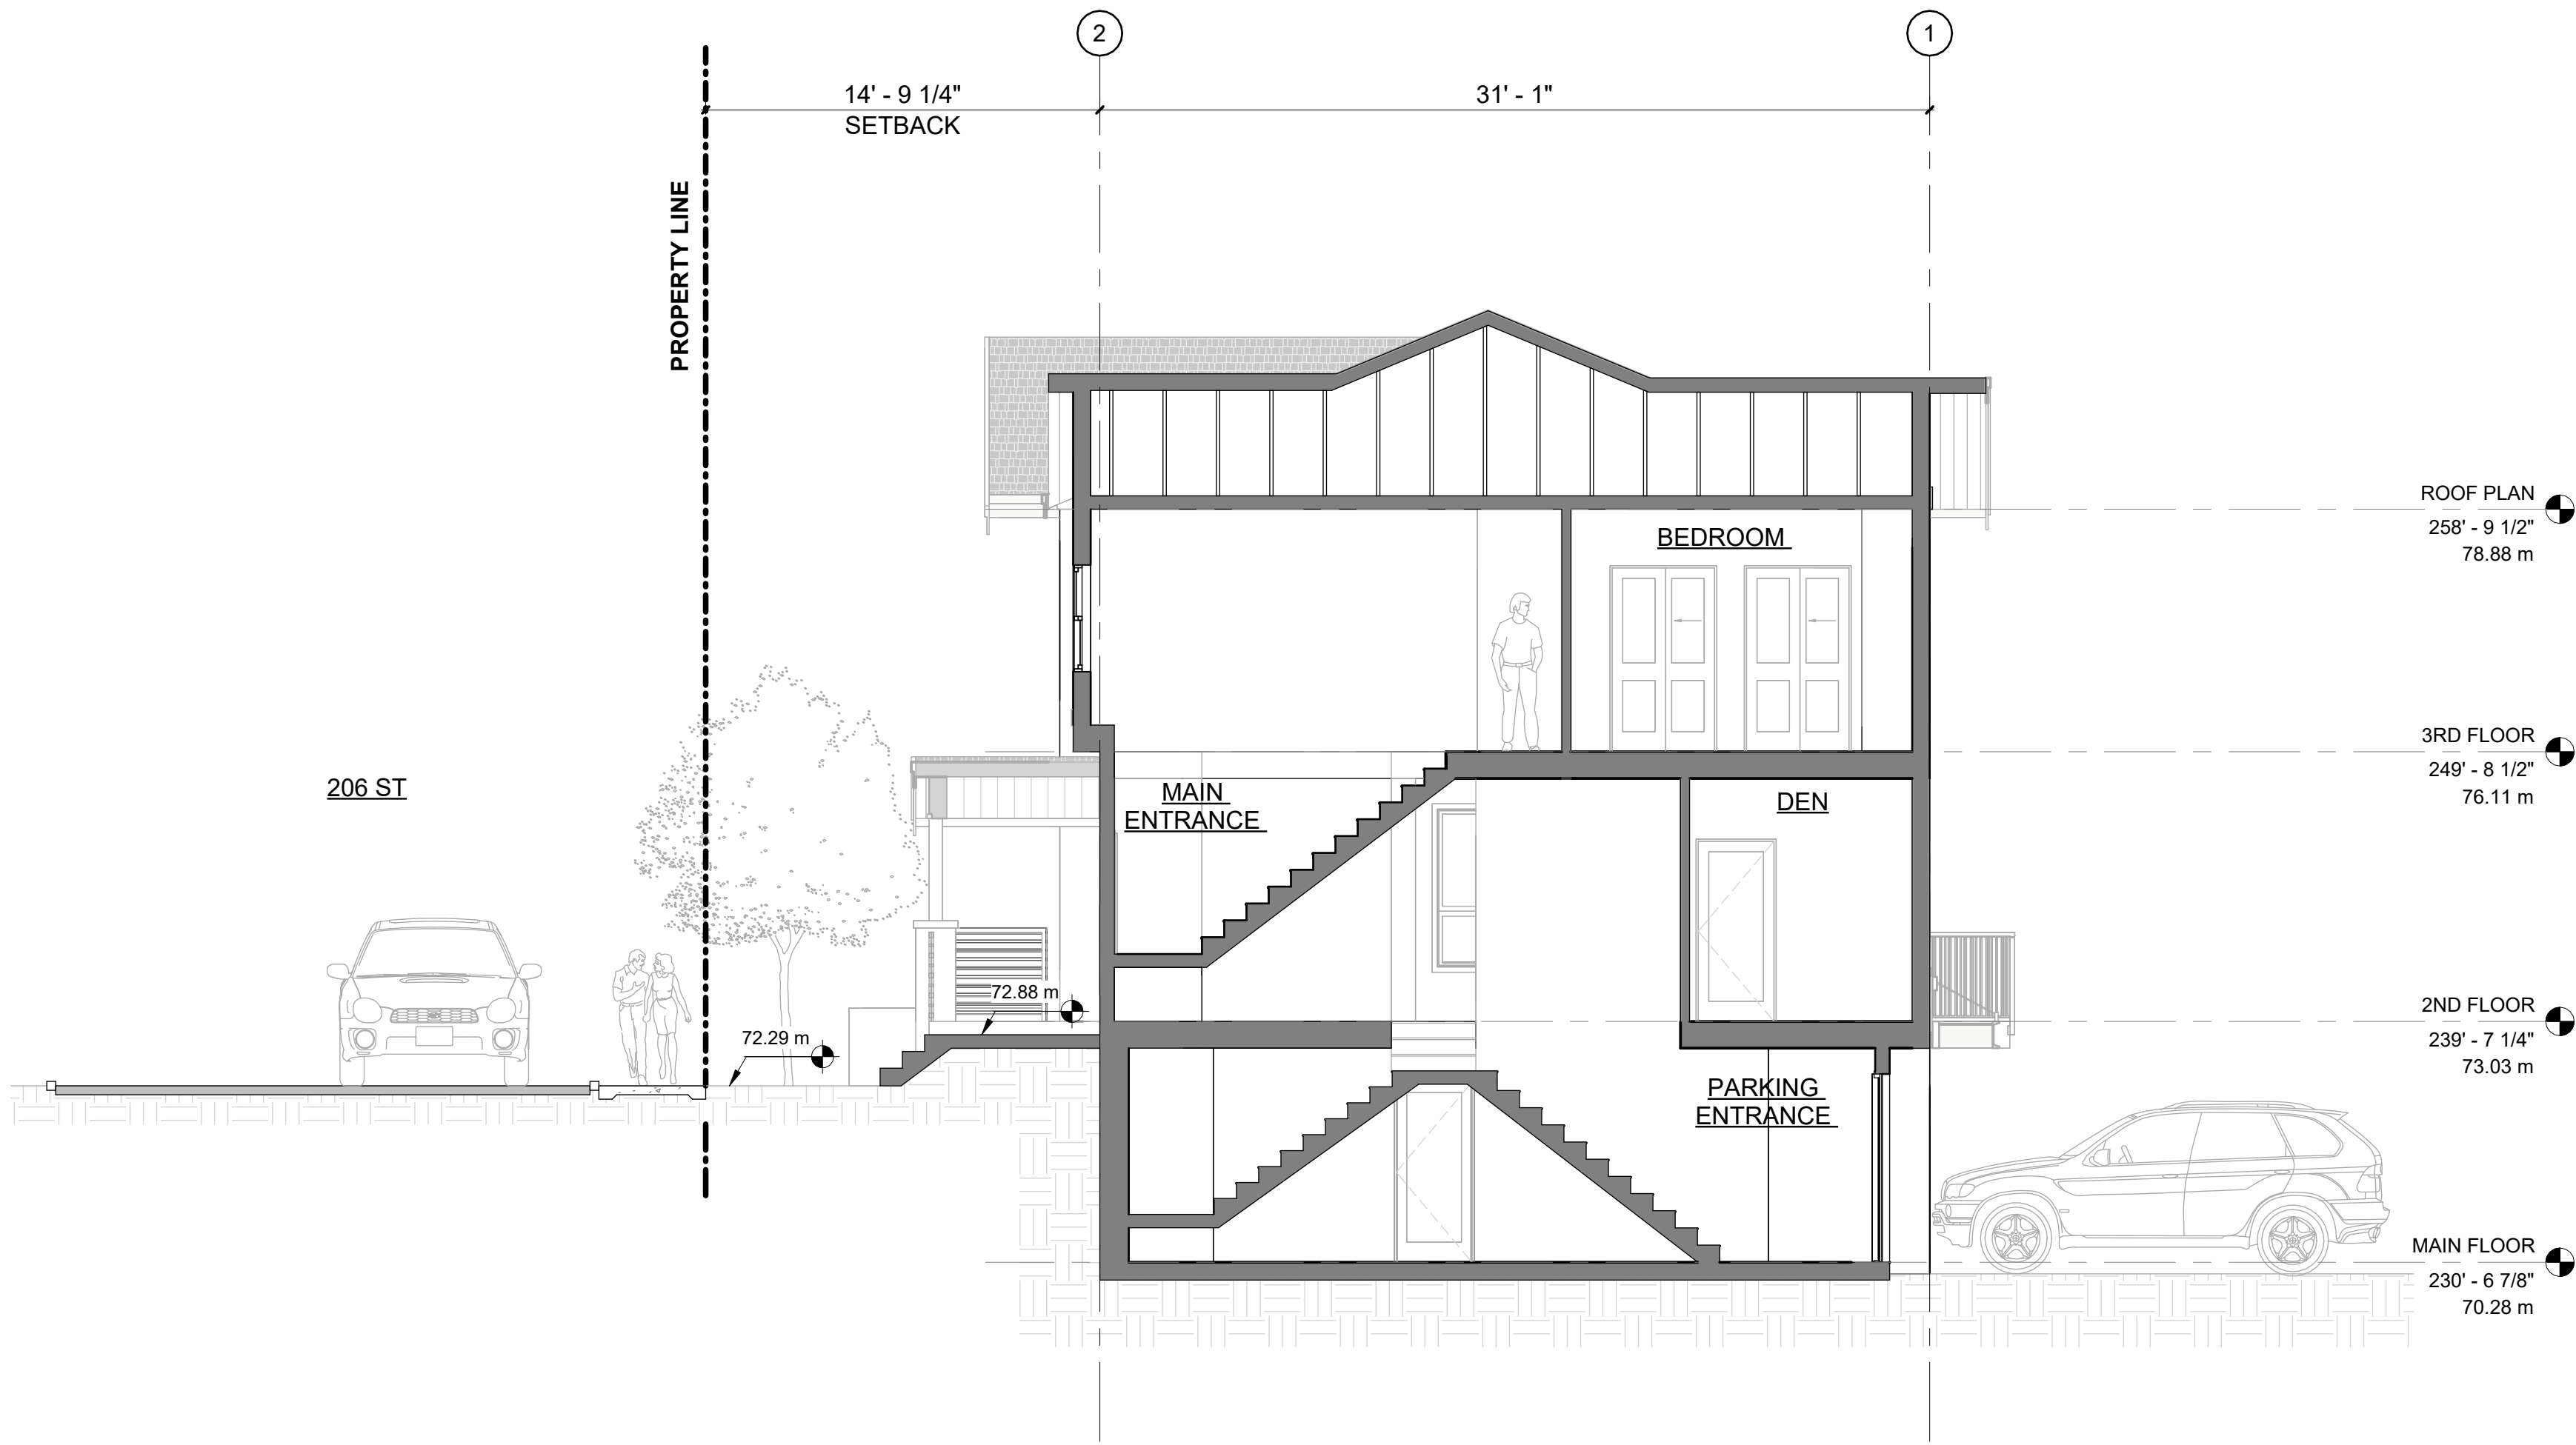

2 Section 1
3/16" = 1'-0"

REVISION / ISSUE	
2024/08/26	A ISSUED FOR DP/ REZONING

DF ARCHITECTURE INC.

350-10851 SHELLBRIDGE WAY, RICHMOND, B.C.
CANADA V6X 2W8
T (604)284-5194 F (604)284-5131
info@dfarchitecture.ca



DF ARCHITECTURE | ATELIER PACIFIC ARCHITECTURE | BARNETT DEMBEK ARCHITECTS

GROUP 161 IS NOT AN ARCHITECTURAL FIRM. ALL ARCHITECTURAL SERVICES ARE PROVIDED THROUGH OUR FIRMS THAT HOLD THE CERTIFICATE OF PRACTICE.

PROJECT:

PARKLANE

**7086, 7080 & 7070 206 ST, 7081,
7077 & 7045 207 ST LANGLEY, BC**

CLIENT:

ELYX HOMES

#206 13049 76 AVE SURREY

DRAWN: AA	
CHECKED: JA	
SCALE:	
JOB NO.: LAN-039	
DATE: AUG 2024	

SHEET TITLE:

BUILDING 3 - SECTIONS


DRAWING No.	A405	A	
-------------	-------------	----------	--

COPYRIGHT RESERVED. THIS PLAN AND DESIGN ARE, AND AT ALL TIMES REMAIN THE EXCLUSIVE PROPERTY OF DF ARCHITECTURE INC. AND CANNOT BE USED OR REPRODUCED WITHOUT THE ARCHITECT'S WRITTEN CONSENT.

NOTES:



KEY

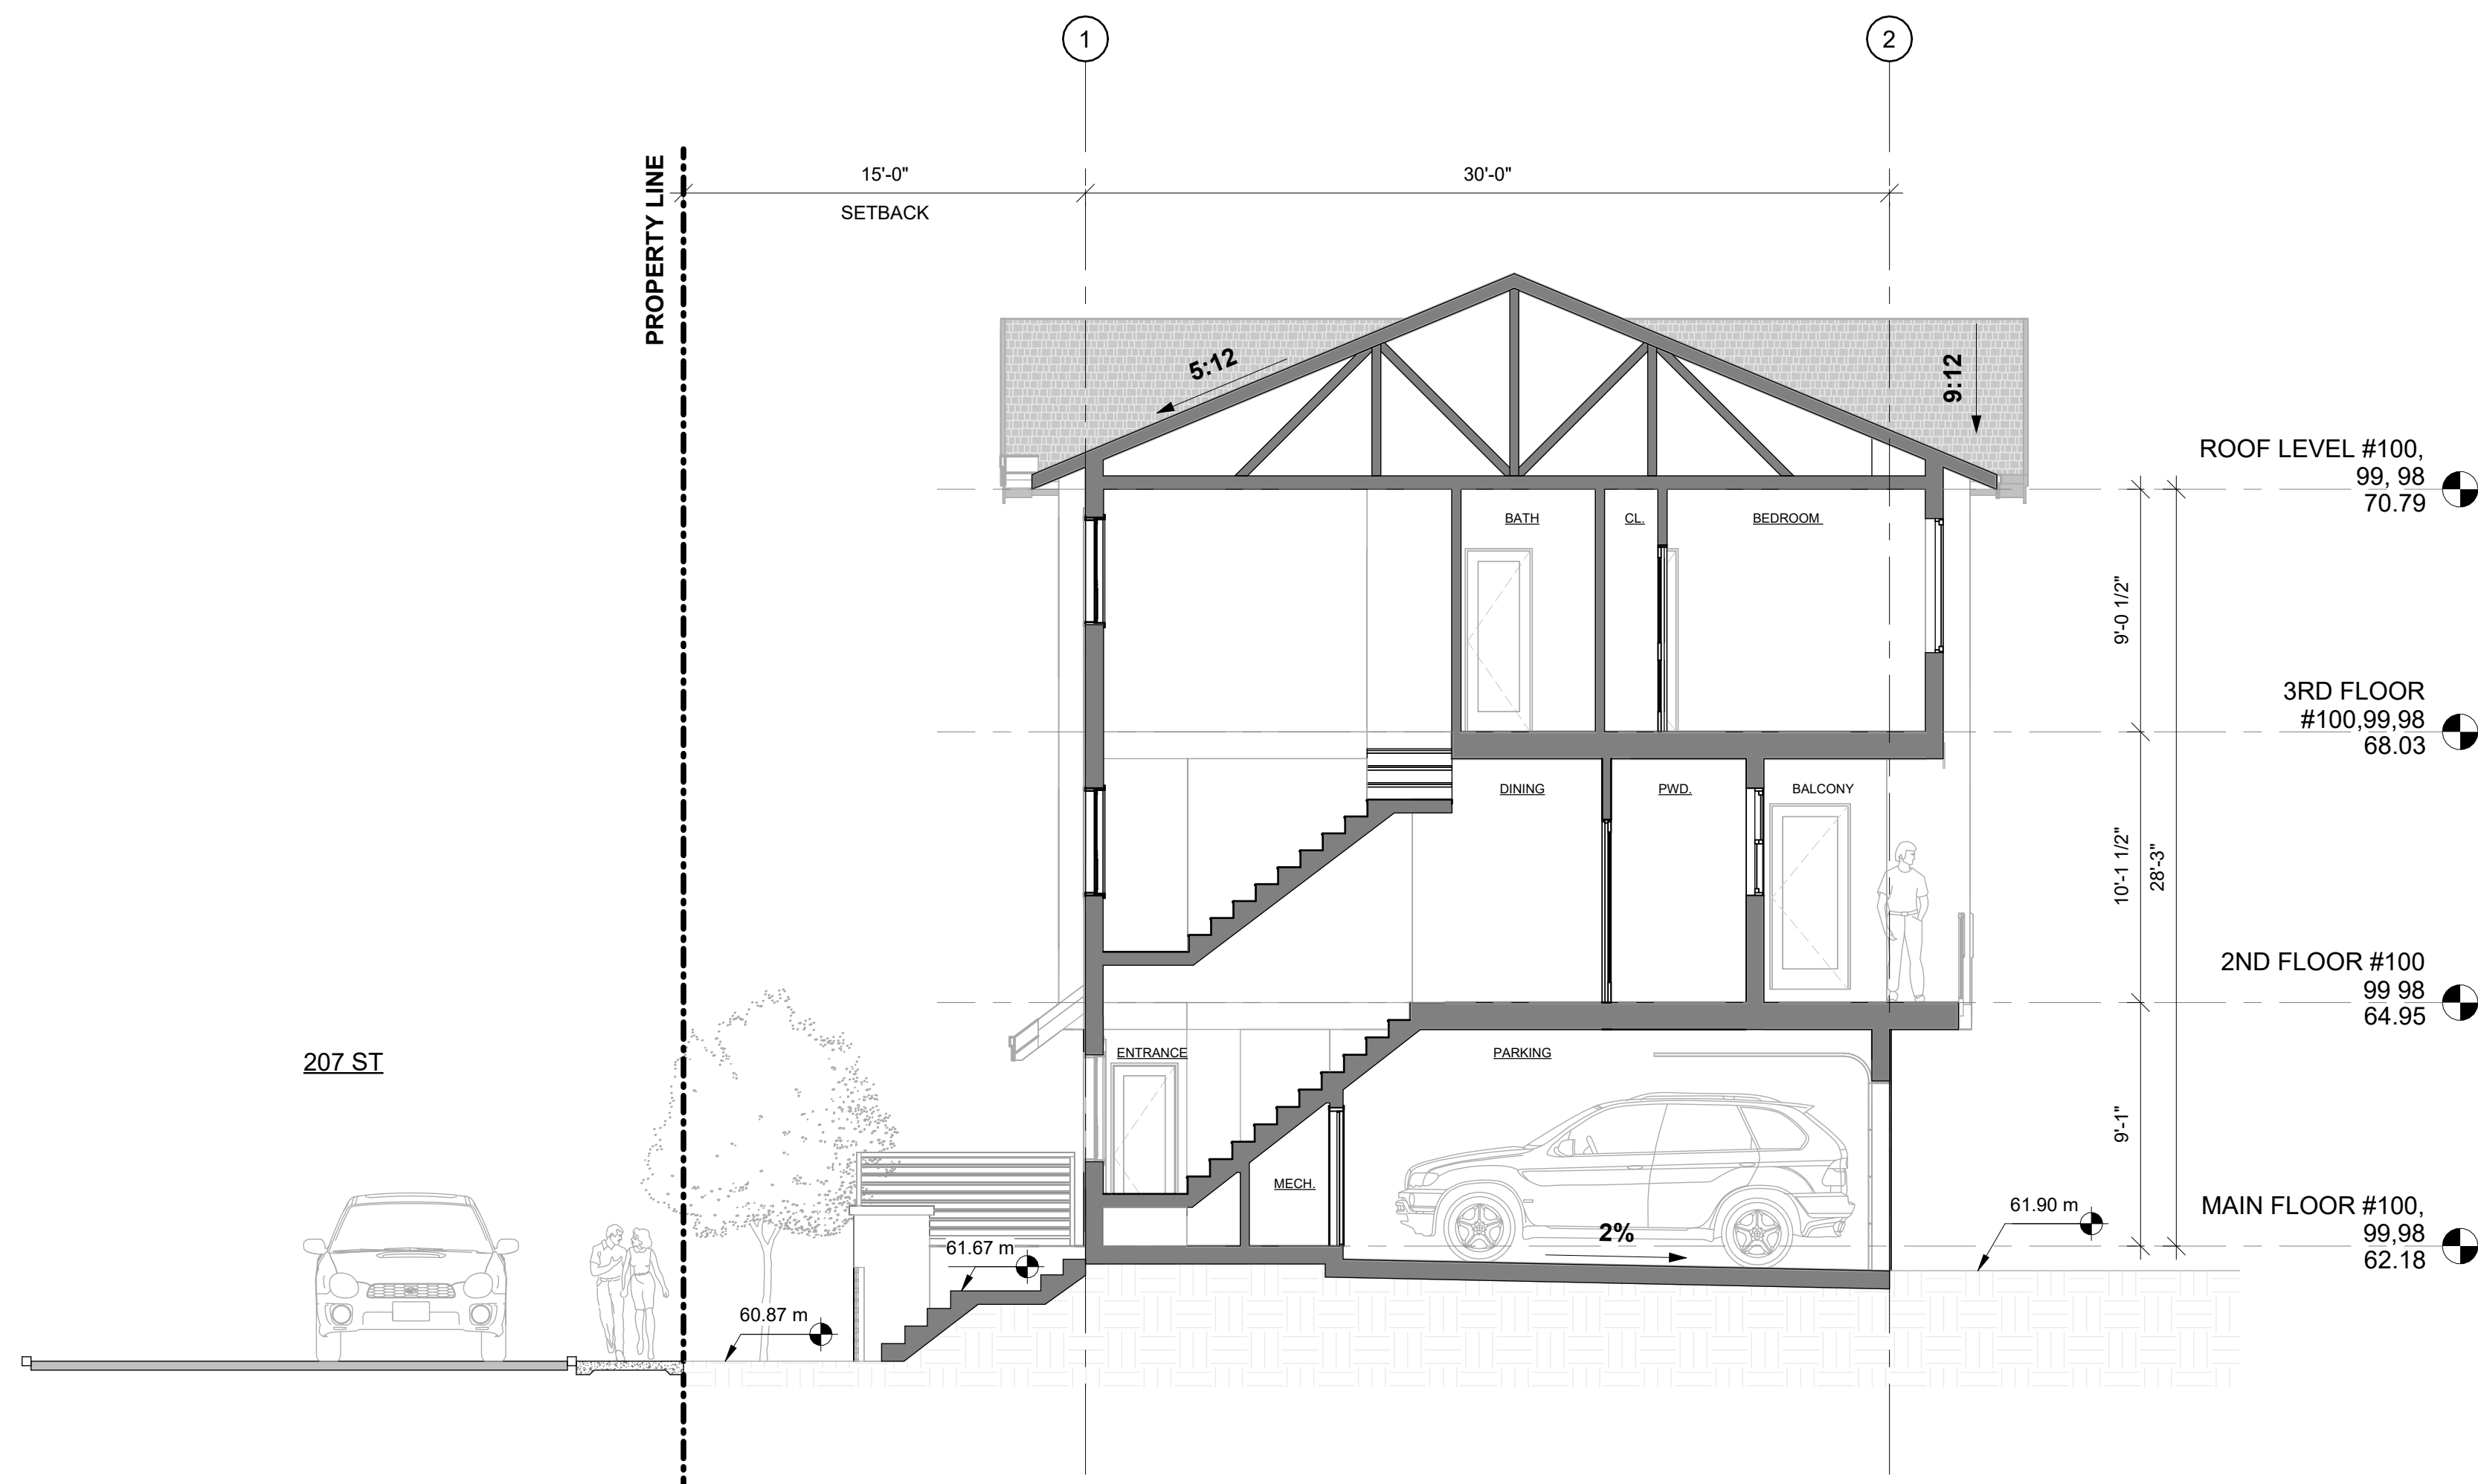

2 Section 2
3/16" = 1'-0"

	REVISION / ISSUE	
2024/08/26	A	ISSUED FOR DP/ REZONING

DF ARCHITECTURE INC.

350-10851 SHELLBRIDGE WAY, RICHMOND, B.C.
CANADA V6X 2W9
T (604)284-5194 F (604)284-5131
info@dfarchitecture.ca

GROUP 161

DF ARCHITECTURE | ATELIER PACIFIC ARCHITECTURE | BARNETT DEMBEK ARCHITECTS

GROUP 161 IS NOT AN ARCHITECTURAL FIRM; ALL ARCHITECTURAL SERVICES ARE PROVIDED THROUGH OUR FIRMS THAT HOLD THE CERTIFICATE OF PRACTICE.

PROJECT:

PARKLANE

**7086, 7080 & 7070 206 ST, 7081,
7077 & 7045 207 ST LANGLEY, BC**

CLIENT:

ELYX HOMES

#206 13049 76 AVE SURREY

DRAWN: AA	
CHECKED: JA	
SCALE:	
JOB NO.: LAN-039	
DATE: AUG 2024	

SHEET TITLE:

BLDG 23 SECTIONS

DRAWING No.	A-406	A
----------------	--------------	----------

COPYRIGHT RESERVED. THIS PLAN AND DESIGN ARE,
AND AT ALL TIMES REMAIN THE EXCLUSIVE PROPERTY
OF DF ARCHITECTURE INC. AND CANNOT BE USED OR
REPRODUCED WITHOUT THE ARCHITECT'S WRITTEN
CONSENT.

2024/08/26 - ISSUED FOR DP/ REZONING

T:\LAN-039_Elyx Homes\DRAWINGS\CURRENT\REVIT\BUILDING BLOCKS\BUILDING 23 (SECTION).rvt

8/26/2024 12:32:36 PM