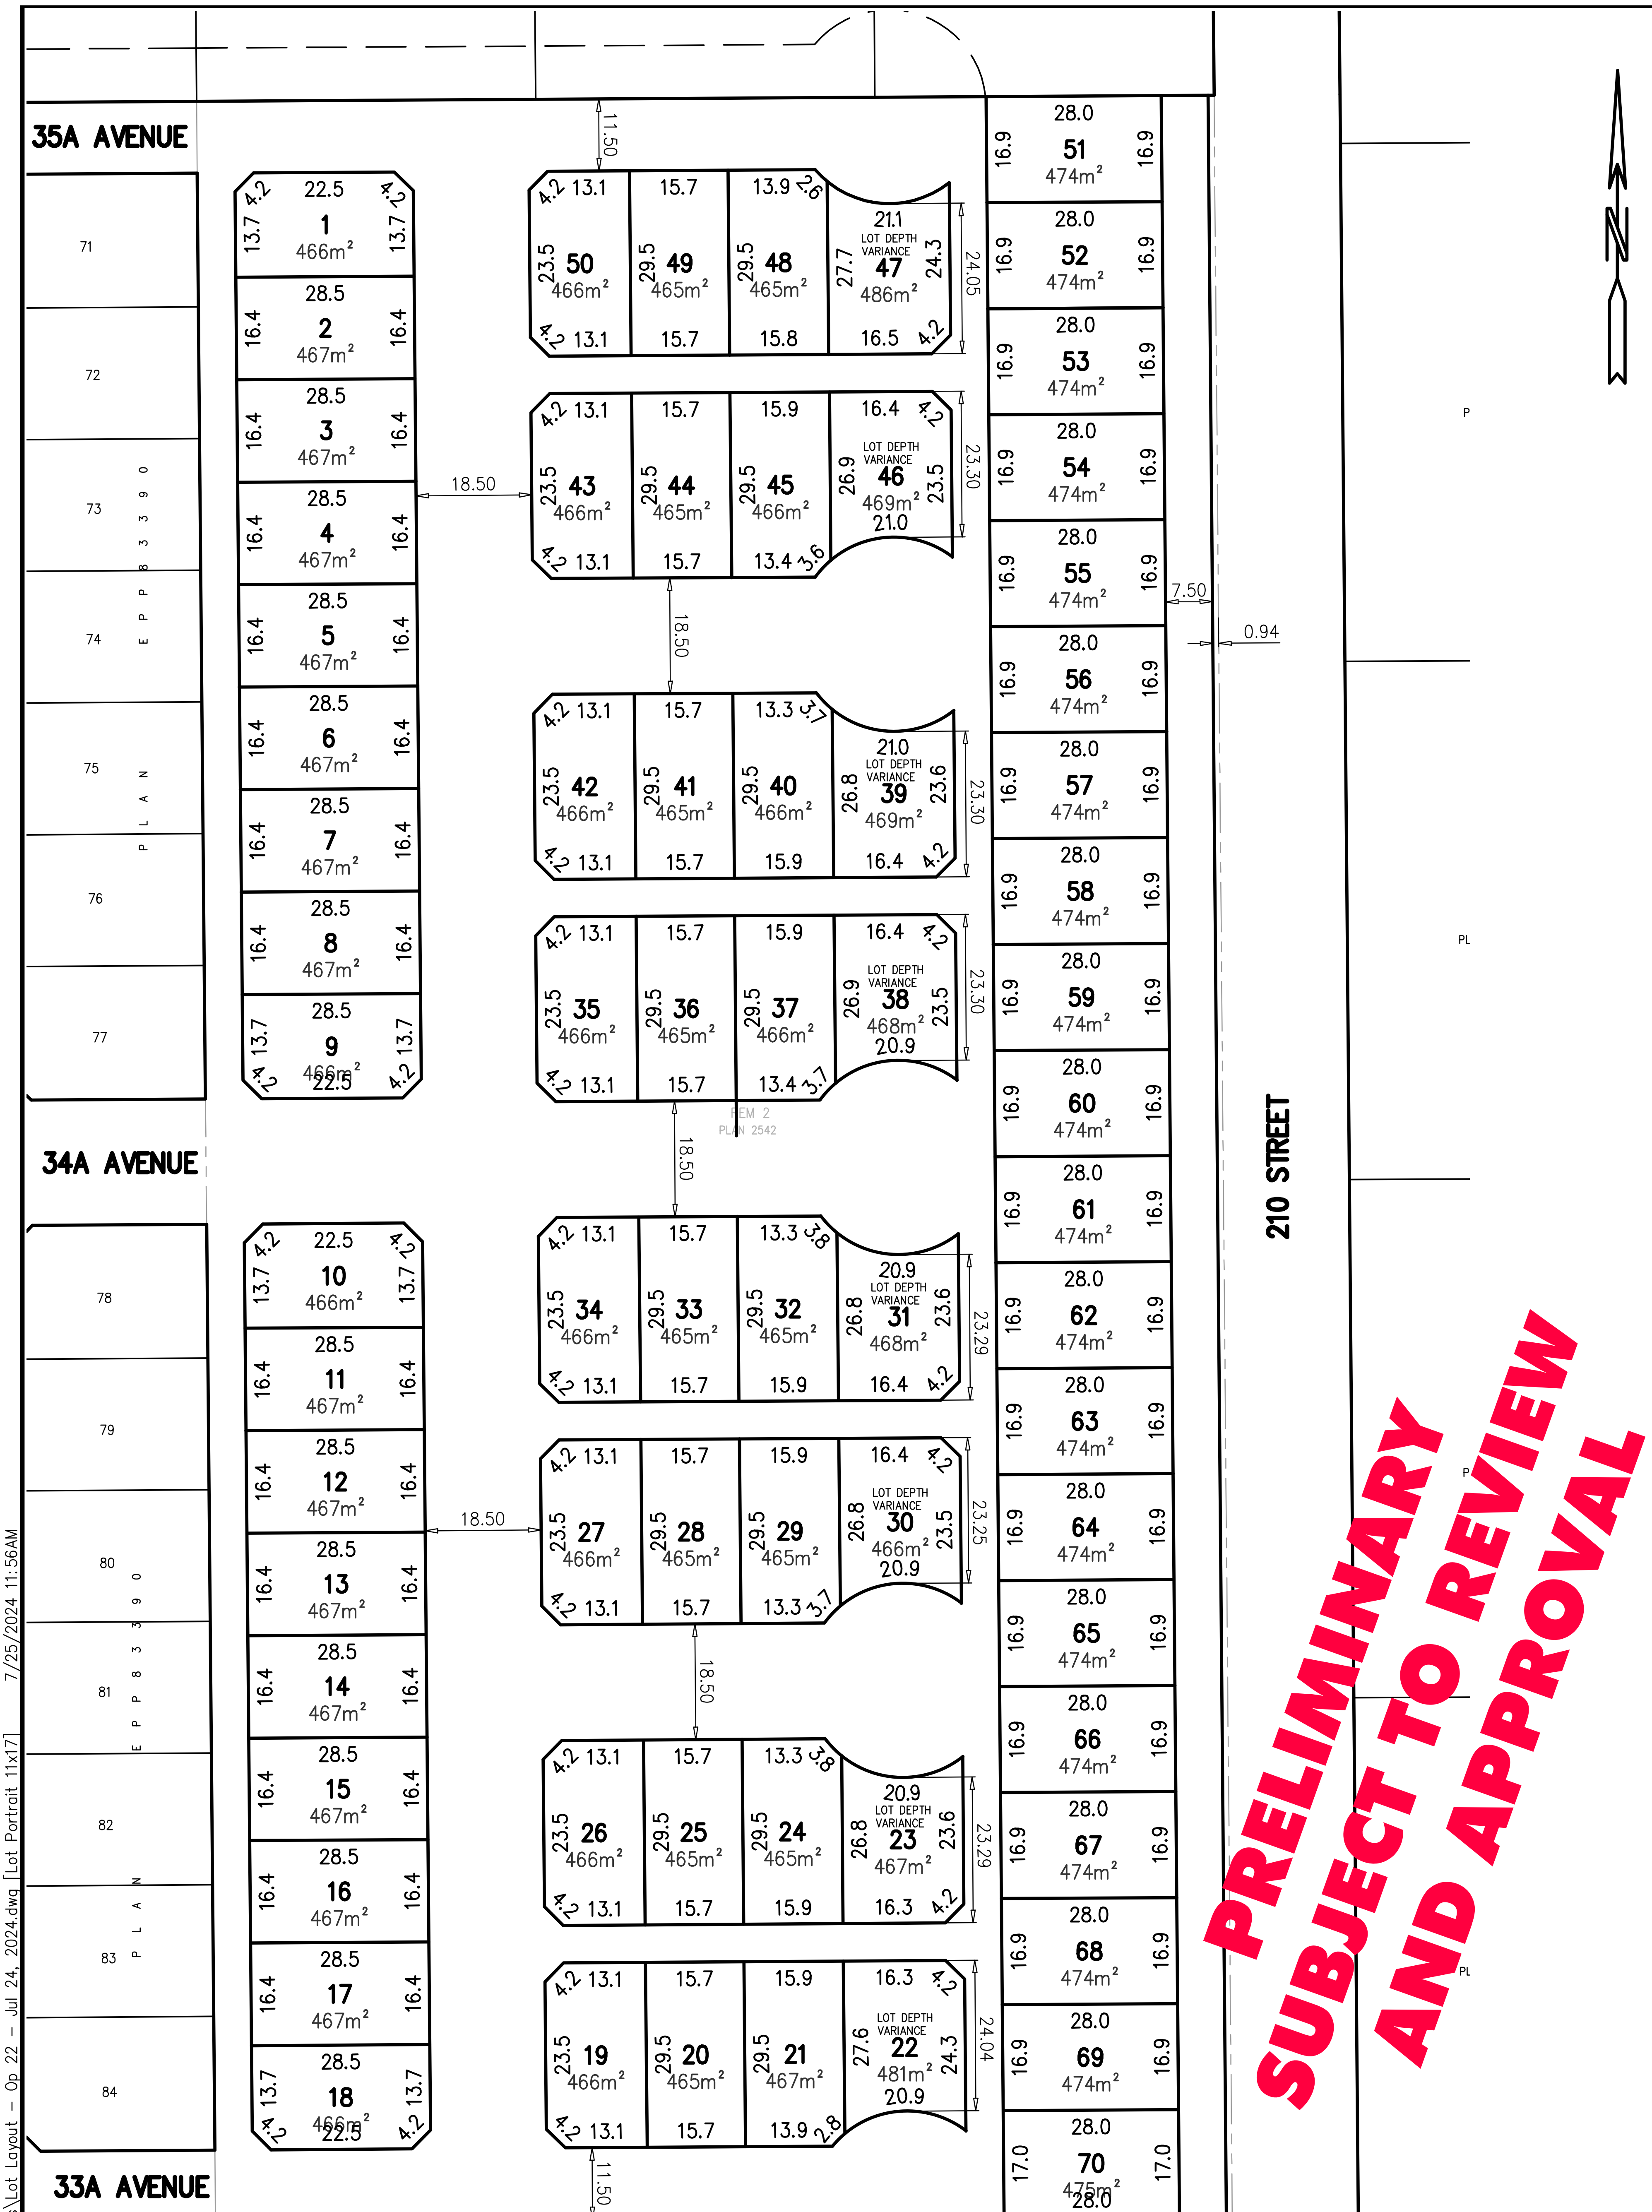


G:\Projects\23037.sik\A0 Drawings\Layouts\Lot Layout - Op 22 - Jul 24, 2024.dwg [Lot Portrait 11x17] 7/25/2024 11:56AM

Hub Engineering Inc.
Engineering and Development Consultants
Member PACIFIC LAND GROUP
Suite 212, 12992 - 76 Avenue, Surrey, B.C. V3W 2V6
tel: 604-572-4328 | fax: 604-501-1625 | mail@hub-inc.com | www.hub-inc.com

CLIENT:
PROJECT: 210 ST & 34 AVENUE
DRAWING TITLE: RESIDENTIAL SUBDIVISION
PROJECT No. 23037
DATE: JUL 2024
LEGAL:
SCALE: 1:1000
MUNICIPAL PROJECT No:

PRELIMINARY PLAN - SUBJECT TO APPROVAL(S) FROM FEDERAL, PROVINCIAL AND LOCAL AUTHORITIES